



Ordnance Survey, © Crown Copyright 2018. All rights reserved. Licence number 100022432

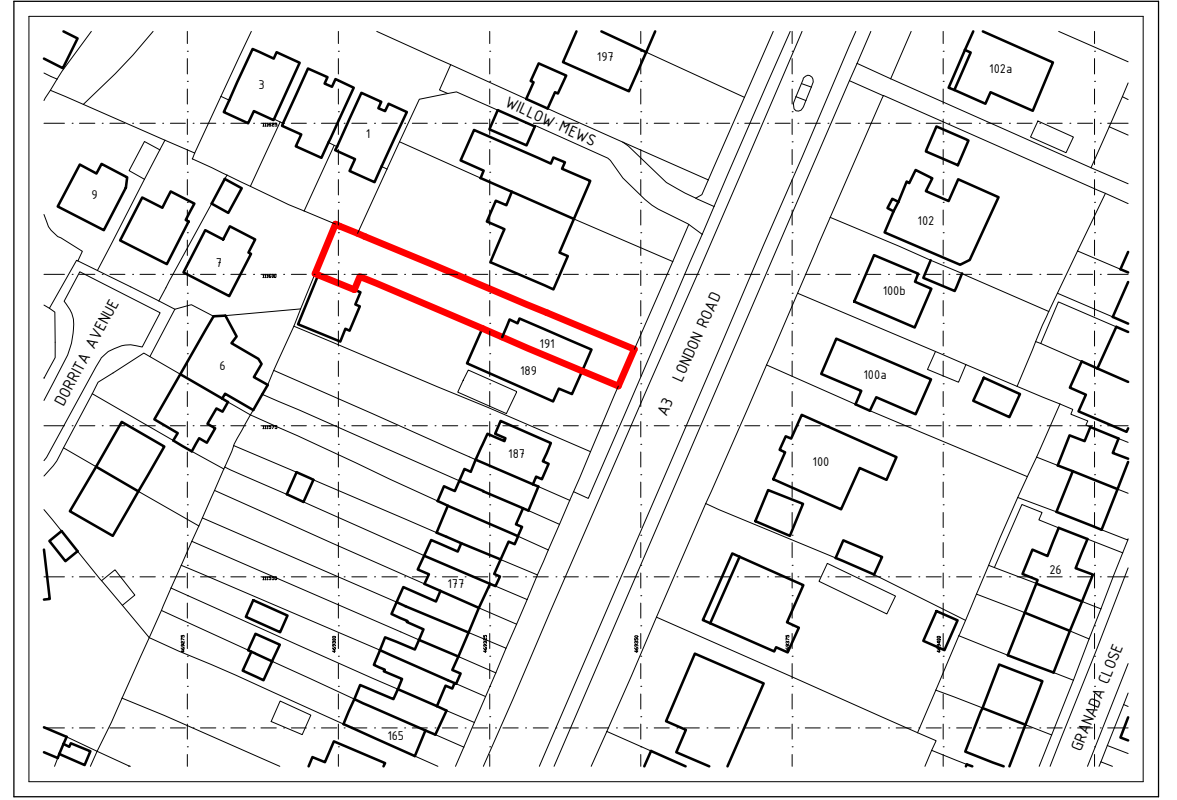

LOCATION PLAN

0m 100m
Scale 1 : 1250

NORTH

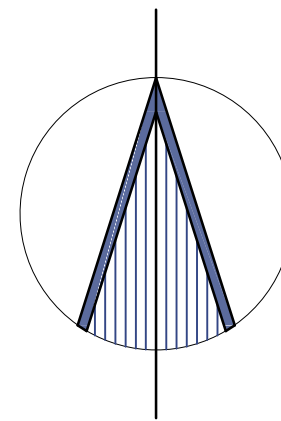


Project no: 190601
Date: 01/07/2019

Drawing no: 01
Scale: 1/250 & 1/1250

GORDON@GDBTECHNICALARCHITECTURE.CO.UK
07875 108380



**GDB TECHNICAL
ARCHITECTURE**

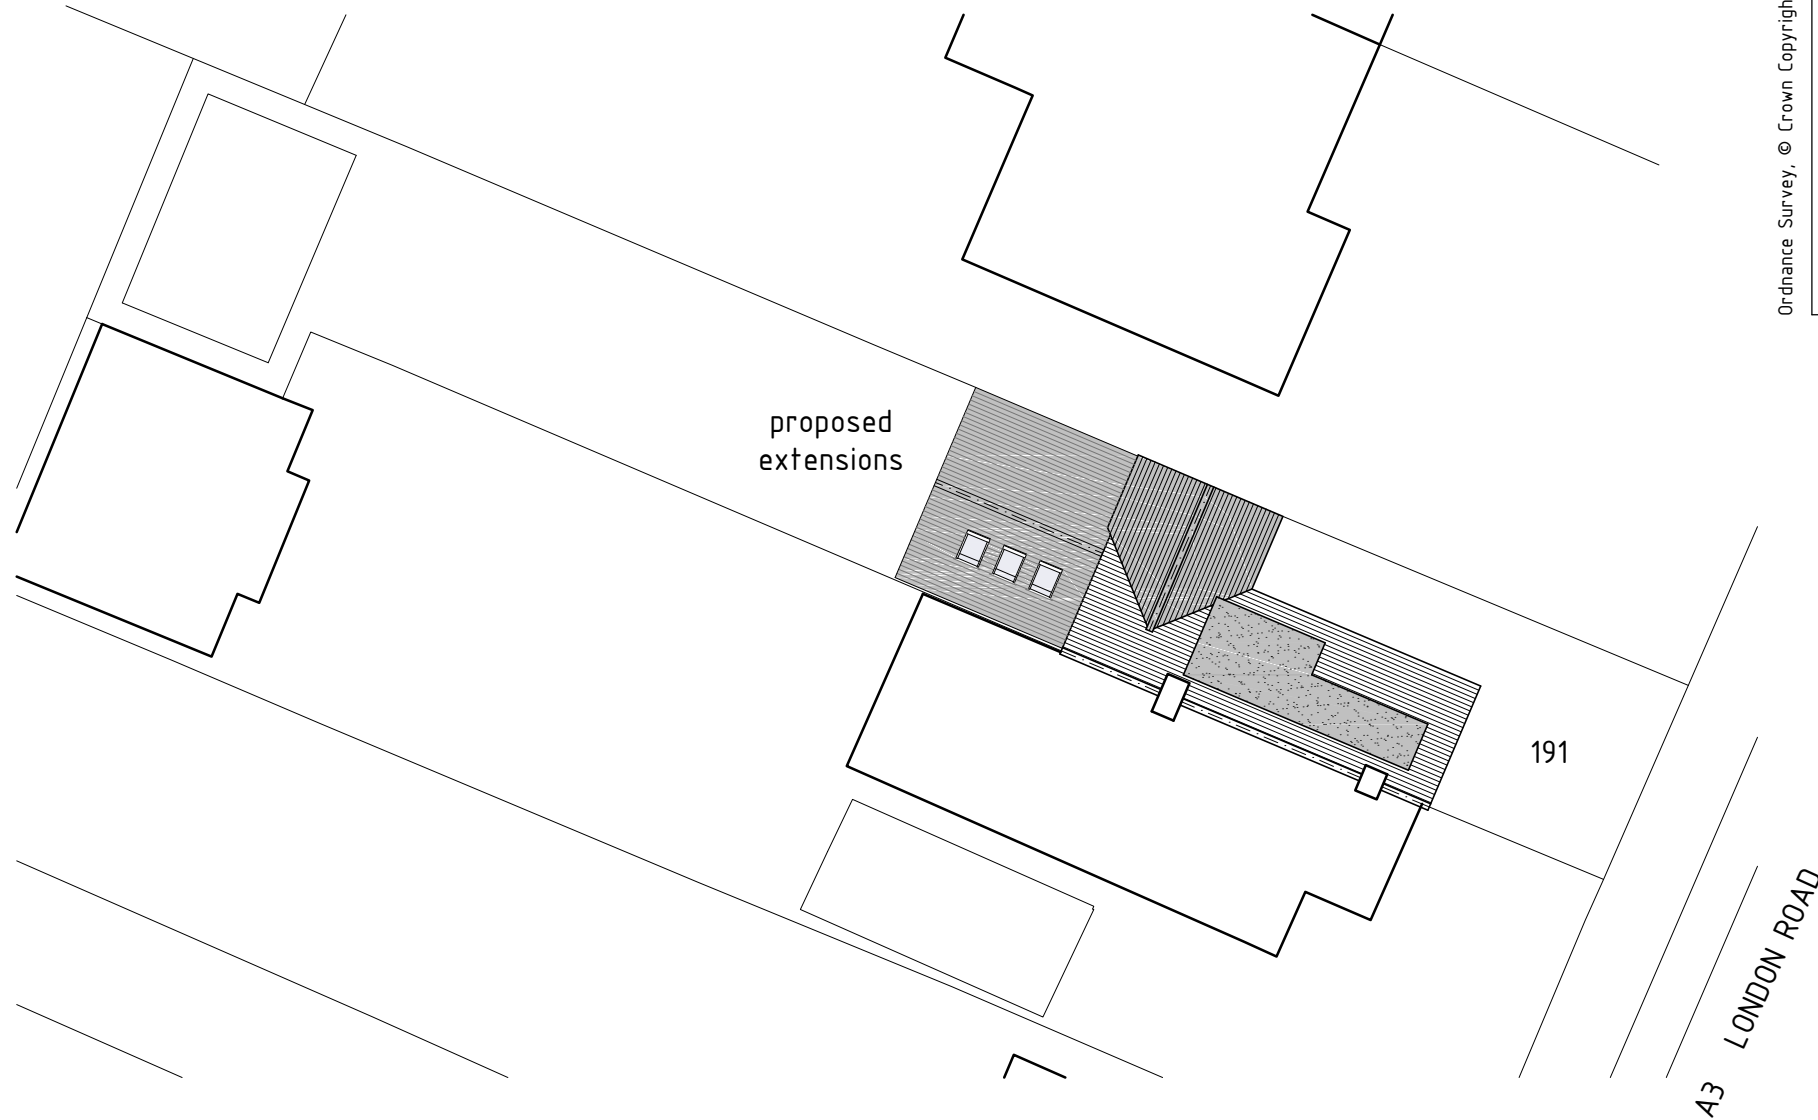

SITE PLAN SHOWING ROOF LAYOUT PLAN

0m 40m
Scale 1 : 250

PROPOSED SIDE / REAR EXTENSIONS AND ROOF CONVERSION AT:
191 LONDON ROAD, COWPLAIN, WATERLOOVILLE PO8 8ER