






Front elevation

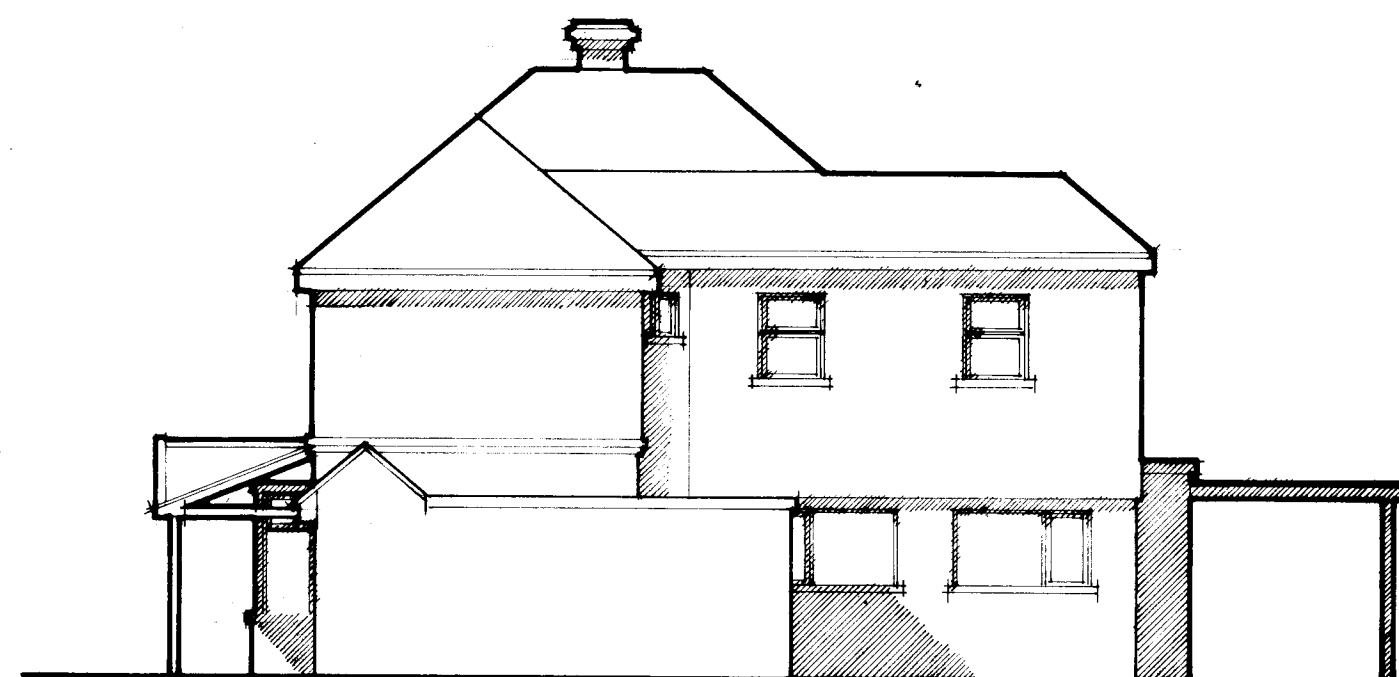


Side elevation

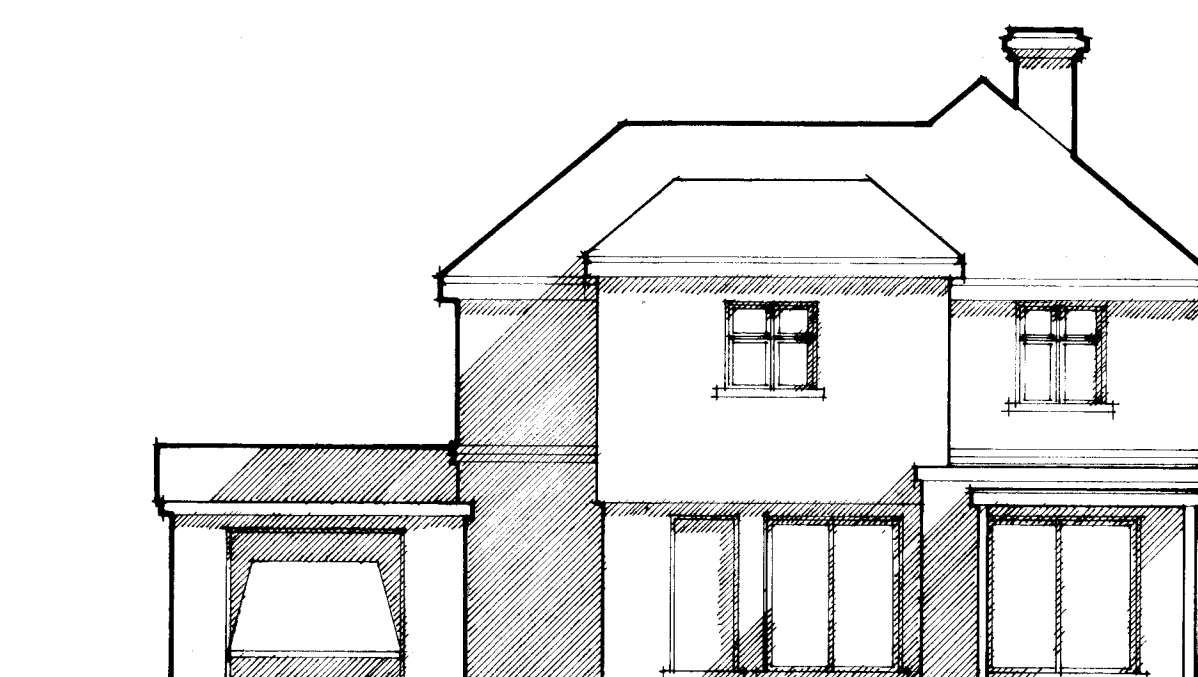


Rear elevation

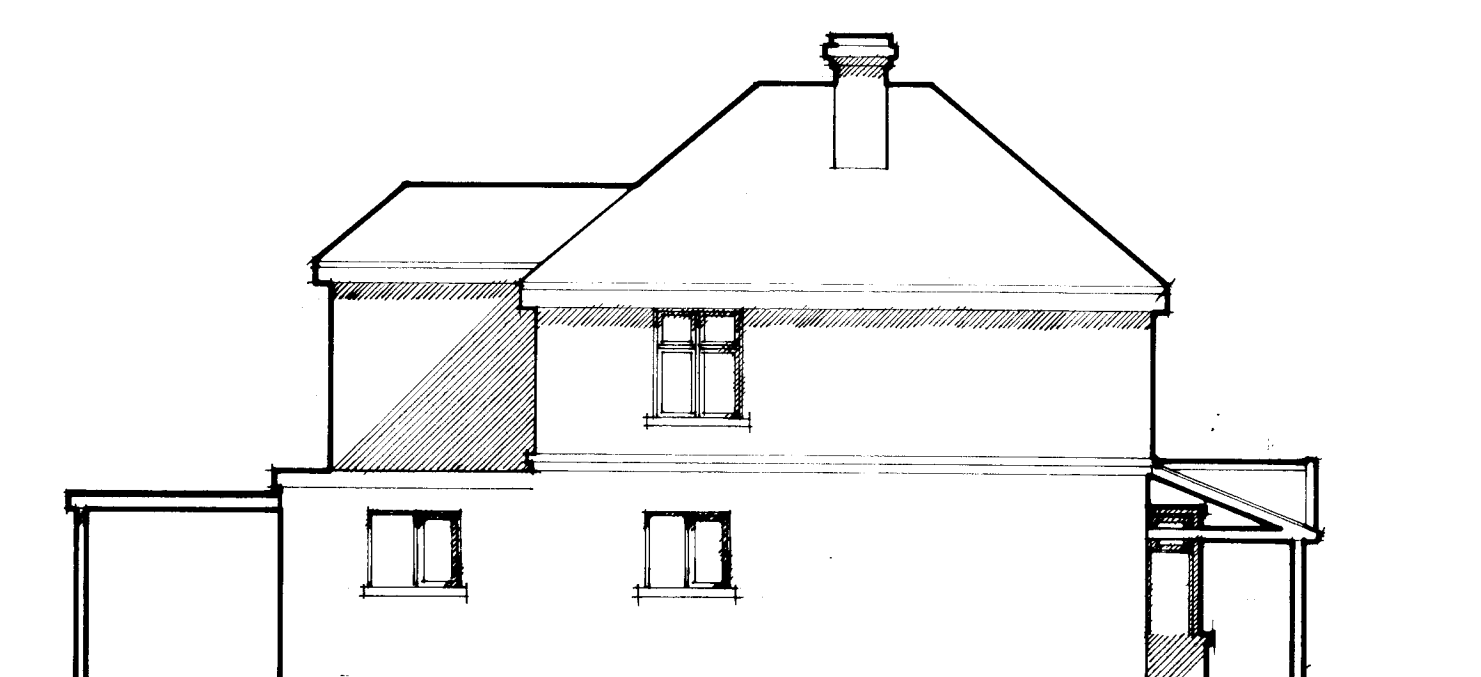

Side elevation

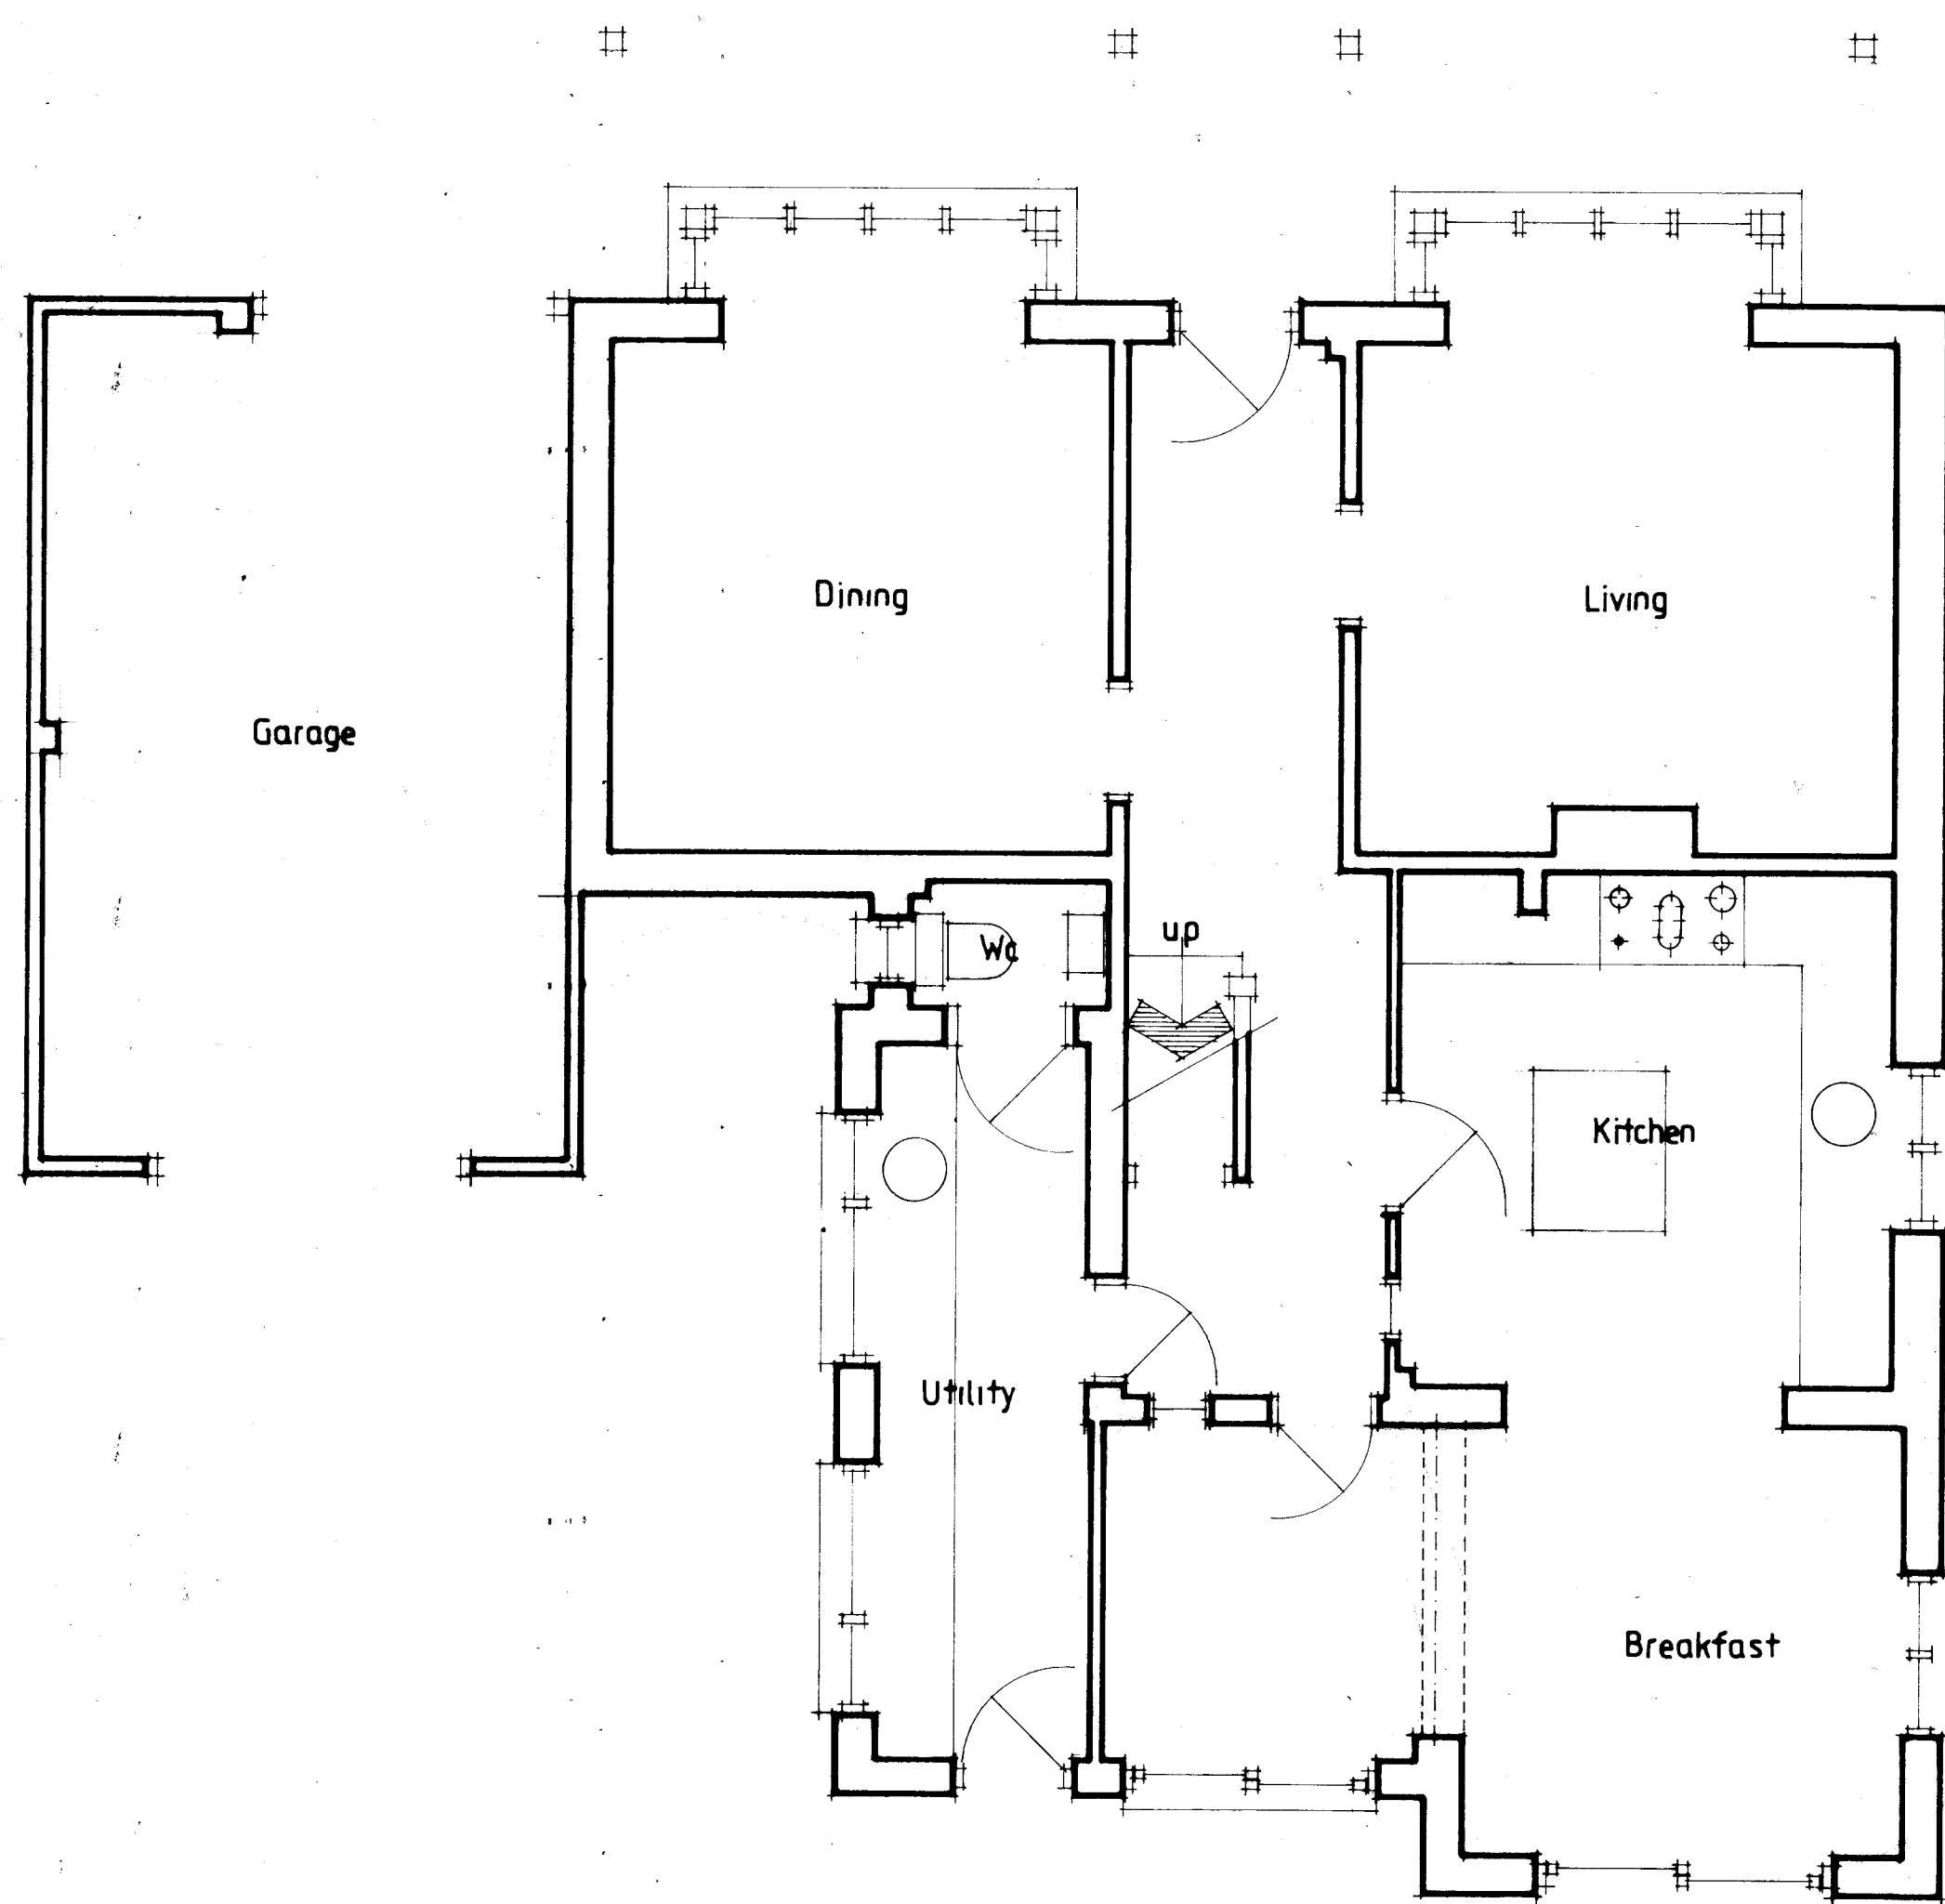

Ground floor plan

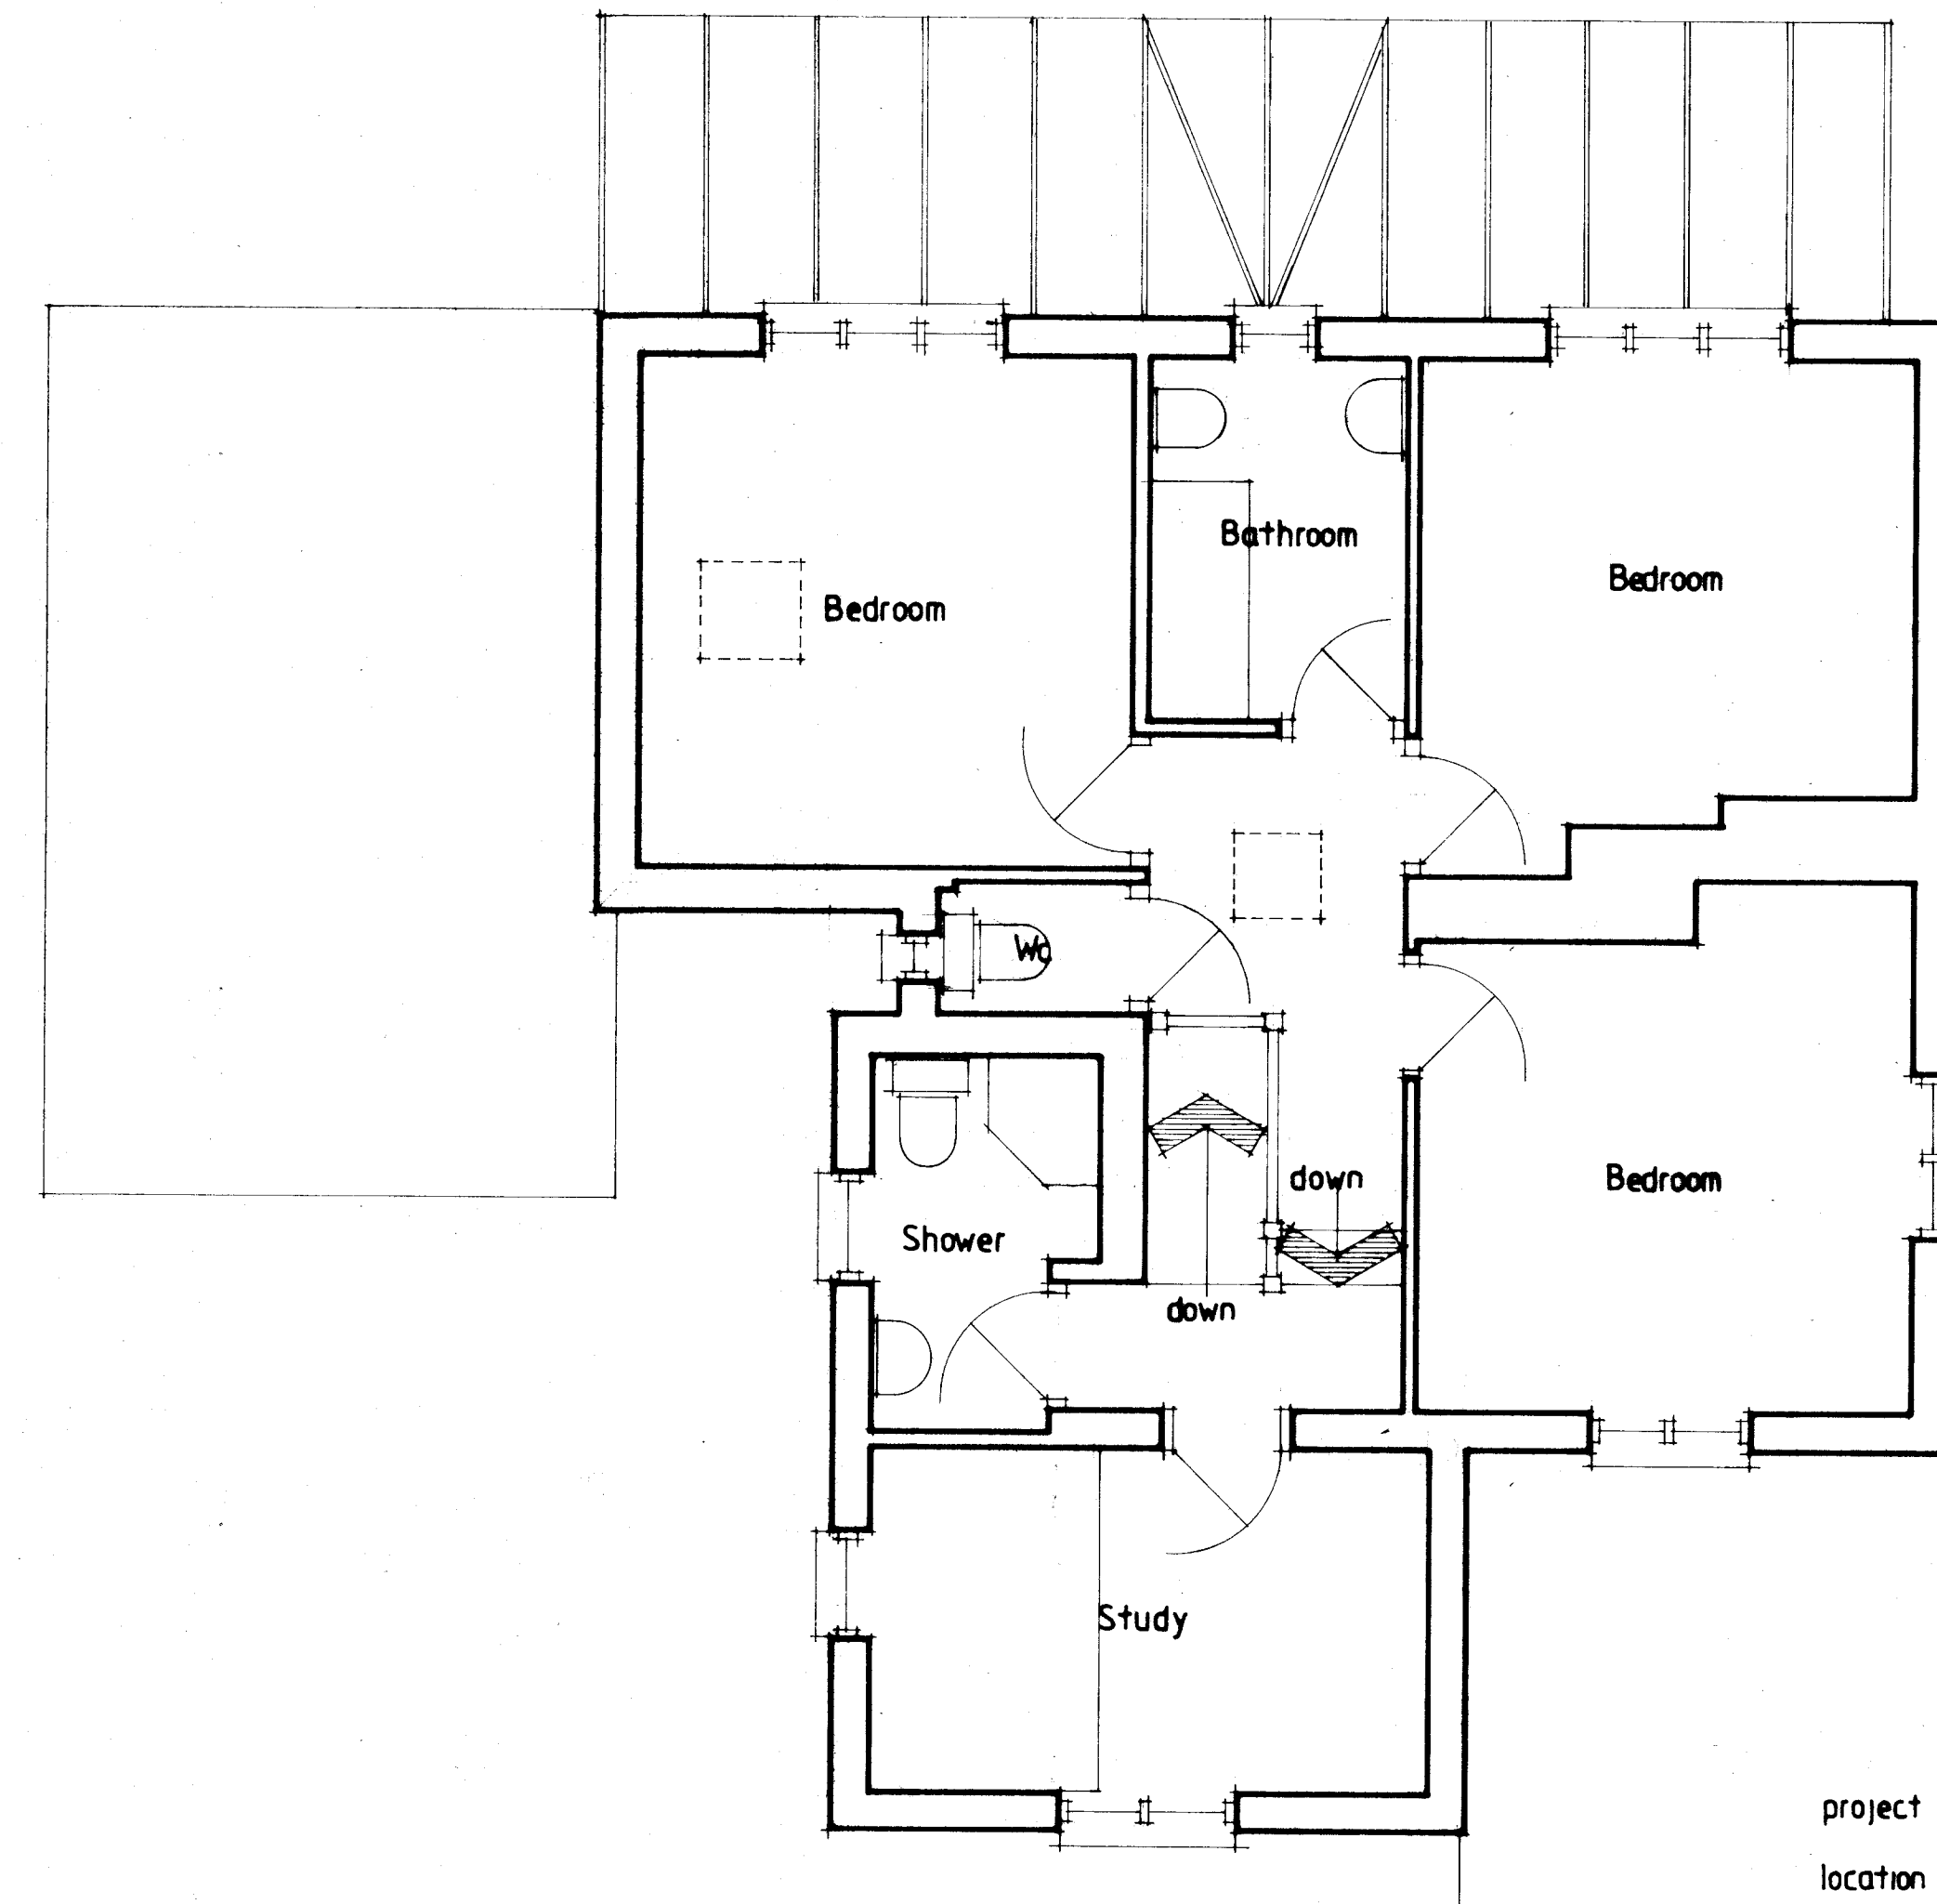

First floor plan

project Rear extension
 location September House, Hollow Lane, Hayling Island
 drawing Existing
 drawing no 828 / 01 A
 scale 1 : 50 1 : 100
 date February 2019

T.Neal Ltd
 Architectural Design

office 01420 86688
 mobile 07970 778 404
 email tneal1td@gmail.com
 6 Rockwood Aiton, Hampshire GU34 2LD