




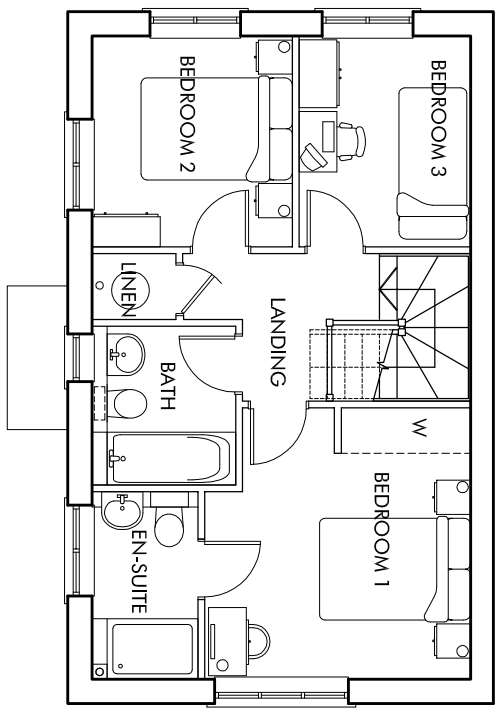


FIRST FLOOR

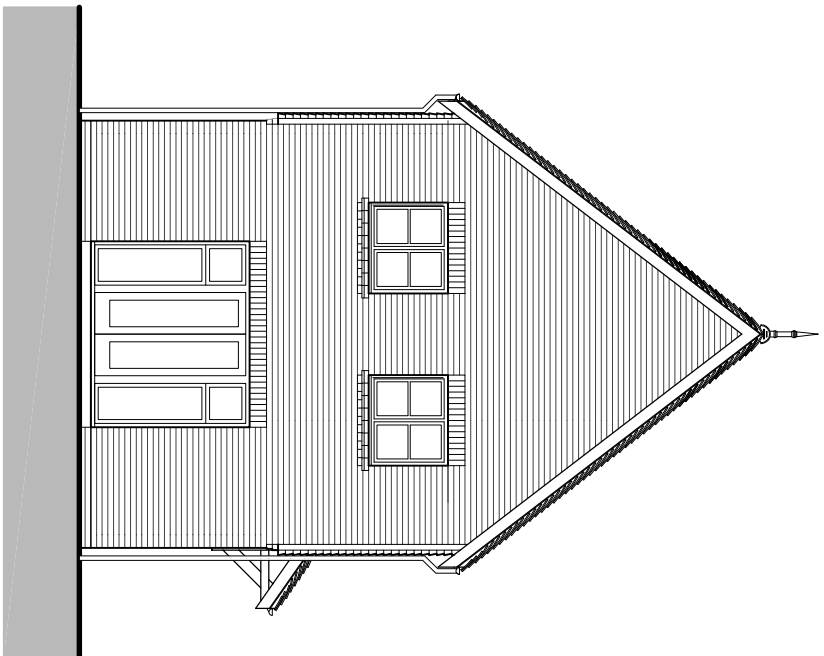


SIDE ELEVATION - D

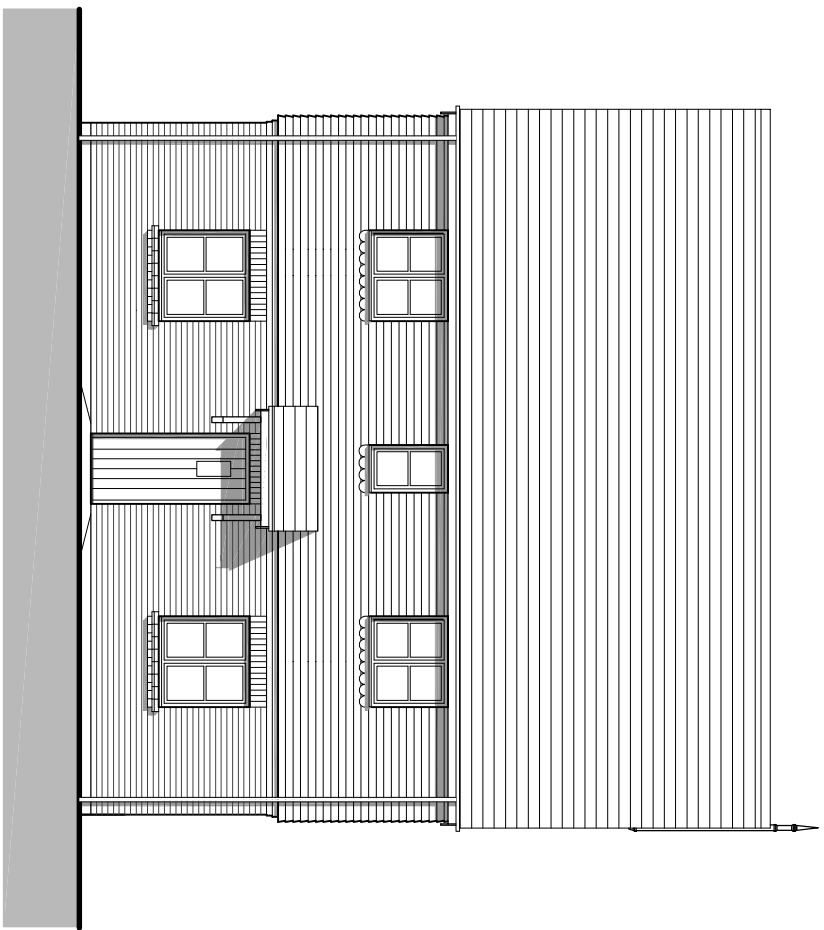

FRONT ELEVATION - A

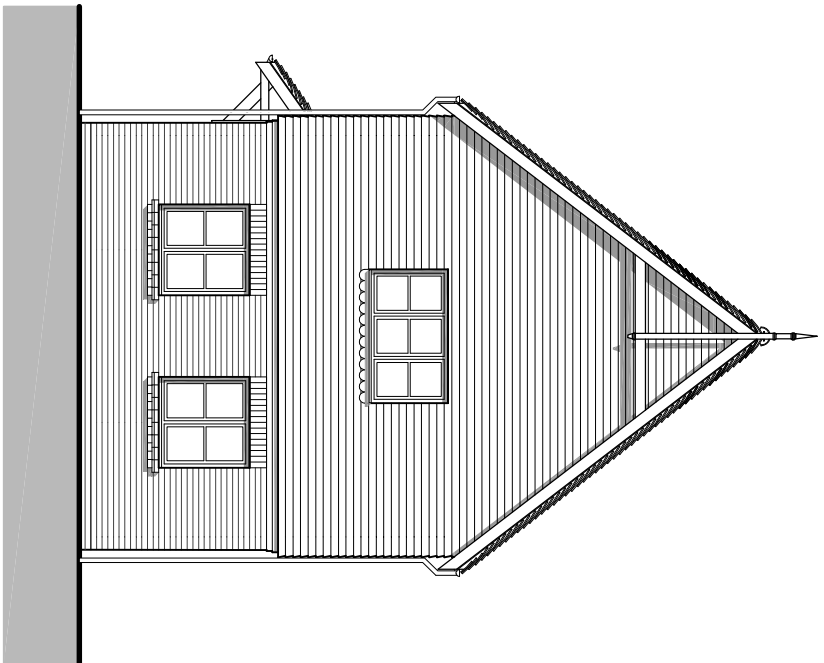


SIDE ELEVATION - B

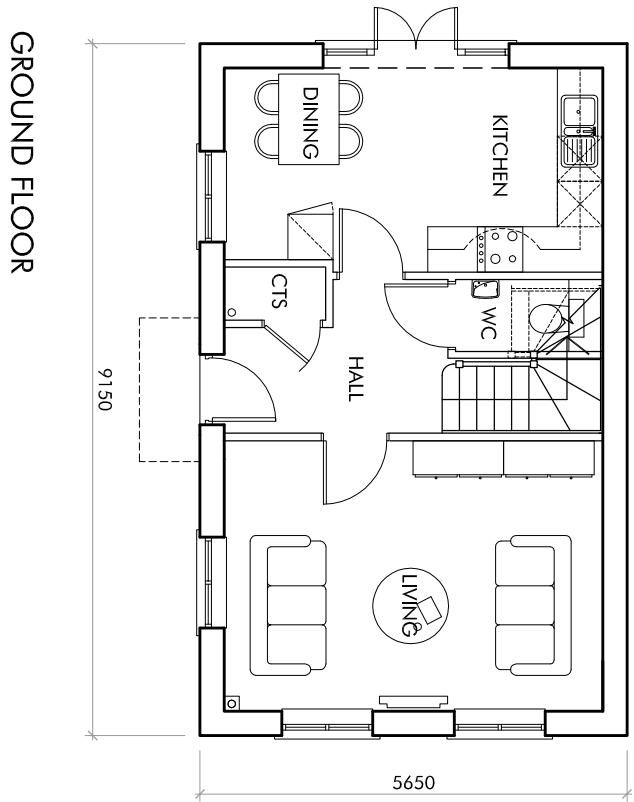


GROUND FLOOR


PLOT 2
3BH5 (L)

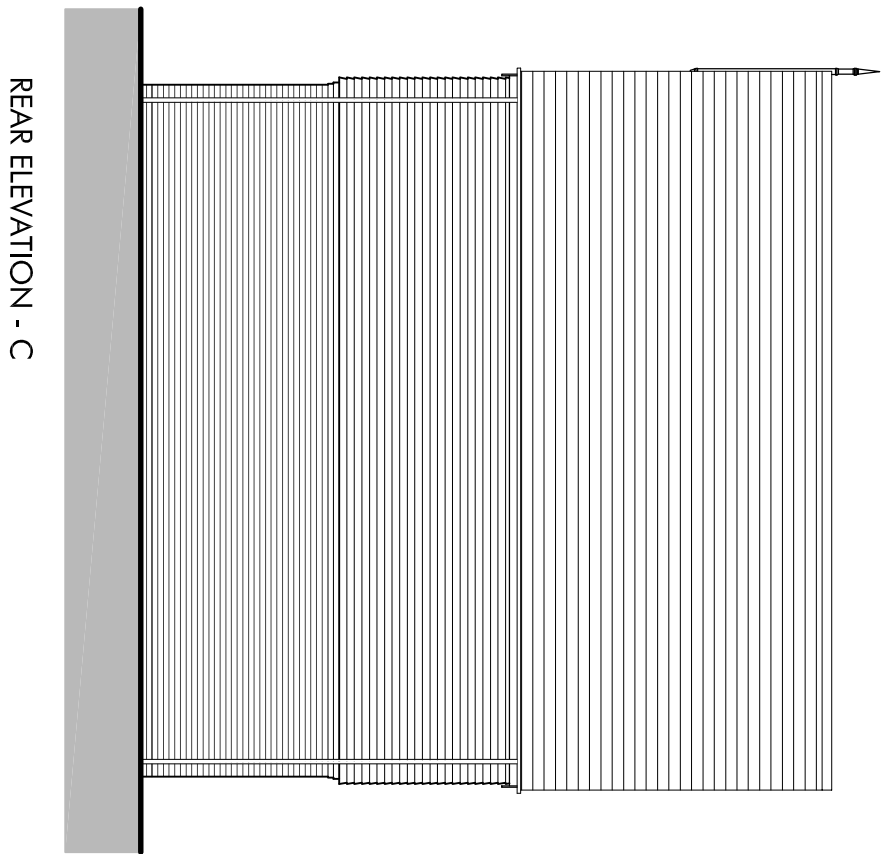

REAR ELEVATION - C

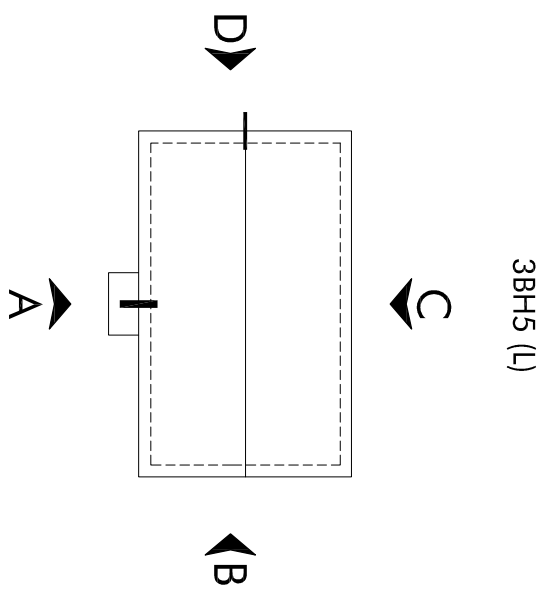

ROOF PLAN 1:200

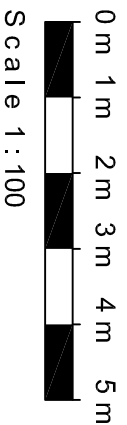

Scale 1:100

PLOT No	UNIT TYPE	AREA sq.m	AREA sq.ft
2	3BH5 (L)	85.2	917

OMEGA
PARTNERSHIP

Omega Partnership Limited, Architects and Urban Designers
Unit 6, AC Court, High Street, Thames Ditton, Surrey, KT7 0SR
T: 01372 570 313 W: www.omegapartnership.co.uk

client

LINDEN HOMES & WATES DEVELOPMENTS

project
WOODCROFT FARM, HAVANT
PHASE 2B (RESIDENTIAL PHASE 1B)
description
HOUSE TYPE 3BH5 (L)
PLOT 2
FLOOR PLANS & ELEVATIONS

project number	drawing number	revision
2740	A-3106	A

scale
1:100 @ A1
1:200 @ A3
date
JANUARY 2019

status

PLANNING

2740-A-3106-A