



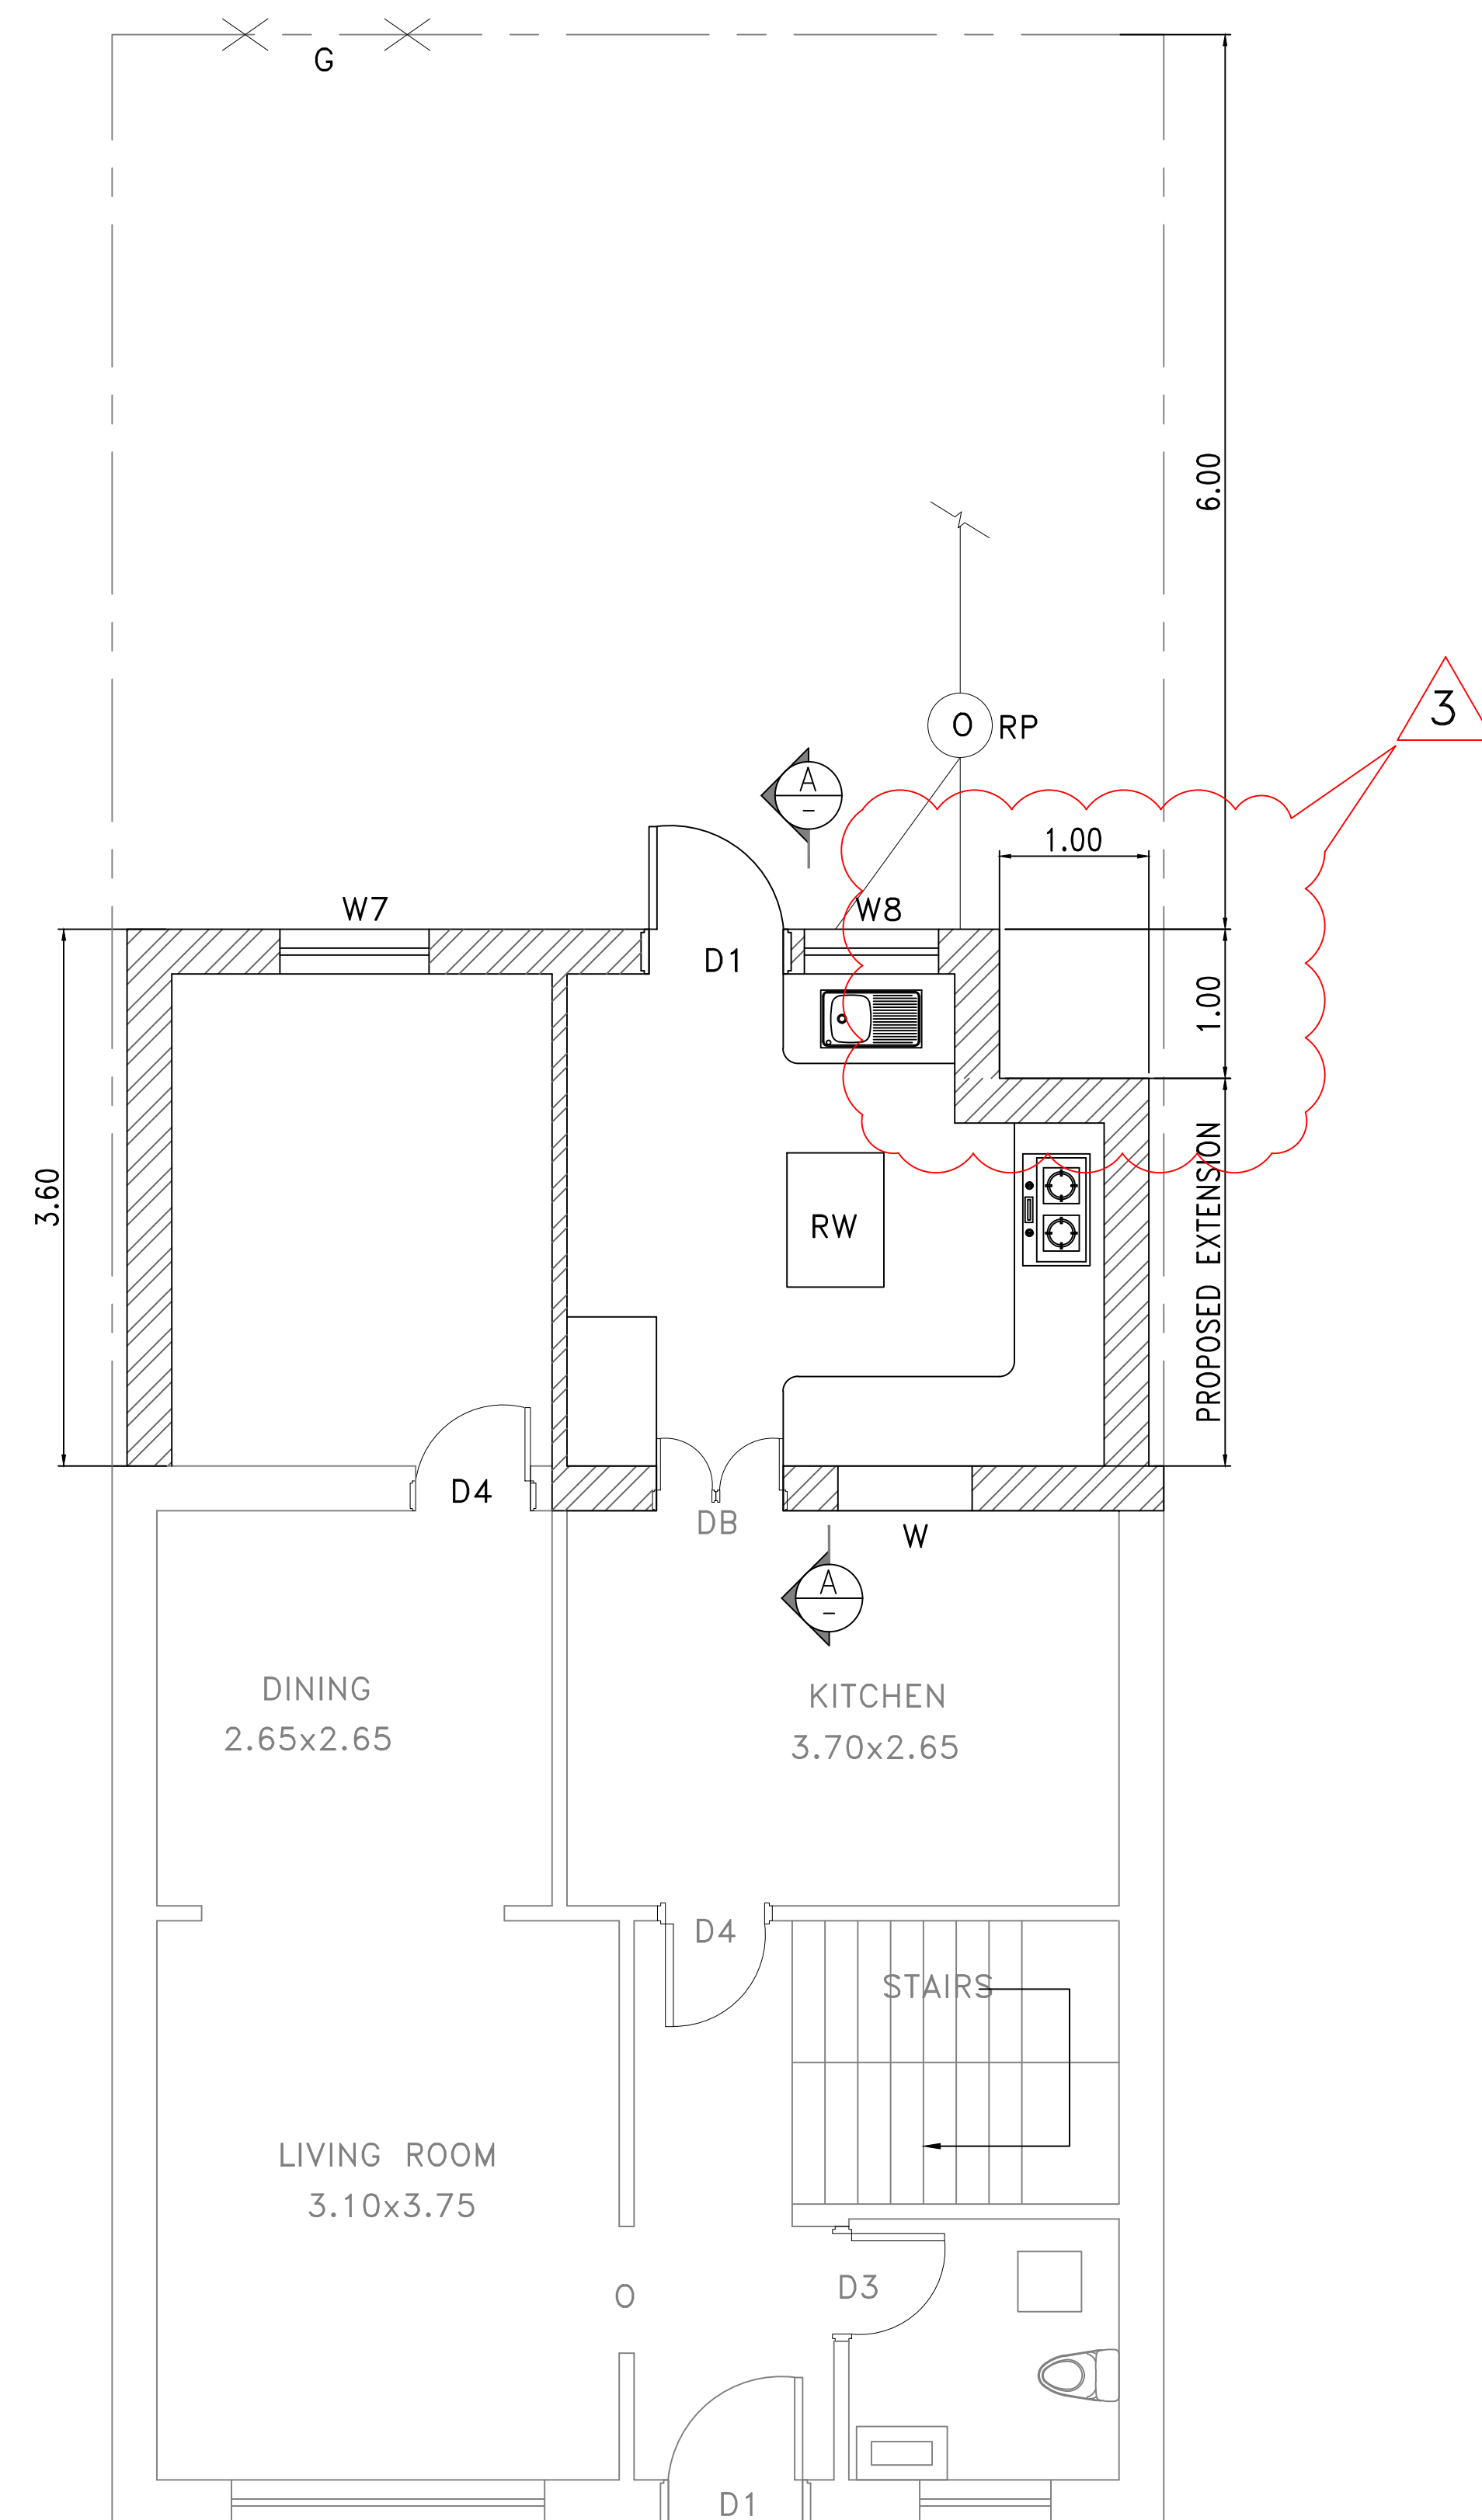


2 PROPOSED GROUND FLOOR PLAN
SCALE 1:100

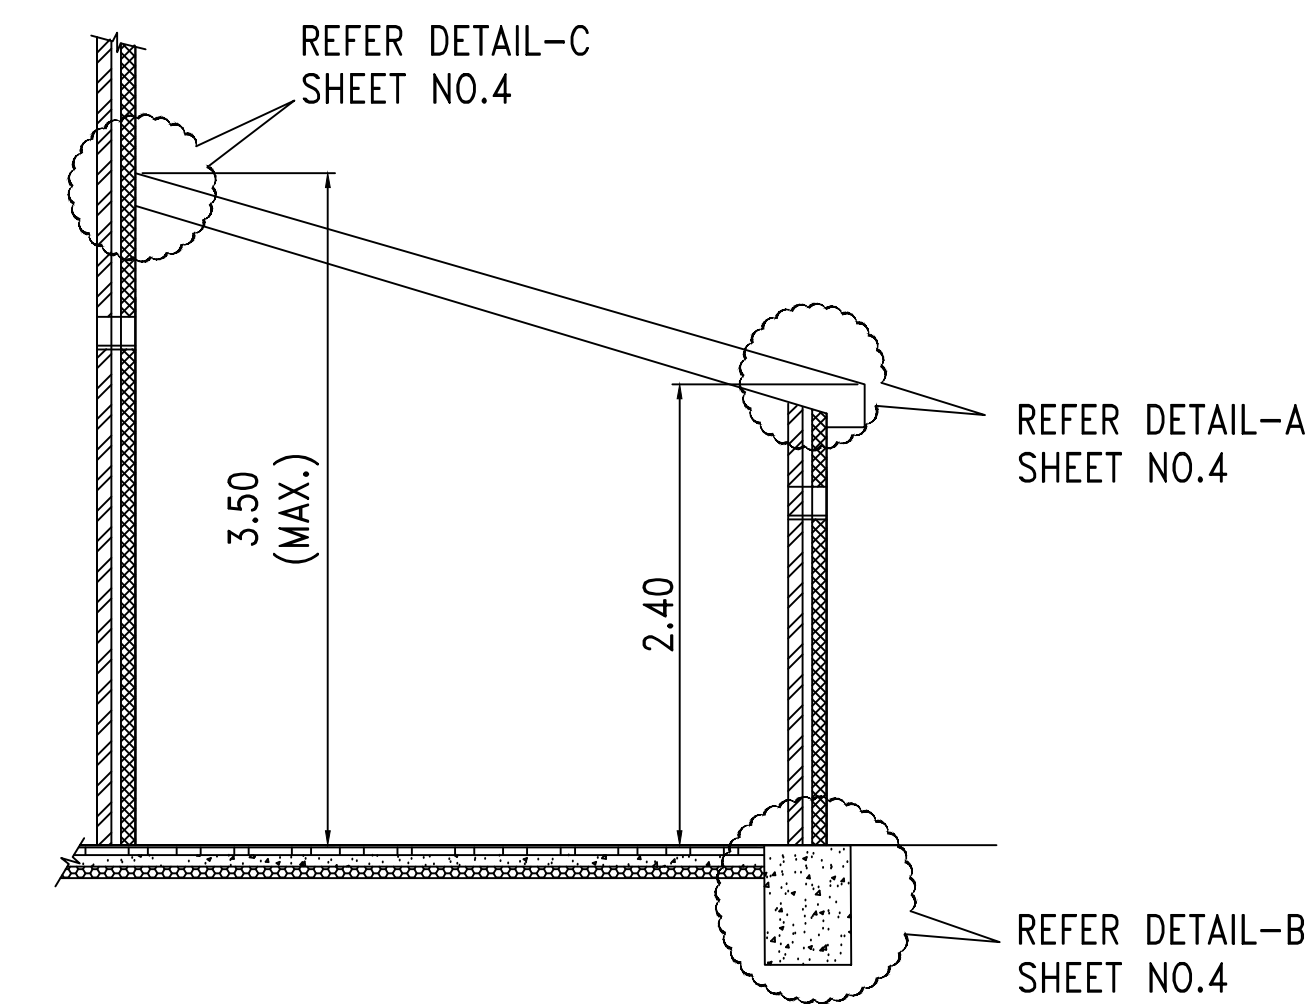

2 SECTION-AA_PROPOSED
SCALE 1:100


NOTES:

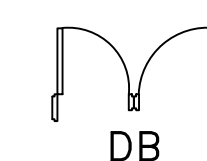

DOUBLE DOOR

O : OPENING
(PREVIOUS OPENING TO BE
RECONSTRUCTED)

RW : ROOF WINDOW
0.9mx0.65m (APPROX.)

 


PROPOSED WALL




EXISTING WALL


3 - EAST CORNER TO BE 1m OFFSET
INTO COMPLY WITH PLANNING REQUIREMENTS.
ROOF TO BE ADJUSTED ACCORDINGLY.

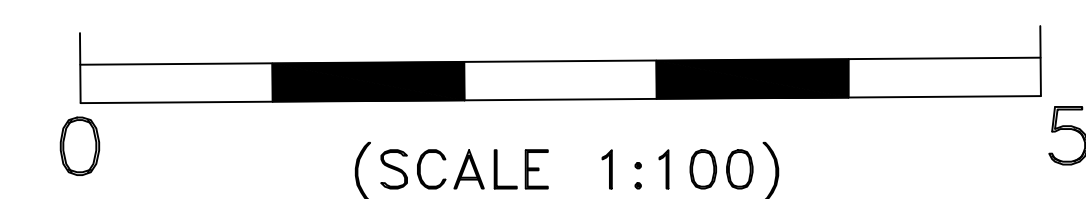

General Notes

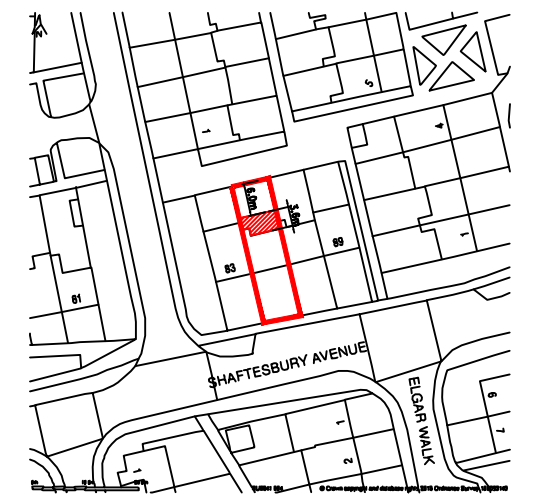

KEY PLAN

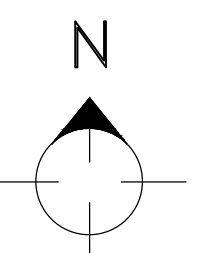

3	DRG NO:02; REV.02	24/05/2019
2	DRG NO:02; REV.01	28/03/2019
1	DRG NO:02; REV.00	23/03/2019
No.	Revision/Issue	Date

Firm Name and Address

Project Name and Address

SINGLE STOREY REAR EXTENSION.
SITE NO:85,
SHAFTESBURY AVENUE,
PO7 5UU.

Project PROPOSED PLAN & SECTION AA	Sheet 02
Date 23/03/2019	
Scale 1:100	