




FRONT ELEVATION - 1:100

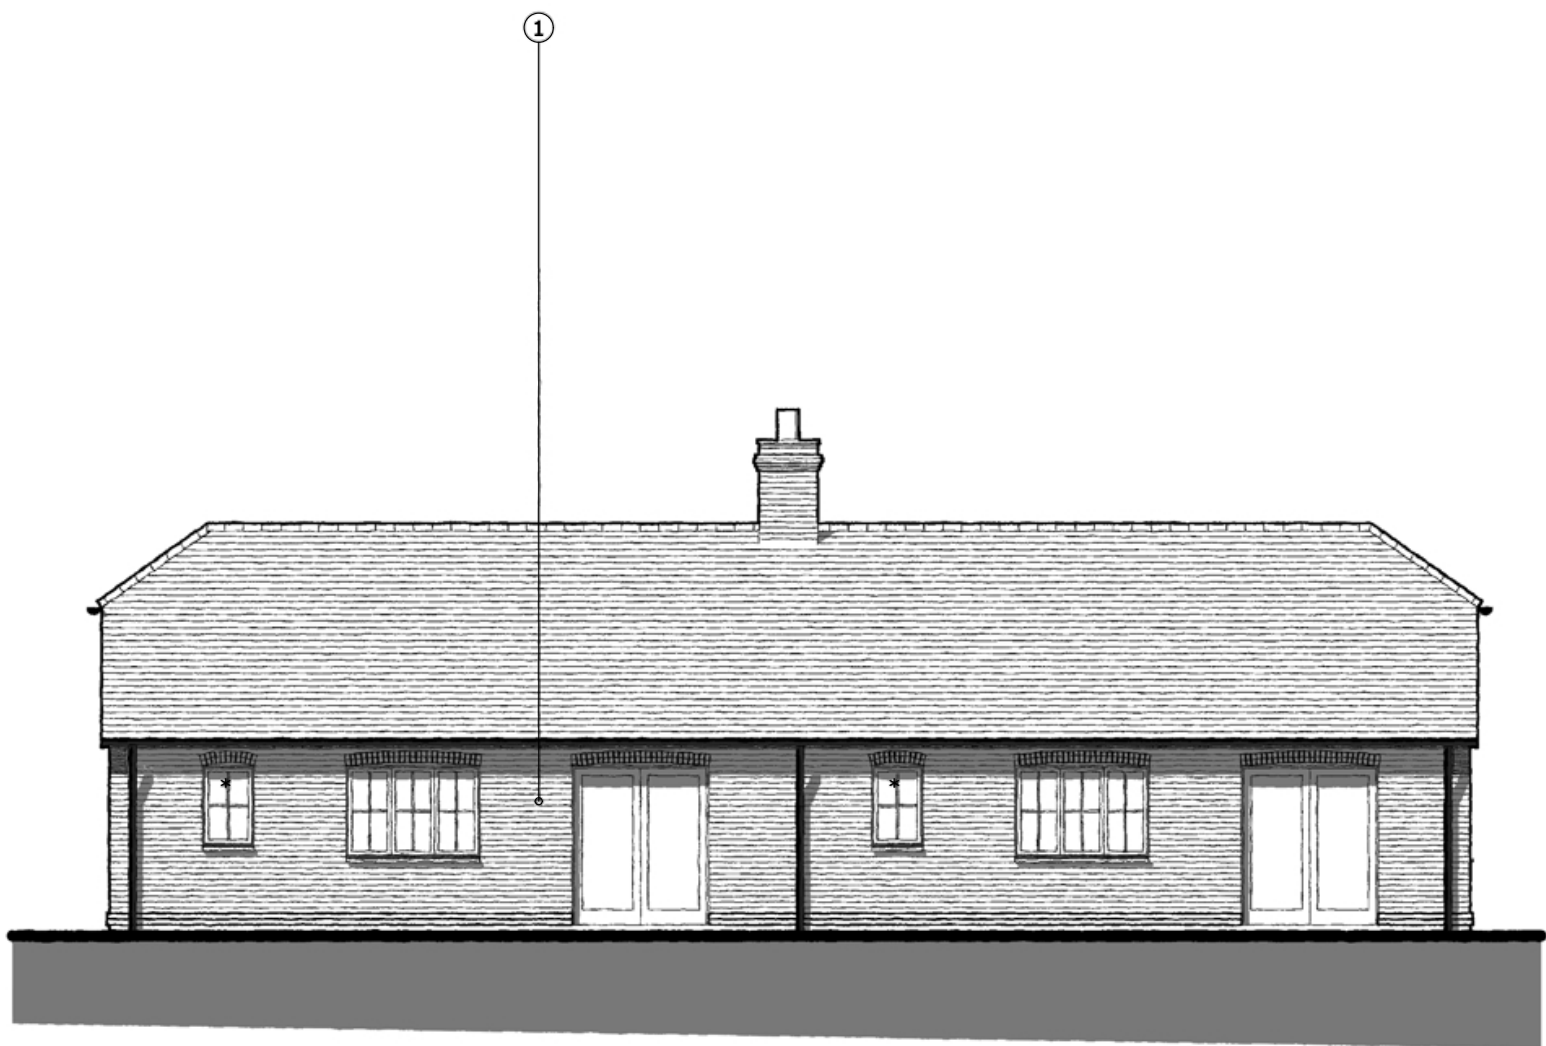

REAR ELEVATION - 1:100

MATERIALS KEY


- 1. Multi Brick
- 2. Black Timber Cladding
- 3. Timber Porch
- 4. Black uPVC Rainwater Goods
- 5. uPVC Windows
- 6. Saddle Stone to Porch Base

* Obscure Glazing


Note: Cottage Style Front Door, GRP Chimney to Match Main Brickwork

For roof tile type refer to the Site Layout ref. 17.043.102


To be read in conjunction with drawings: HGP_17.043.100, 101, 102, 200-202, 204-223 & 226-227 inclusive

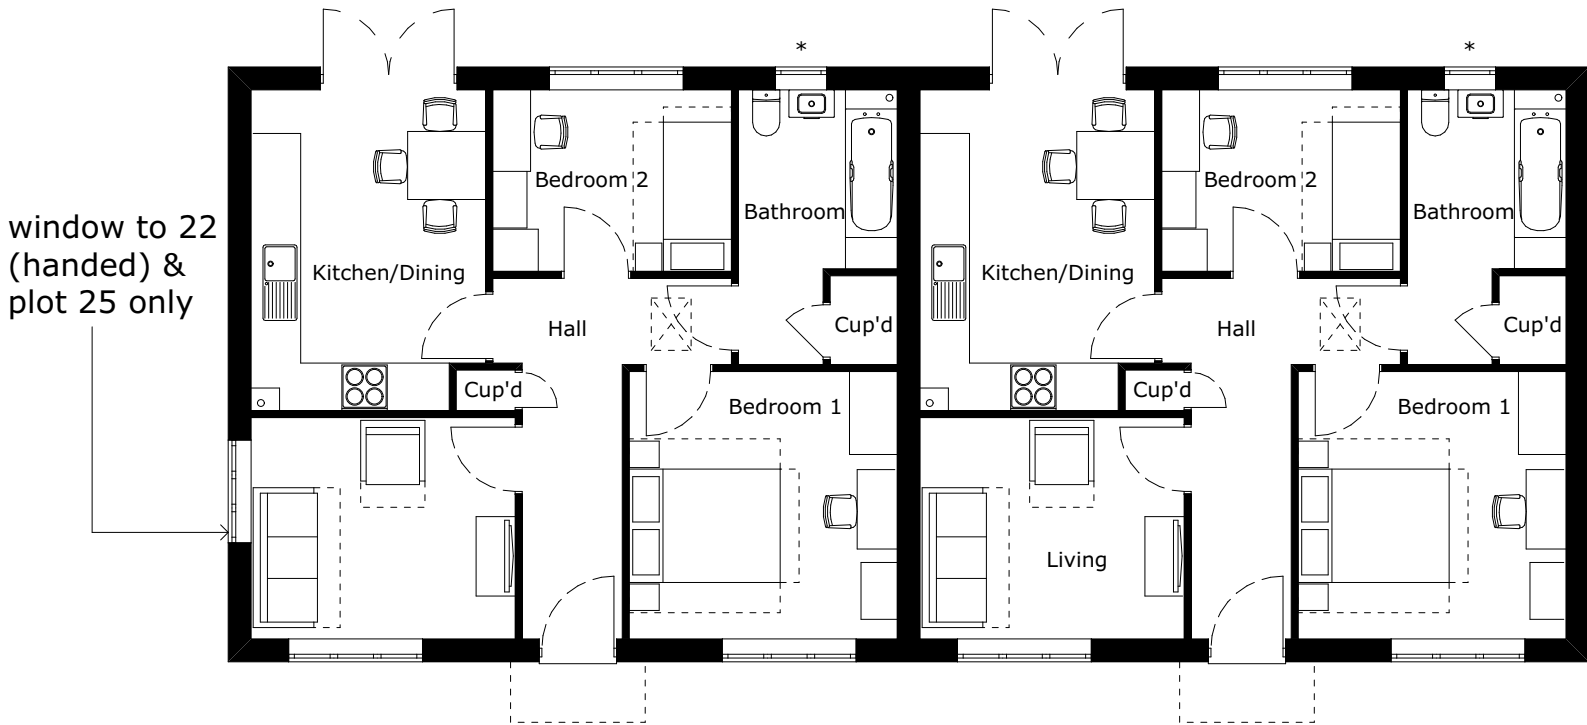

GROUND FLOOR - 1:100

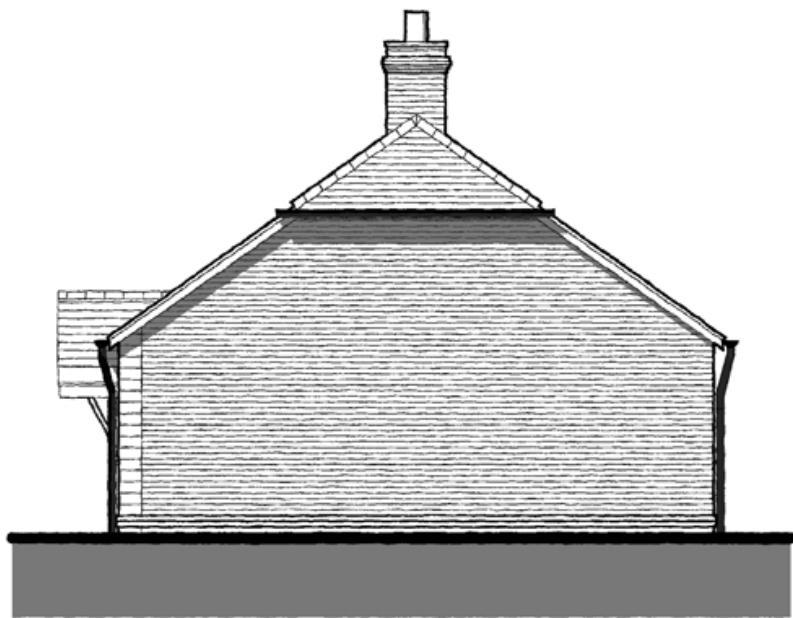


SIDE ELEVATION [1] - 1:100

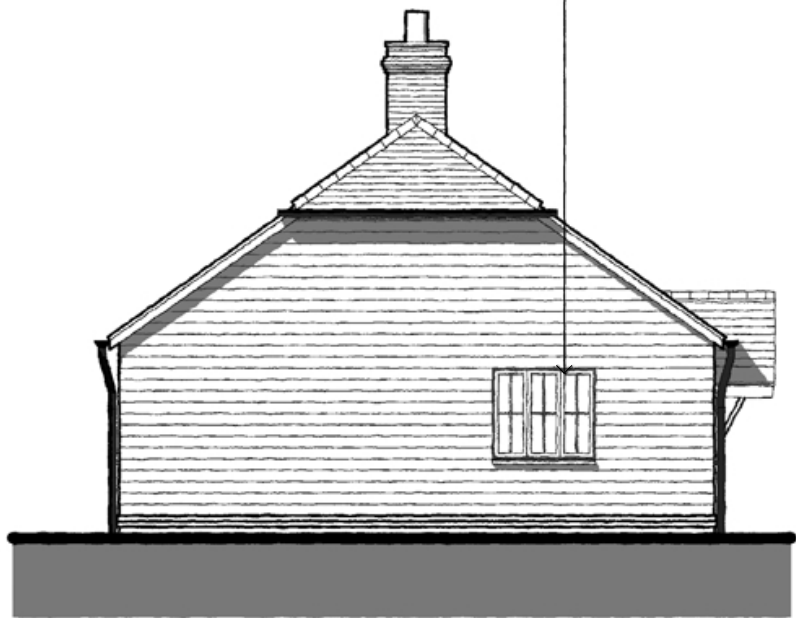

SIDE ELEVATION [2] - 1:100



KEY PLAN (nts)

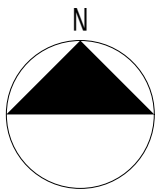

Revisions		
A	Elevations updated in accordance with client comments	05.03.2019
B	Elevations updated in accordance with client comments	12.03.2019

Drawing Status

- ☐ Preliminary
- ☒ Planning
- ☐ Building Regulations
- ☐ Construction

Client:



Project Title
Manor Farm, Bedhampton

Document Title
HOUSE TYPE M AFF

Drawing Scale / Sheet Size
1/100@A2

Job No.
17.043

Date
May/2018

Drawn by / Checked by
CW/--

Signature

Drawing Number / Revision
214 - B

HGP
ARCHITECTS



Furzehall Farm
Wickham Road, Fareham
Hampshire, PO16 7JH
01329 283235
email@hgp-architects.co.uk
www.hgp-architects.co.uk

HGP Architects Ltd.
Copyright Reserved.
Check dims. on site.