

EXPECTATION OF PRINCIPAL BUILDING CONTRACTOR:
THE PROJECT IS TO BE CONSTRUCTED AS PER THE APPROVED DRAWINGS WITHOUT DEVIATION. ANY PROPOSED CHANGES TO THE DESIGN ARE TO BE DISCUSSED AND AGREED WITH THE ARCHITECT AND/OR THE STRUCTURAL ENGINEER. THIS SHOULD BE DONE AT A GOOD TIME AND BEFORE ORDERING ANY MATERIALS. IT IS NOT THE RESPONSIBILITY OF THE BUILDING CONTRACTOR(S) TO AGREE CHANGES TO THE DESIGN.

WHERE SPECIFIED MATERIALS AND/OR SPECIALIST CONTRACTORS HAVE BEEN LISTED, THEY ARE TO BE USED AND INCLUDED WITHIN THE TENDER. FOR TENDER THE BUILDING CONTRACTOR MUST CONTACT ANY LISTED SPECIALIST CONTRACTOR OR MATERIAL PROVIDER TO SEEK AND INCLUDE THE RIGHT ALLOWANCE WITHIN THE TENDER. THIS INCLUDES UNDERSTANDING THE PRODUCT REQUIREMENTS AND MAKE ALLOWANCE FOR LEAD TIMES.

IF AT ANY POINT BEFORE OR DURING THE PROJECT THE BUILDING CONTRACTOR DOES NOT UNDERSTAND, HAVE THE KNOWLEDGE OR SKILLS TO BUILD WHAT IS REQUIRED AND WITHIN COMPLIANCE FOR CDM 2015, THEY SHOULD POINT THIS OUT TO THE DESIGN TEAM BEFORE CONTINUING.

INFORMATION AND GUIDANCE CAN BE REQUESTED FROM THE DESIGN TEAM AT ANY POINT.


CDM COMPLIANCE
THE PROJECT WILL REQUIRE CDM COMPLIANCE. **NO WORK CAN START ON SITE UNTIL CDM COMPLIANCE IS IN PLACE.**
PLEASE READ PRE-CONSTRUCTION PLAN (PCP) FOR TENDER AND PLANNING.
THE PRINCIPAL BUILDING CONTRACTOR WILL SUPPLY A CONSTRUCTION PHASE PLAN (CPP) AND MAINTAIN A SITE MANUAL (SM) & HEALTH & SAFETY FILE (HSF) ON SITE. THE PRINCIPAL CONTRACTOR CAN REQUEST A CP, SM & HSF FROM THE PRINCIPAL DESIGN PRIOR TO STARTING ANY CONSTRUCTION WORK. DURING CONSTRUCTION THE HEALTH AND SAFETY FILE MUST BE MAINTAINED AND ON FINISHING CONSTRUCTION PASSED TO THE CLIENT OR PRINCIPAL DESIGN.
FOR TENDER THE PRINCIPAL CONTRACTOR IS TO ALLOW AN ESTIMATED FREE ALLOW OF £1500 FOR CDM COMPLIANCE AND DUTIES.

USING THESE DRAWINGS:
MEASUREMENTS AND DIMENSION LISTED ON THE DRAWINGS ARE FOR SETTING OUT REFERENCE ONLY.
ALL DIMENSIONS TO BE CHECKED AND VERIFIED ON SITE BY THE BUILDING CONTRACTORS.
MEASUREMENTS AND DIMENSION LISTED ON THE DRAWINGS: SCALED FROM WALLS ARE FROM FINISHED WALL SURFACES (E.G. RENDERED OR PLASTER FINISHED FACES). ANY ALLOWANCE IS TO BE MADE FOR THE VET TENDERS. IF IN ANY DOUBT THE BUILDING CONTRACTOR SHOULD CONTACT THE ARCHITECT.


GROUND FLOOR TO FIRST FLOOR STAIRS:
DETAILS OF STAIRS ON PLAN FOR PRICING ONLY. BUILDING CONTRACTOR TO SURVEY AND CONFIRM REQUIRED MEASUREMENTS ON SITE. BUILDING CONTRACTOR TO CONFIRM STAIR DETAILS WITH BCO.
ON PLAN: RISE 2537MM, SPLIT GOING WITH WINDER BOX. MAX ANGLE 42°. RISERS: 195MM. TOTAL FLIGHT WIDTH MIN 800MM. ON PLAN 800MM USING #13 RISERS.
MATERIALS:
32MM PINE SPRINGERS, PINE RISERS, 30MM PINE TRENDS, 9000MM PINE NEVEL POSTS WITH HALF NEVEL AND WALL END OF BALUSTRADE. FIRST RISER & TREAD TO BE BULLNOSE. OAK BALUSTRADE, MIN HEIGHT 900MM FROM FFL. PINE SQUARE SPINDLES ON PINE BASE RAIL, PINE PLATE & FACIA SQUARE EGGES.
STAIR DESIGN TO BE CONFIRMED ON SITE.

INTERNAL DOORS & ROMANOGERY:
DOORS BY HOWDENS (OAK DORADO).
SOFTWOOD DOOR FRAMING 32 MM X WIDTH OF WALLING FRAME AND TRIM FINISH - MATT PAINT. CLIENT TO AGREE WITH BUILDING CONTRACTOR FOR TENDER WHITE. PROVIDE ISM GATE TO BOTTOM OF DOORS TO INTERNAL BATHROOMS AND ENSURES TO ACHIEVE NATURAL VENTILATION FOR EXTRACT FANS.
PROVIDE ROMANOGERY AS FOLLOWS:
1 PAIR OF LEVEL HANDLES
14 1/2 PAIR HINGES
INTERNAL FINISHES:
WALLS - MATT EMULSION PAINT TO ALL WALLS AND CEILINGS. NEUTRAL COLOUR TO WALLS AND WHITE TO CEILINGS.
SKIRTINGS, DOOR PENCILS, ARCHITRAVES AND SILL BOARDS - WHITE MATT PAINT FINISH.
FLOOR - SCALED FINISH TO OTHER AREAS FOR CARPET BY OTHERS (CLIENT TO ARRANGE).
DOORS - PREFINISHED DOORS BY HOWDENS (OAK DORADO). PLASTER CORNICING, PLASTER CORNICE ALL GROUND FLOOR ROOMS. KITCHEN WALL TILING - PORCELEAN / CERAMIC SPLASHBACK TILING TO ALL WORK TOPS 900 HIGH.
TIMBER TRIMS
MOF SKIRTINGS, ARCHITRAVES AND SILL BOARDS
SKIRTINGS - 120X18 OGGEE
ARCHITRAVES - 18X9 OGGEE
DOOR STOP - 18X9 PENCIL ROUNDED
SILLBOARDS - WINDOWBOARD TO SUIT WALL THICKNESS FINISH - MATT PAINT.

GROUND FLOOR PERSPECTIVE

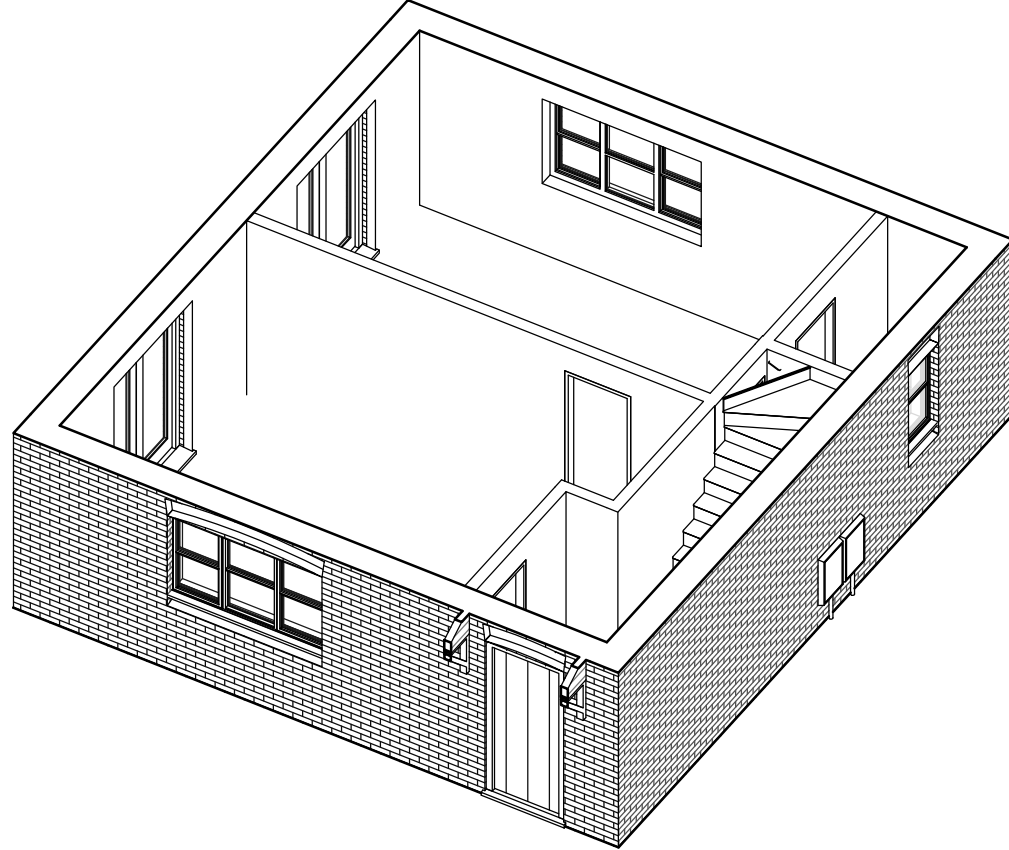


1ST FLOOR PERSPECTIVE

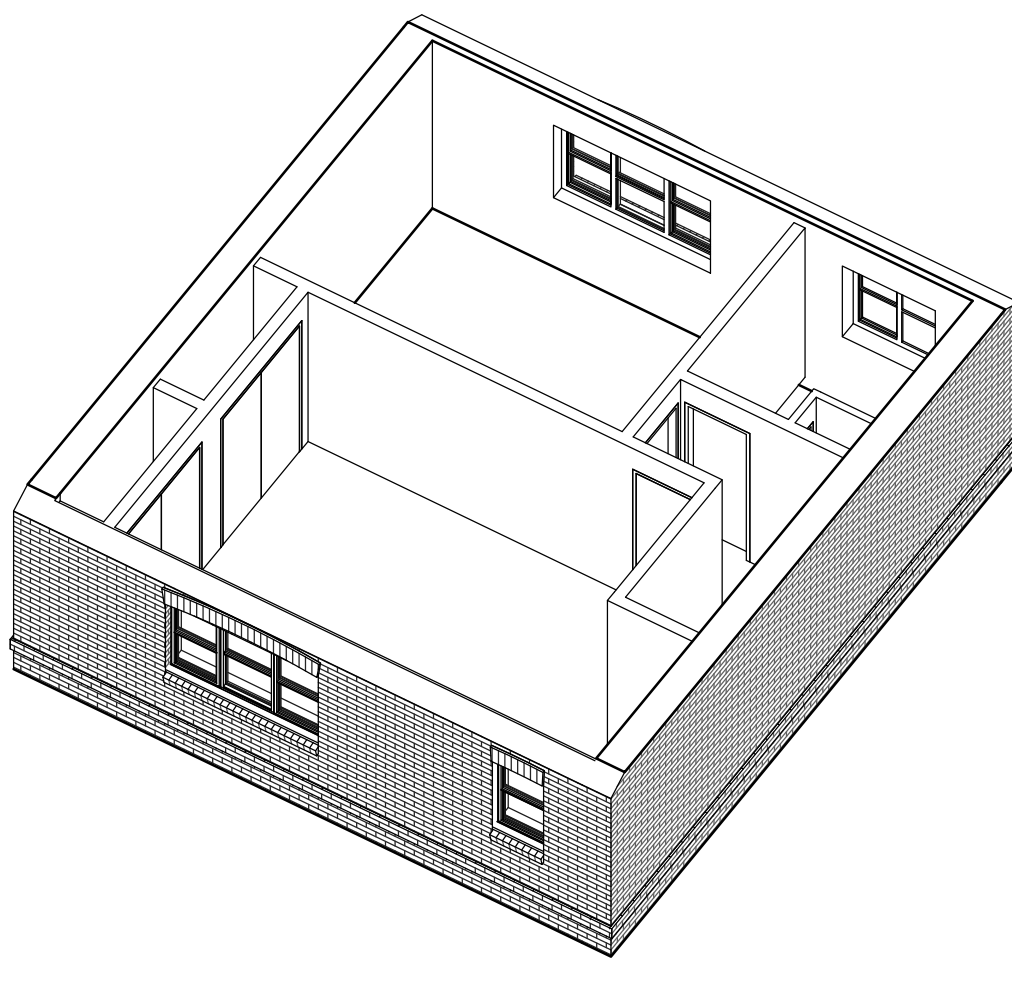


GROUND FLOOR PLAN

1 : 50

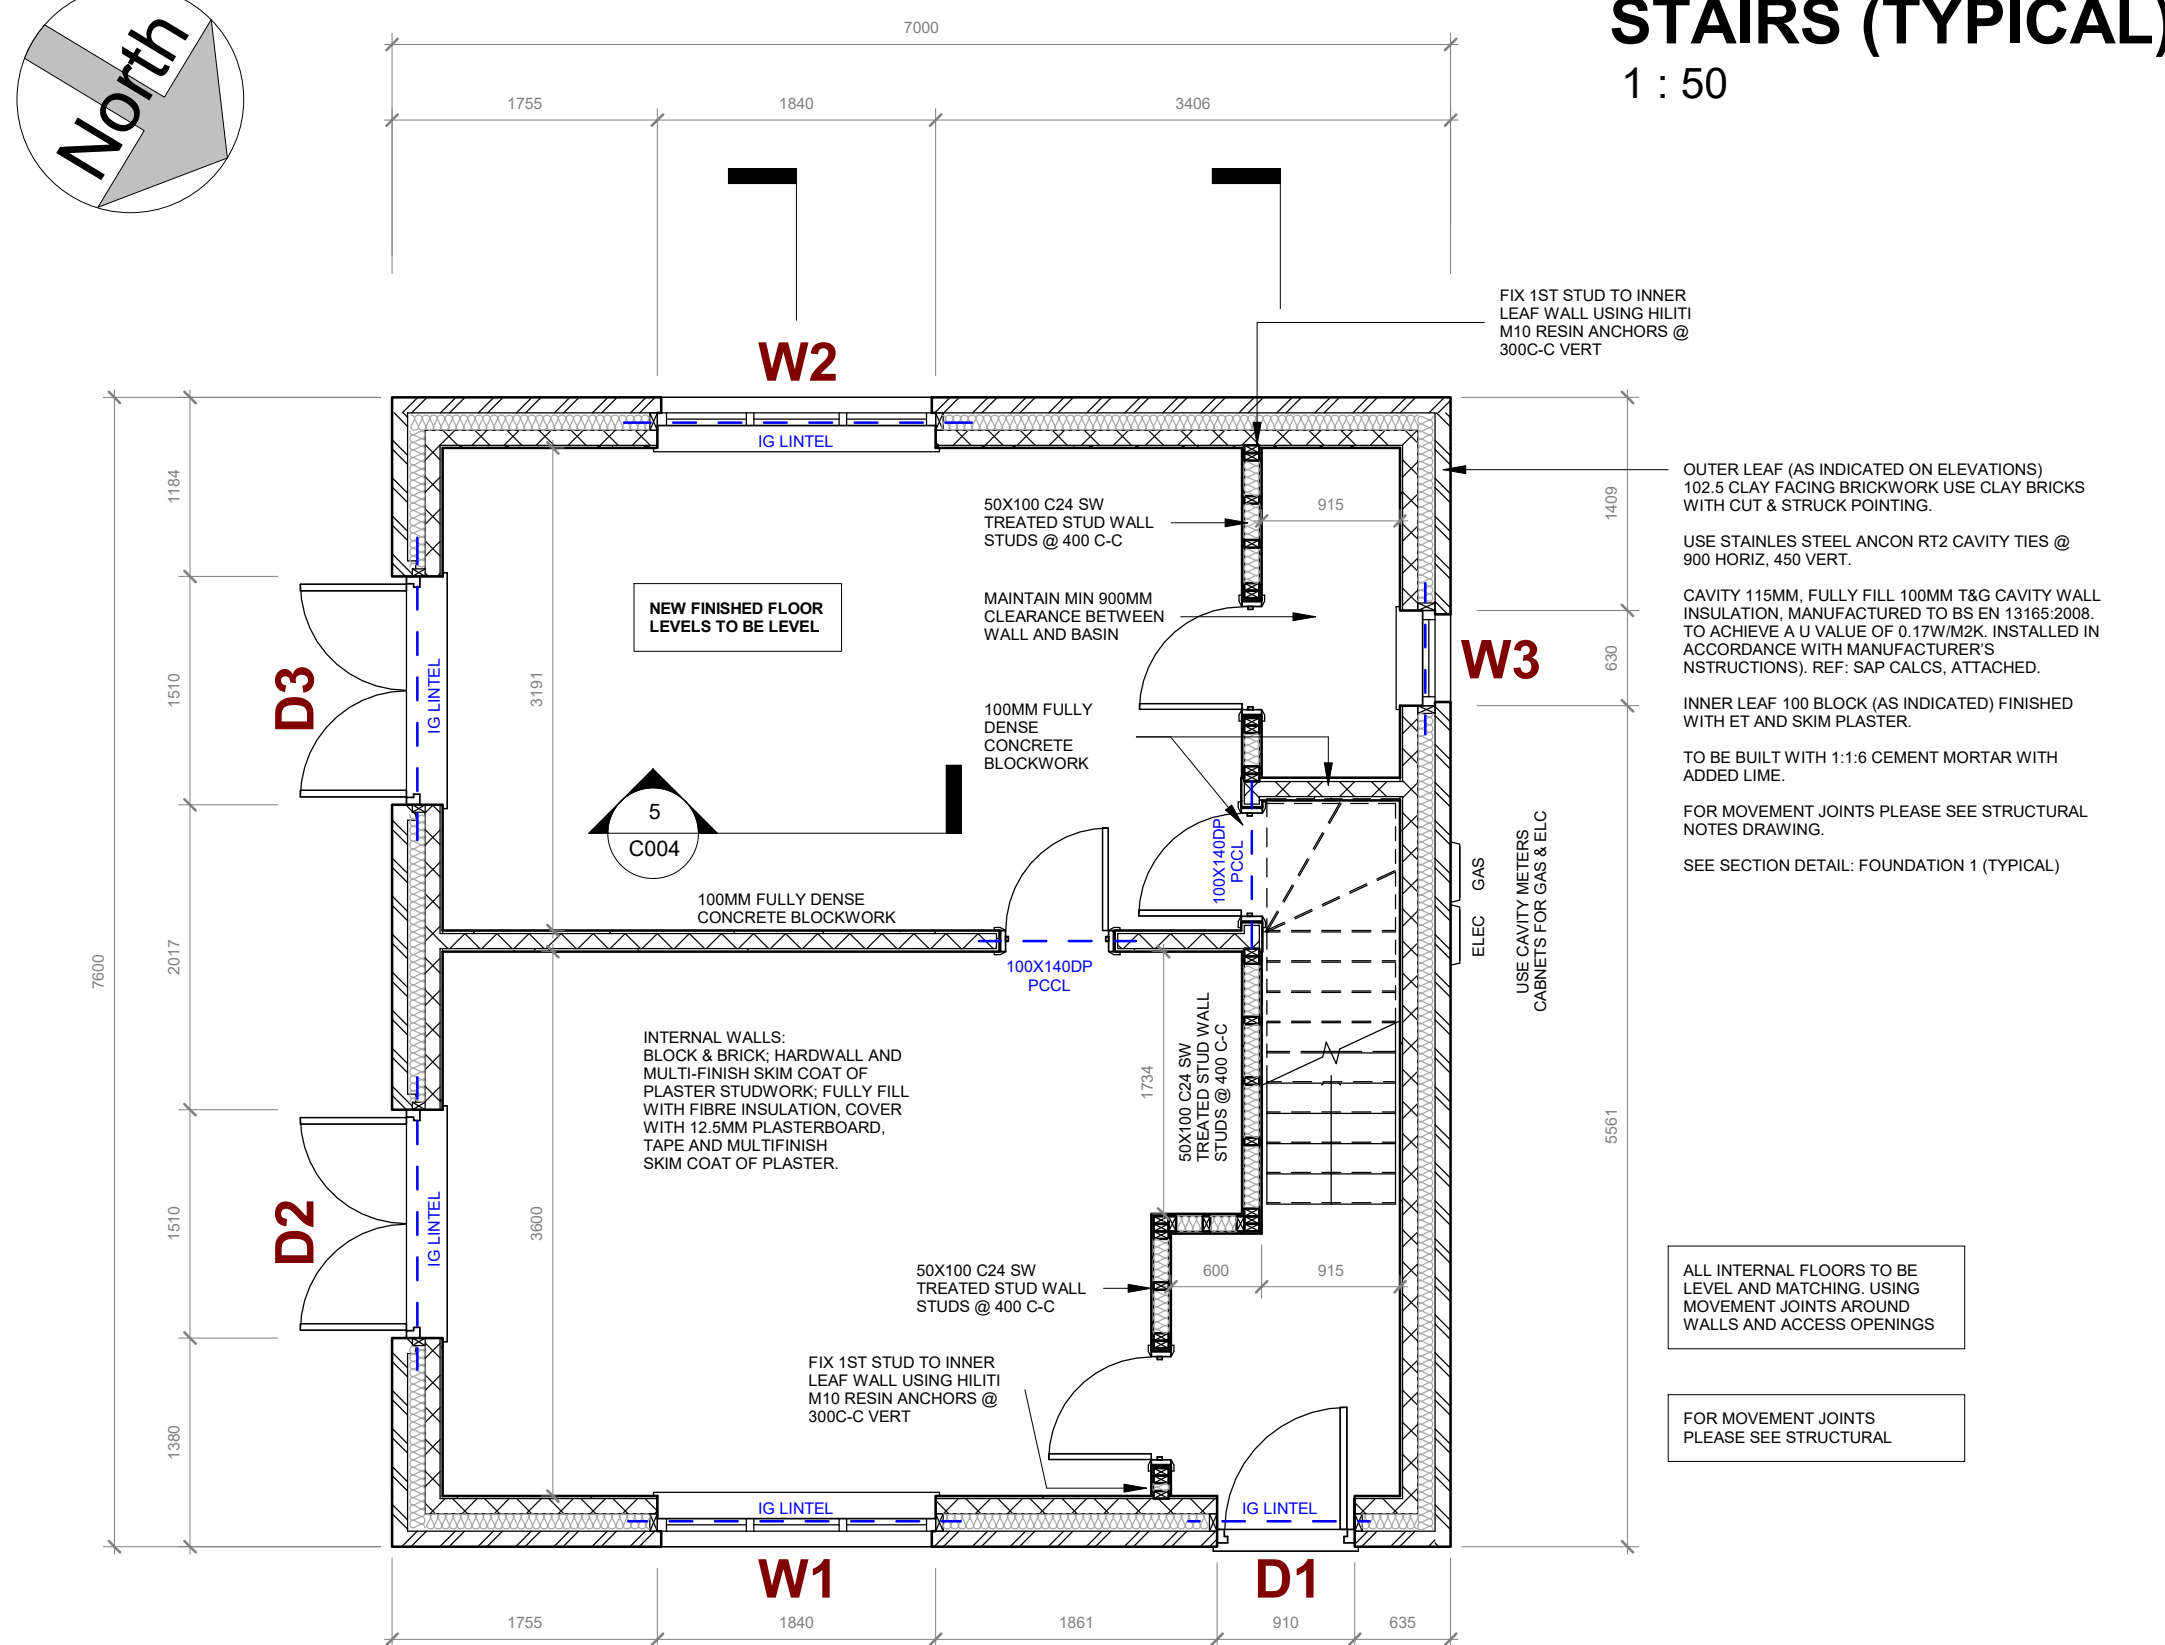

STAIRS (TYPICAL)


1 : 50

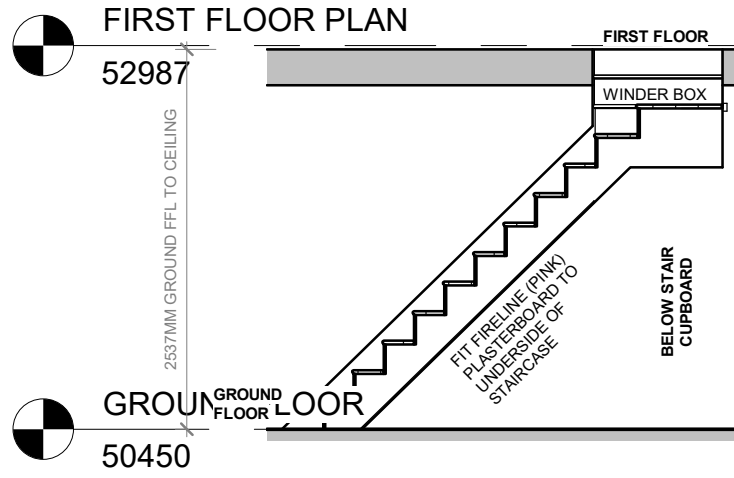

LABC REF:
TBC

0m 0.5m 1m 1.5m 2m 2.5m

VISUAL SCALE 1:50 @ A1


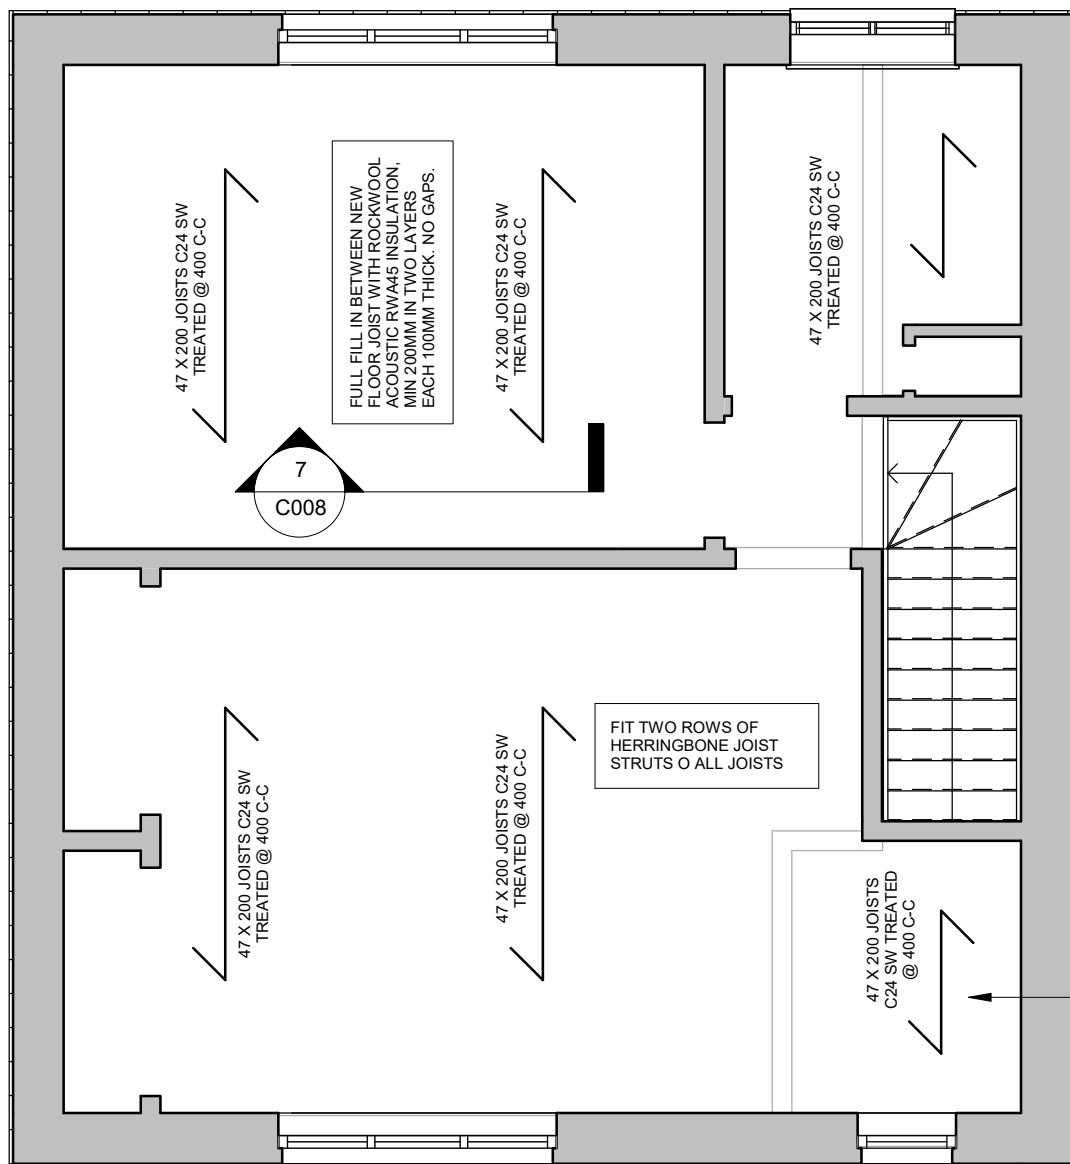


FIRST FLOOR WITH GROUND UNDERLAY

1 : 50

FIRST FLOOR PLAN

1 : 50

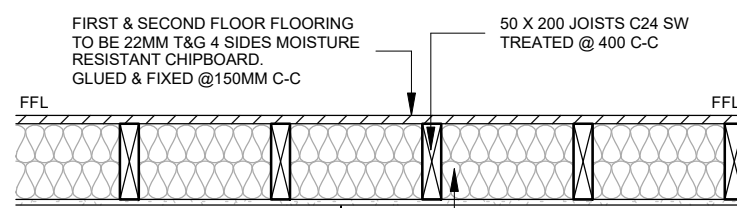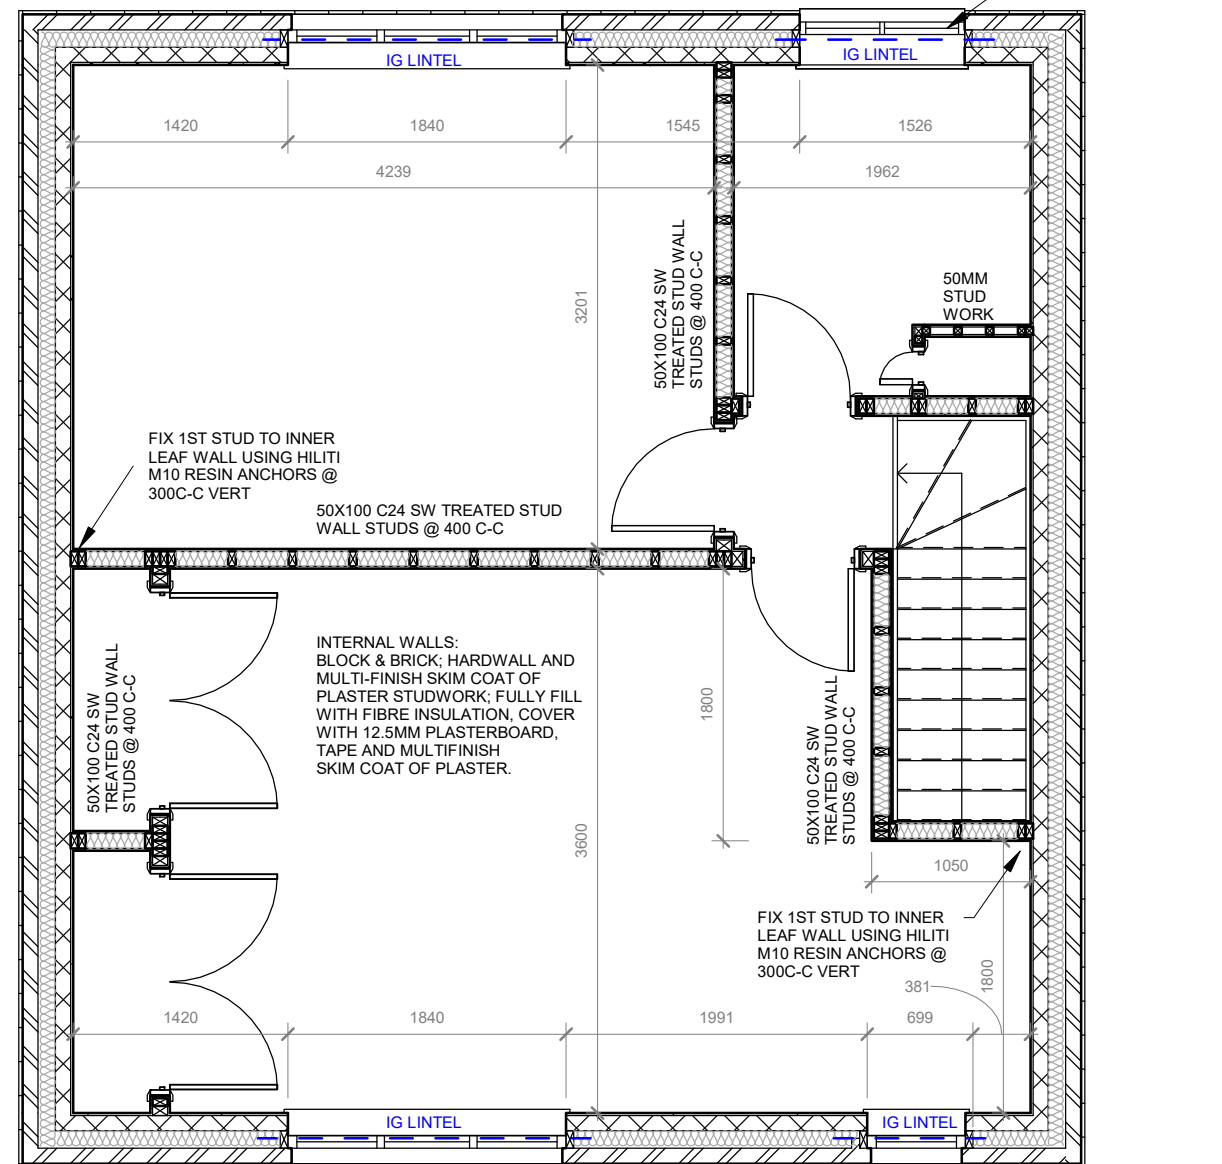

FIRST FLOOR SECTION

1 : 20

READ DRAWINGS IN
CONJUNCTION WITH
STRUCTURAL NOTES
AND DETAILS



The
Planning Service

Architectural Design & Technical Drawing
Building Survey & Planning Services

www.theplanningservice.co.uk

The Planning Service
Office, 135 North Lane
Clanfield, nr Waterlooville
Hampshire PO8 0RL

T: 023 92 597364
F: 0845 519 1103
E: info@theplanningservice.co.uk

Scale is correct when printed to the stated ISO size. Figured dimensions are to be used in preference to scaled sizes and all dimensions must be checked on site by the contractor before ordering materials and/or commencing work. All dimensions in mm (millimetres) unless otherwise stated. The contractor is to ensure the works are inspected and completed to the satisfaction of the local authority. Compliance with building regulations or a party wall award / agreement is not to be assumed.

No deviation from this drawing will be permitted without the prior written consent of the designer. Under the provisions of the copyright act 1988, the copyright of this drawing and the work contained therein remains the property of the designer (the planning service), and may not be reproduced in any form whatsoever without prior written consent.

Under the construction (design and management) regulations 2015 (CDM2015) all design work for both domestic and commercial development(s) are to conform to those regulations. E&EO.

Client(s):
Steven Kendall

Project:
Land behind 55 New
Road, Havant PO9
1DD with access via
James Road

Drawing Title:

FLOOR PLANS

Project number: 0212

Date: 29/05/2019

Revision: Rev A

Drawn by: JJ

Project Status: Stage 2

C008

Scale 100% @ A1 As indicated