
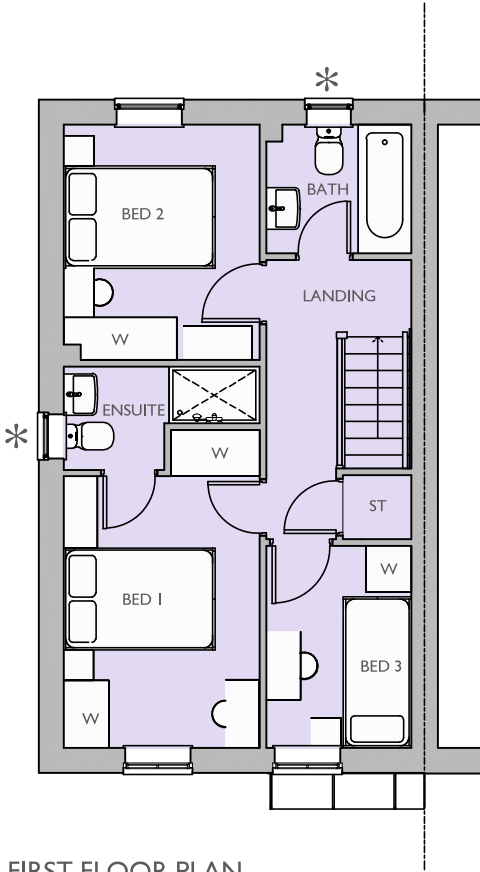


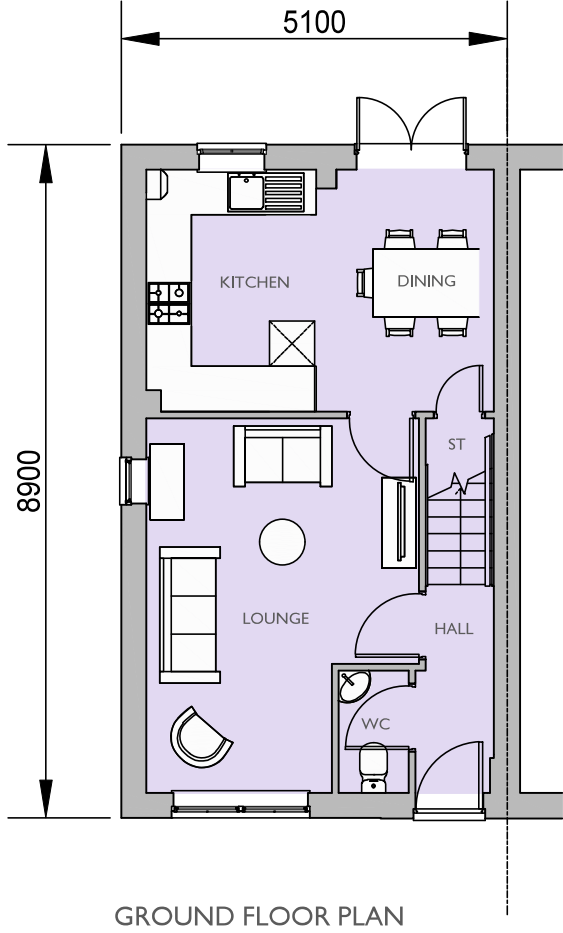

FIRST FLOOR PLAN
* Obscure Glazed Windows

PLOTS 74 (AS) & 143 (AS)

3 BED (5 PERSON)
HOUSE
2.0 STOREY
830 SqFt

Project:
HAVANT ROAD,
EMSWORTH
Title:
MAINSTONE
FLOOR PLANS

Drawn by : RKDB Checked by : MAH
Scale @ A3:
0 1 2 3 4 5m
Scale 1:100

Date: OCTOBER 2017
Rev Date Drawn Checked
C 29.03.19 RKDB MAH
PLOT NUMBERS UPDATED
Drg No: CB_I5_I05_MA_P04 Rev: C

Client:
BARRATT
HOMES

