


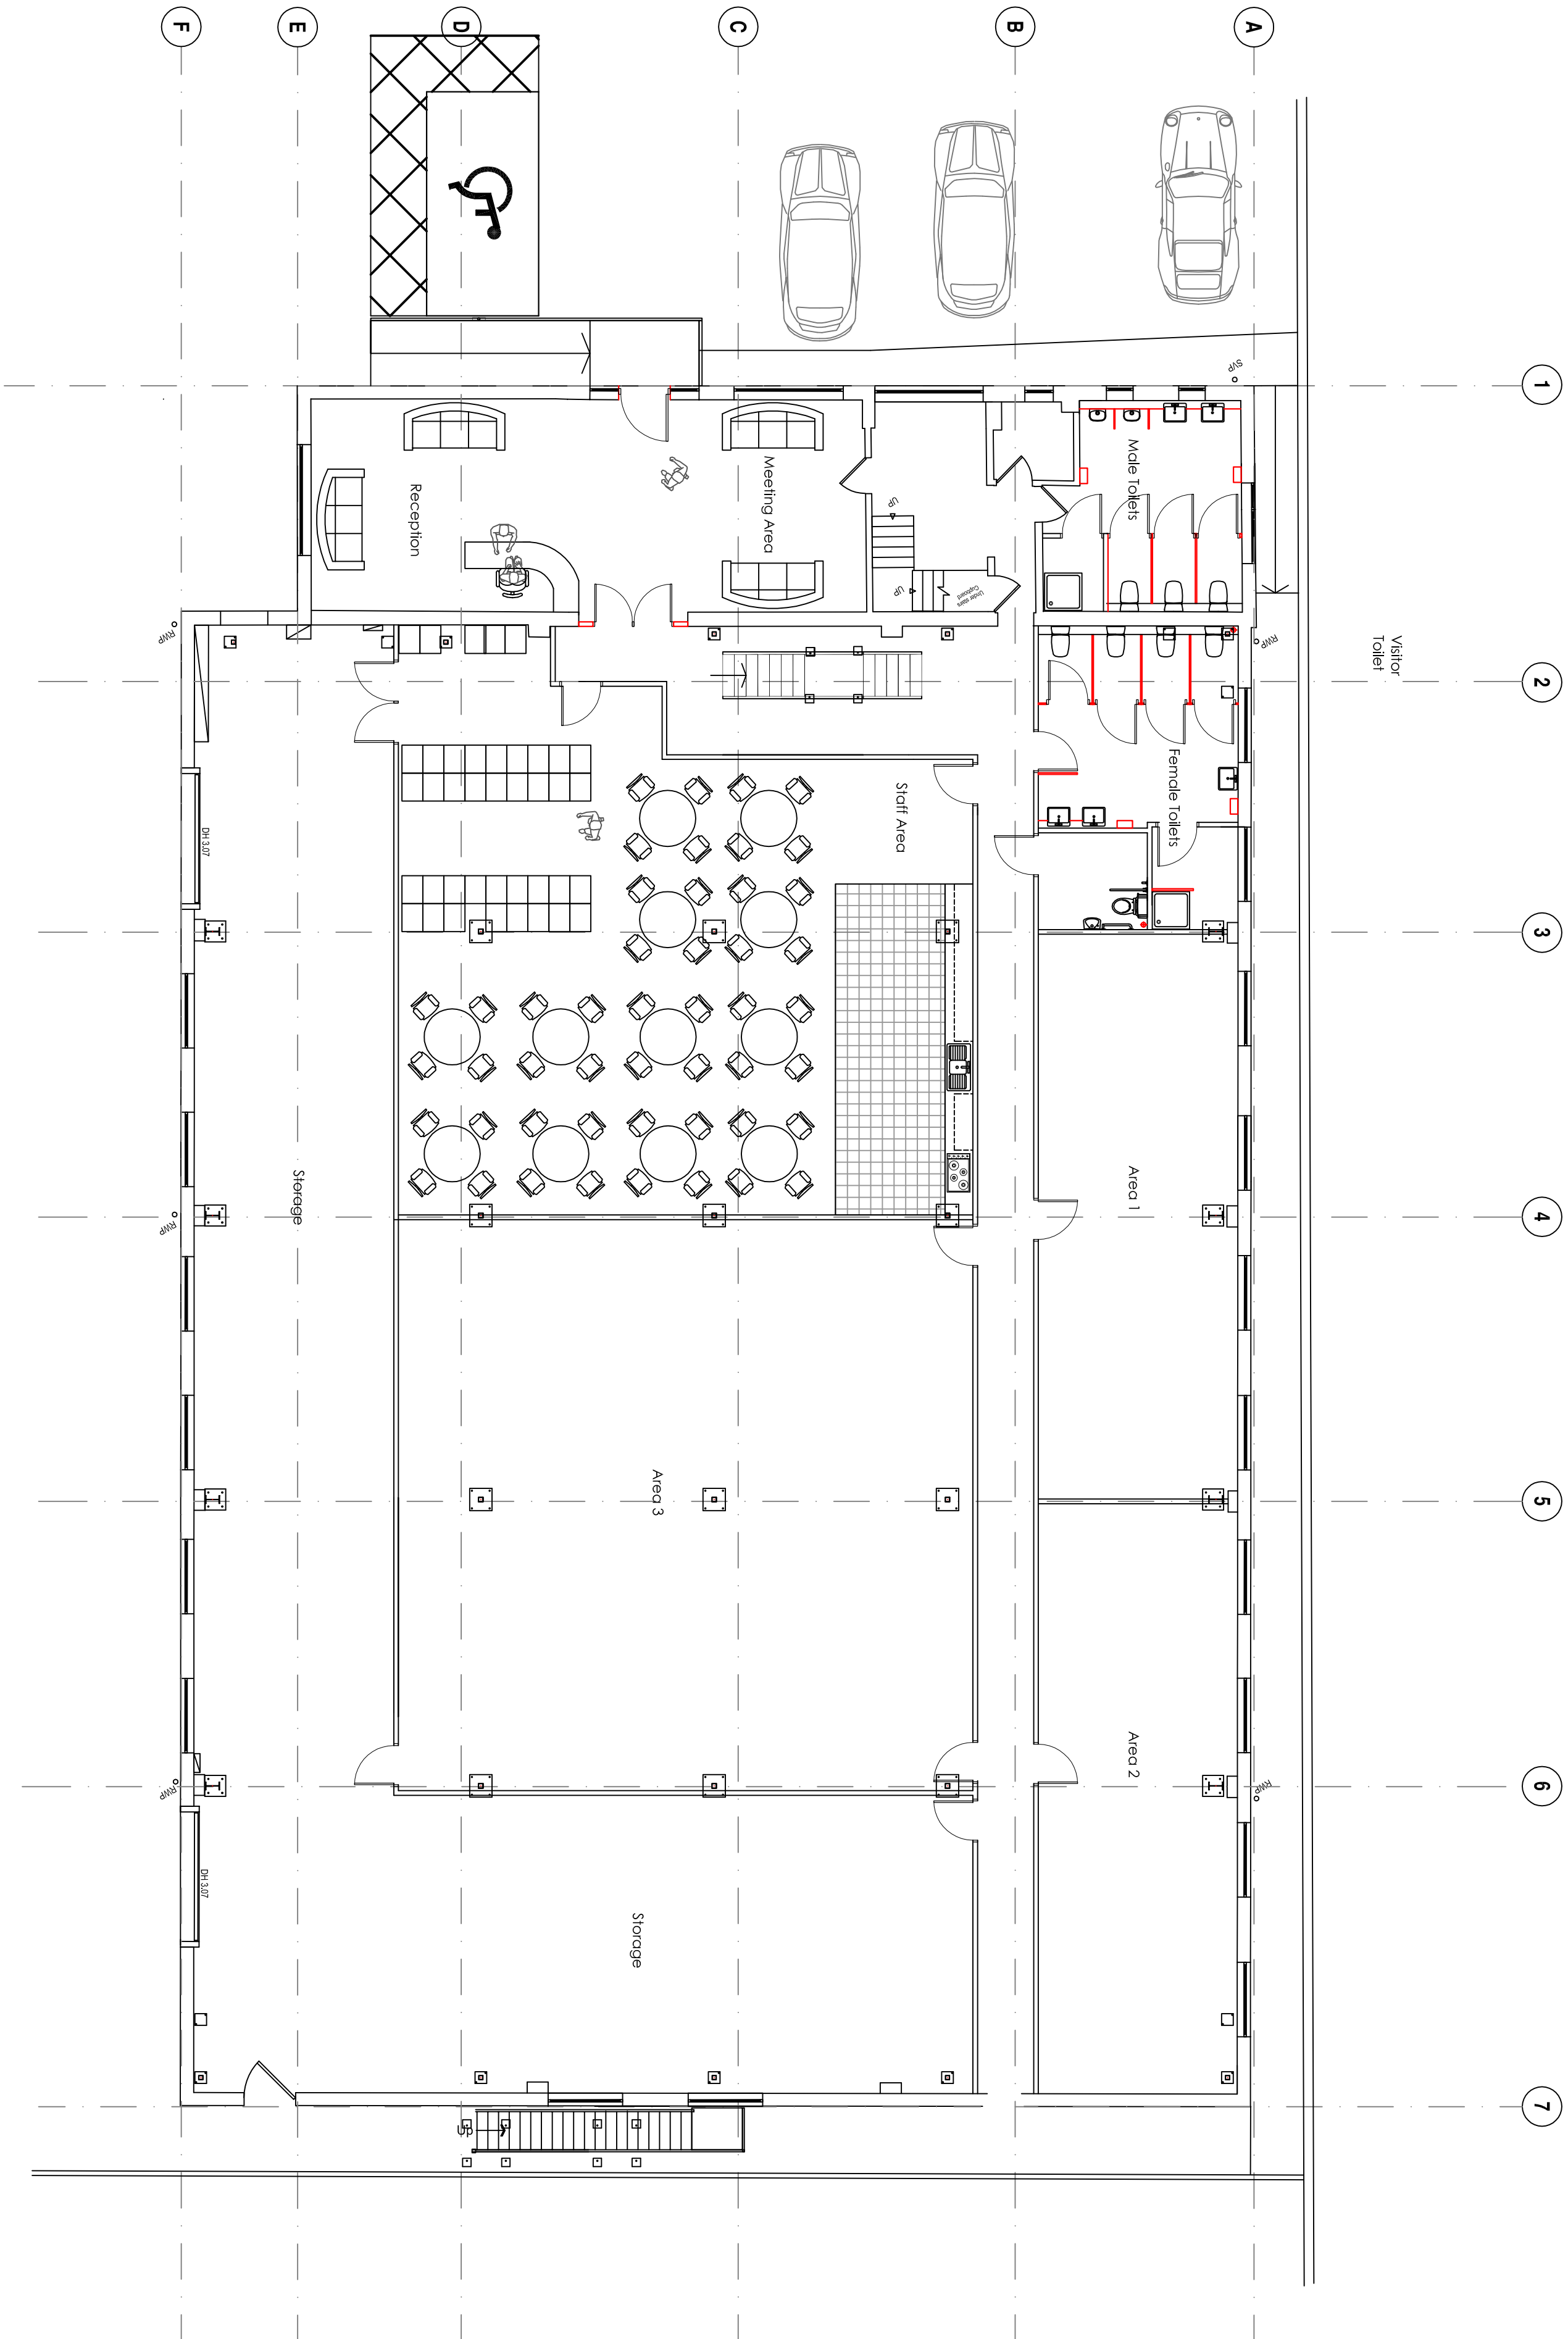

02	updated floor plans & elevations	25.07.18	CFA
01	updated floor plans & elevations	14.04.18	CFA
Revision	Description	Date	DRAWN

The West Group
Anside
Watercove

Proposed Ground Floor Plan

Chris Flint Associates Ltd
CHARTERED SURVEYORS - PROJECT MANAGERS
DEVELOPMENT CONSULTANTS

Drawn By	Date	SHEET SIZE	Approved By	Date
CFA	19/06/18	A1		
Drawing No.	01	Revision	Scale	
CFA	FULL	02	1-100	

PLANNING

2 Emerald Close, Watercove, Hants PO7 8NZ
tel: 023 92 432484 fax: 023 92 388554
Email: chris@flintassociates.co.uk