



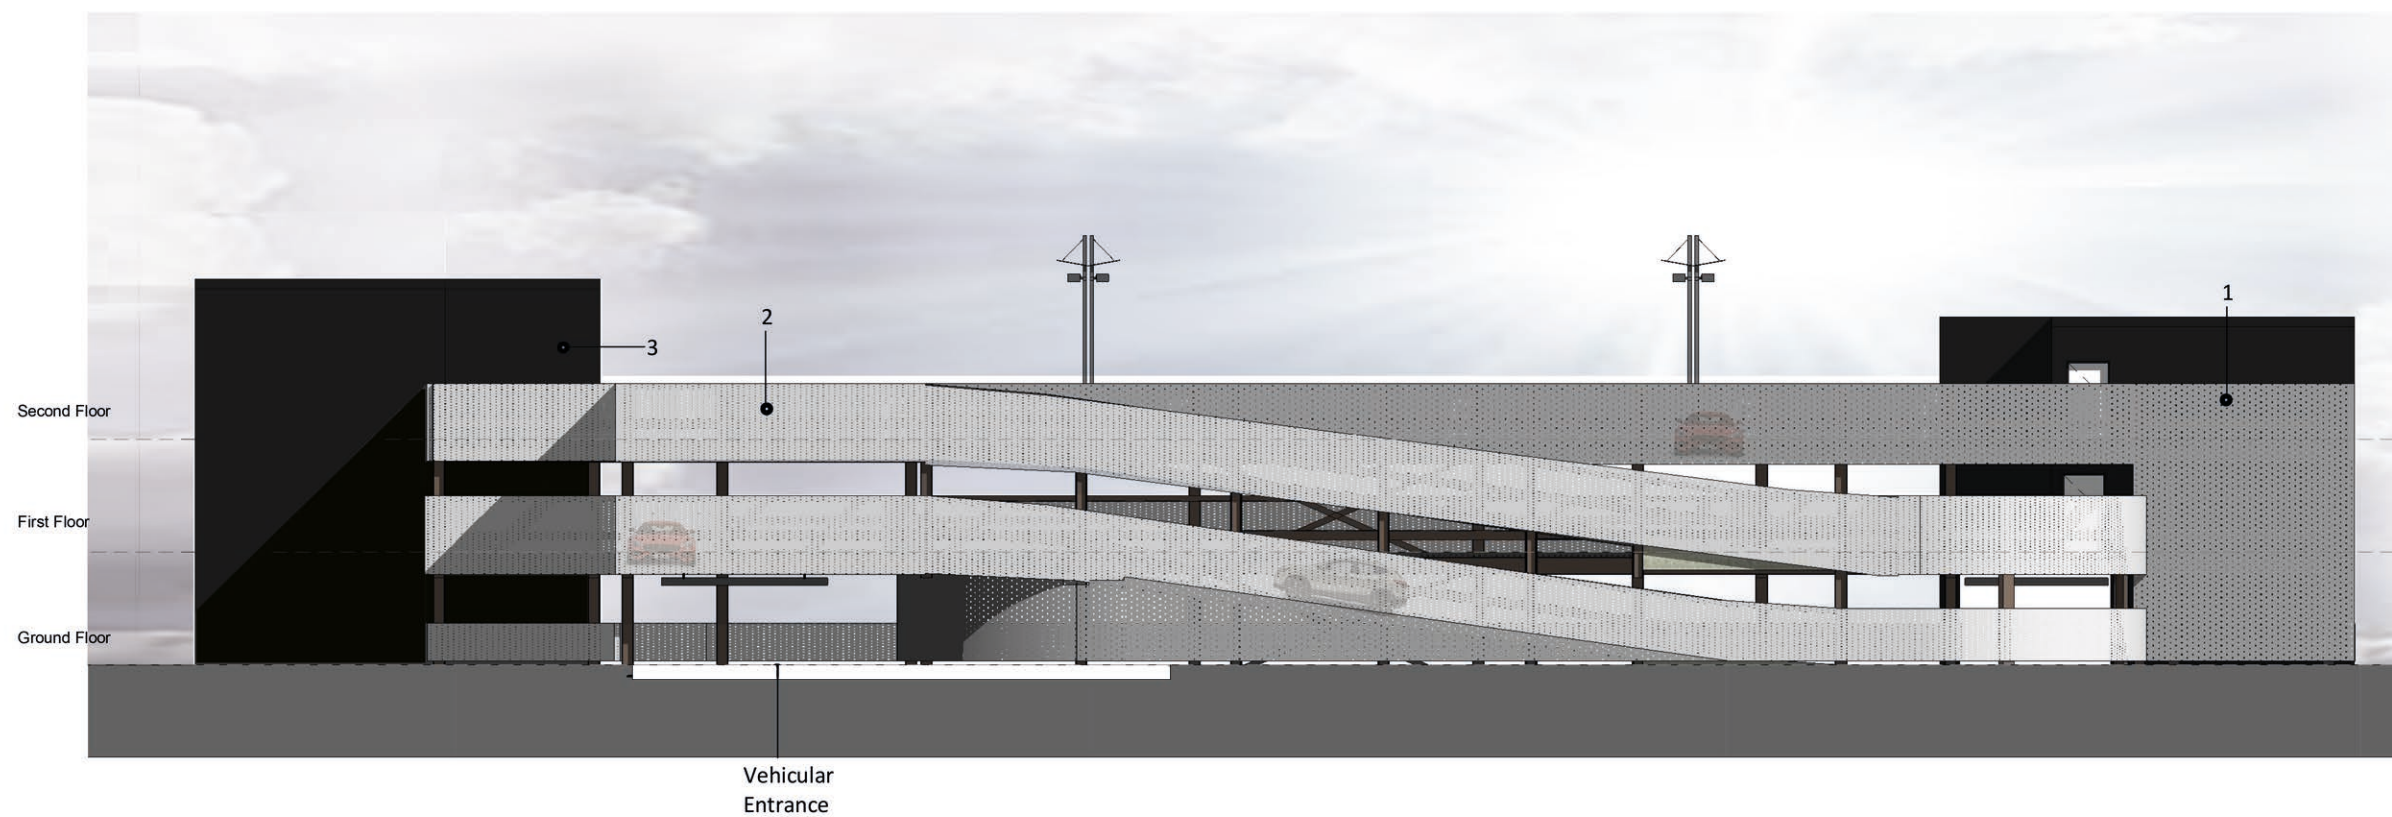

1 - Expanded Metal Lath

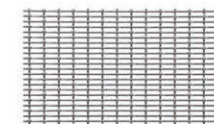


2 - Metal Mesh Galvanised Finish



3 - Metal Sheet/ Composite Panel Powdercoat Finish Dark Grey



1 East Elevation
202 Scale - 1 : 200

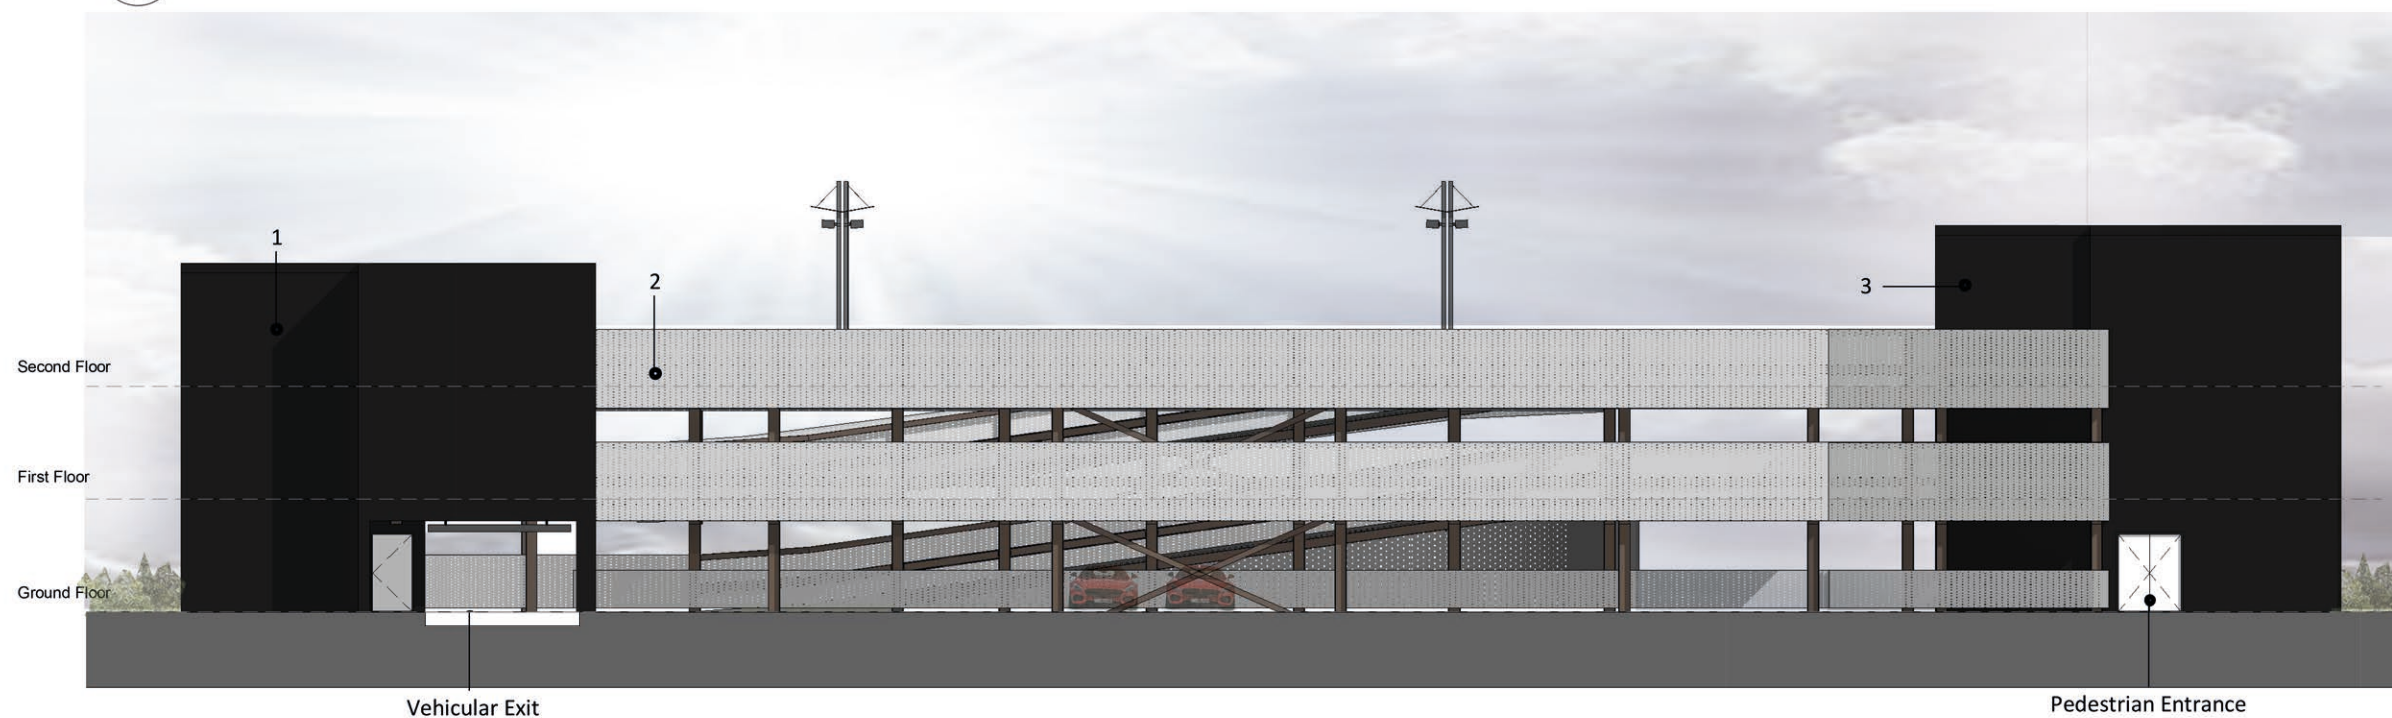

2 West Elevation
202 Scale - 1 : 200

0 2 4 6 8 10m
Scale 1:200

Notes:
- All drawings are subject to Planning and Building Control consent.
- The details shown are for design intent purposes only and are subject to further design development with suppliers and sub-contractors
- Proposals subject to consultation and approval from Local Authority Building Control or an Approved Inspector
- All setting out dimensions should be checked on-site prior to construction and any discrepancies and/or omissions should be reported to the Architect immediately

Rev.	Date	Details
------	------	---------

Drawn	Chkd
-------	------

B	02.05.19	Cladding amended
A	01.05.19	Fire stair added

Rev.	Date	Details
------	------	---------

LM	ES
LM	ES

Drawn	Chkd
-------	------

Project No:	Dwg No:
17057	202
Scale:	Rev:
1 : 200@A3	B
Drawn By:	Checked By:
Author	Approver
Date:	Date:
04/24/19	04/24/19

Issued for:	PLANNING
Project/Client:	Drawing:
Proposed Decked Car Park	East & West Elevation
Wellington Way, Waterloooville	

BrightSPACE
architects

27 Glasshouse Studios, Fryem Court Road, Fordingbridge, Hampshire, SP6 1QX
T: (01425) 655806/653639
www.brightspacearchitects.com
© BrightSpace Architects Ltd. Contractors must seek only to ground dimensions which are to be checked on site Registered Office
17 Hawthorn Rd, Pennington, Lymington, Hampshire, SO41 5DU. Registered Number - 12780038