





FRONT ELEVATION
* Obscure Glazed Windows

SIDE ELEVATION

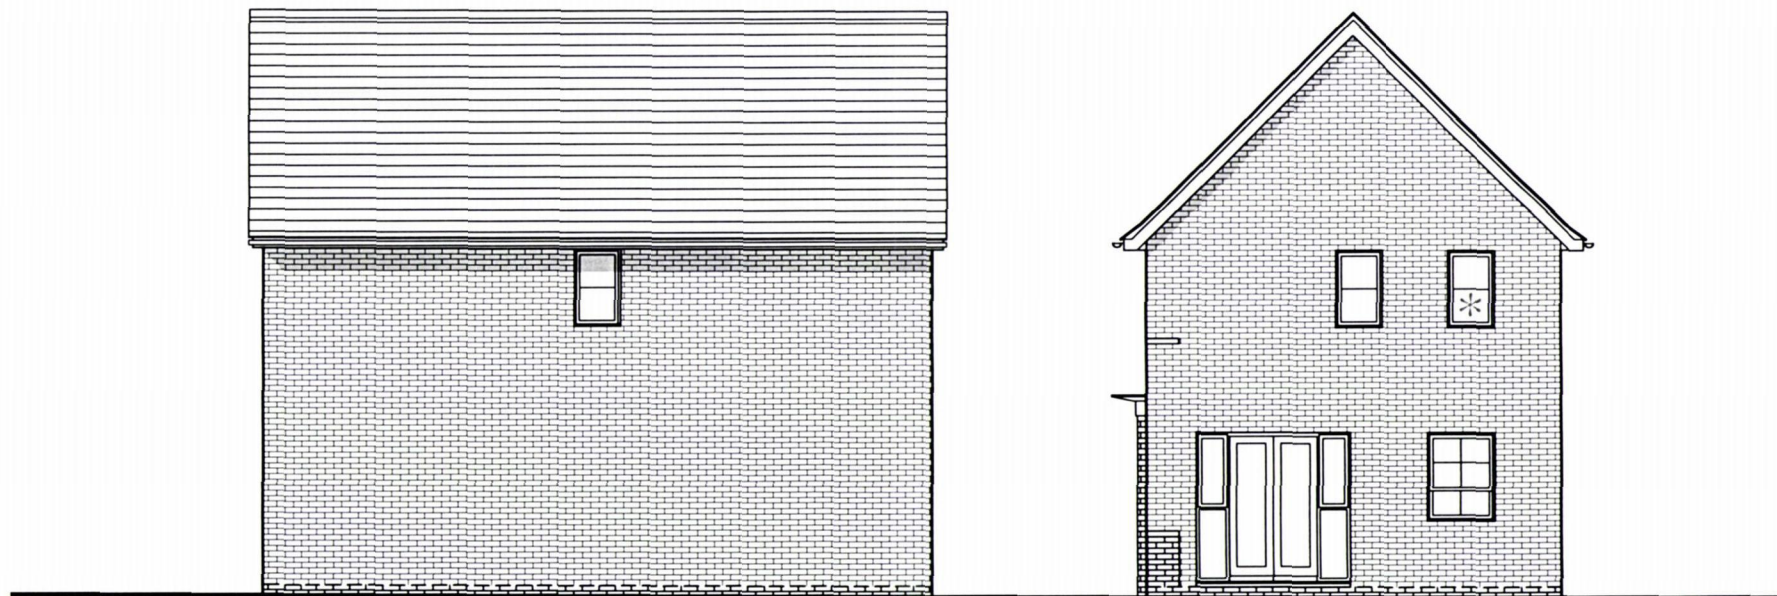

SIDE ELEVATION

REAR ELEVATION

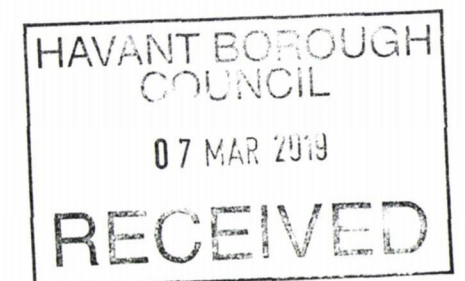

PLOTS 10 (AS) & 119 (AS)

3 BED (5 PERSON)
HOUSE
2.0 STOREY
917 SqFt

Project:
HAVANT ROAD,
EMSWORTH
Title:
ENNERDALE
ELEVATIONS

Drawn by: RKDB Checked by: MAH

Scale @ A3:
0 1 2 3 4 5m
Scale 1:100

Date: OCTOBER 2017


Rev	Date	Drawn	Checked
B	15.02.19	RKDB	MAH

UPDATED TO LATEST LAYOUT

Drg No: CB_15_105_EN_E01 Rev: B

Client

 **BARRATT**
HOMES

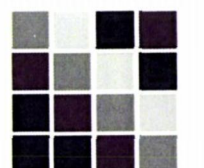
COOPERBAILLIE