


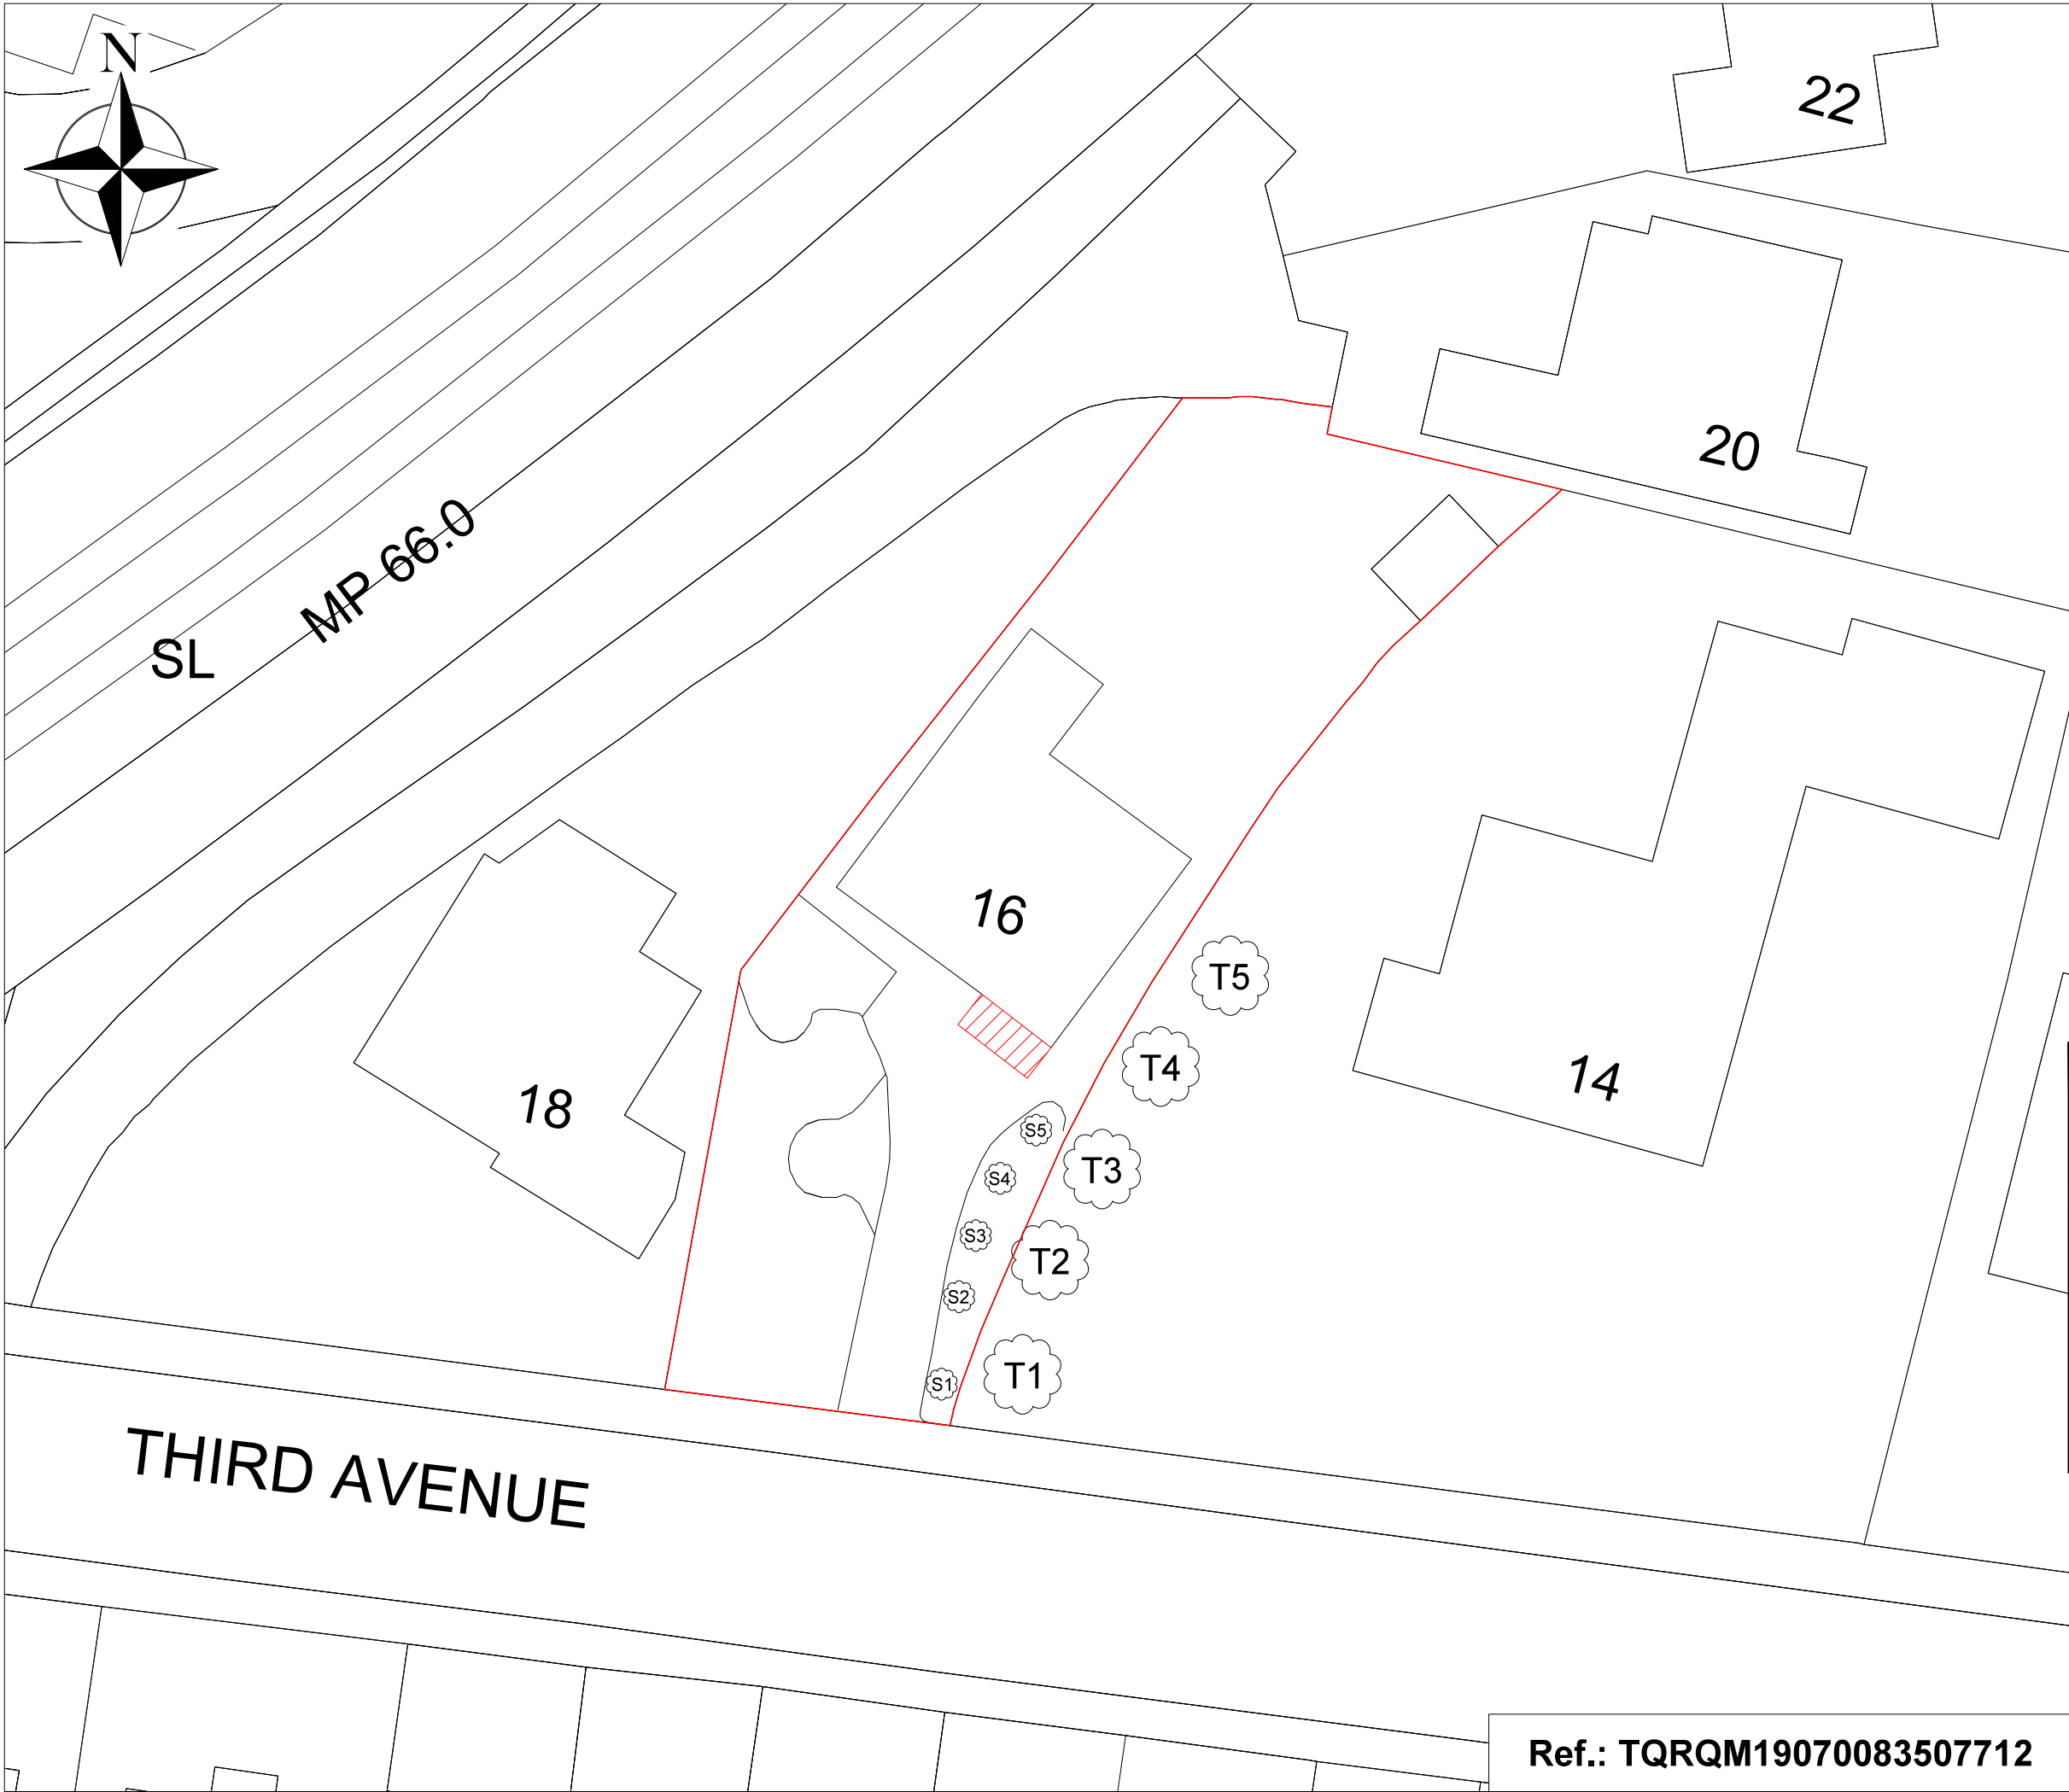

Legend or Notes:

INFORMATION ONLY

FIGURED DIMENSIONS ONLY TAKEN FROM THIS DRAWING. ALL DIMENSIONS TO BE CHECKED ON SITE.

THIS DRAWING TO BE READ IN CONJUNCTION WITH DRAWINGS MDP001, 2, 3, 4 & 6.

01	First issue	14/03/19	M. PLANT
Rev	Description	Date	Approved
AMENDMENT RECORD			
Site/Project: MR & MRS PLANT 16 Third Avenue, Denville Havant PO9 2QS			
Drawing Title: PROPOSED GARAGE EXTENSION & DORMER WINDOW SITE PLAN			
Drawing No. or Filename: MDP005			Rev: 01
Scale: 1:250 @ A3			
Drawn:	Alex Tucker	Date:	14/03/2019
Checked:	Mike Plant	Date:	14/03/2019
Approved:	NA	Date:	NA
Ref.: TQRQM19070083507712			