



1 LEFT ELEVATION
SCALE 1:100

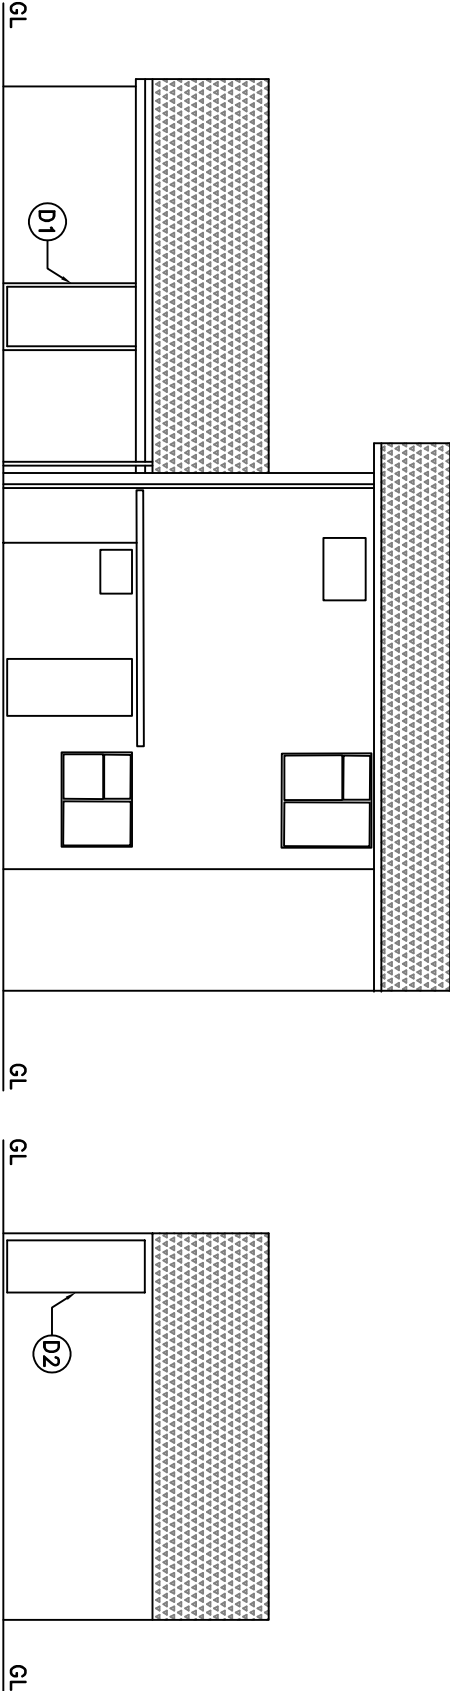

2 FRONT ELEVATION
SCALE 1:100

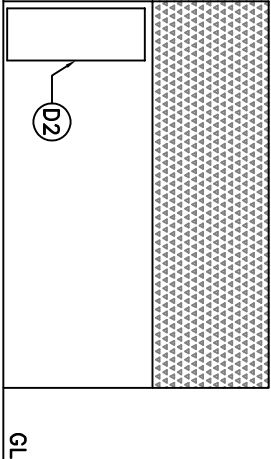

3 REAR ELEVATION
SCALE 1:100

FENESTRATION DETAILS OF ANNEX BUILDING		
TAG	MATERIAL DESCRIPTION	SIZE
D1	FULL GLAZED (PARTIALLY OBSCURED).	2000x900mm
D2	UPVC DOOR	2000x700mm
W1	UPVC CASEMENT WINDOW,DOUBLE TOP HUNG,OBSCURE GLASS	1950x850mm



No.	Revision/Issue	Date

Form Name and Address

Project Name and Address
20 Elgar Walk

Project	Fenestration details	Sheet
Date	12/12/2018	20-05
Scale	1:100	