


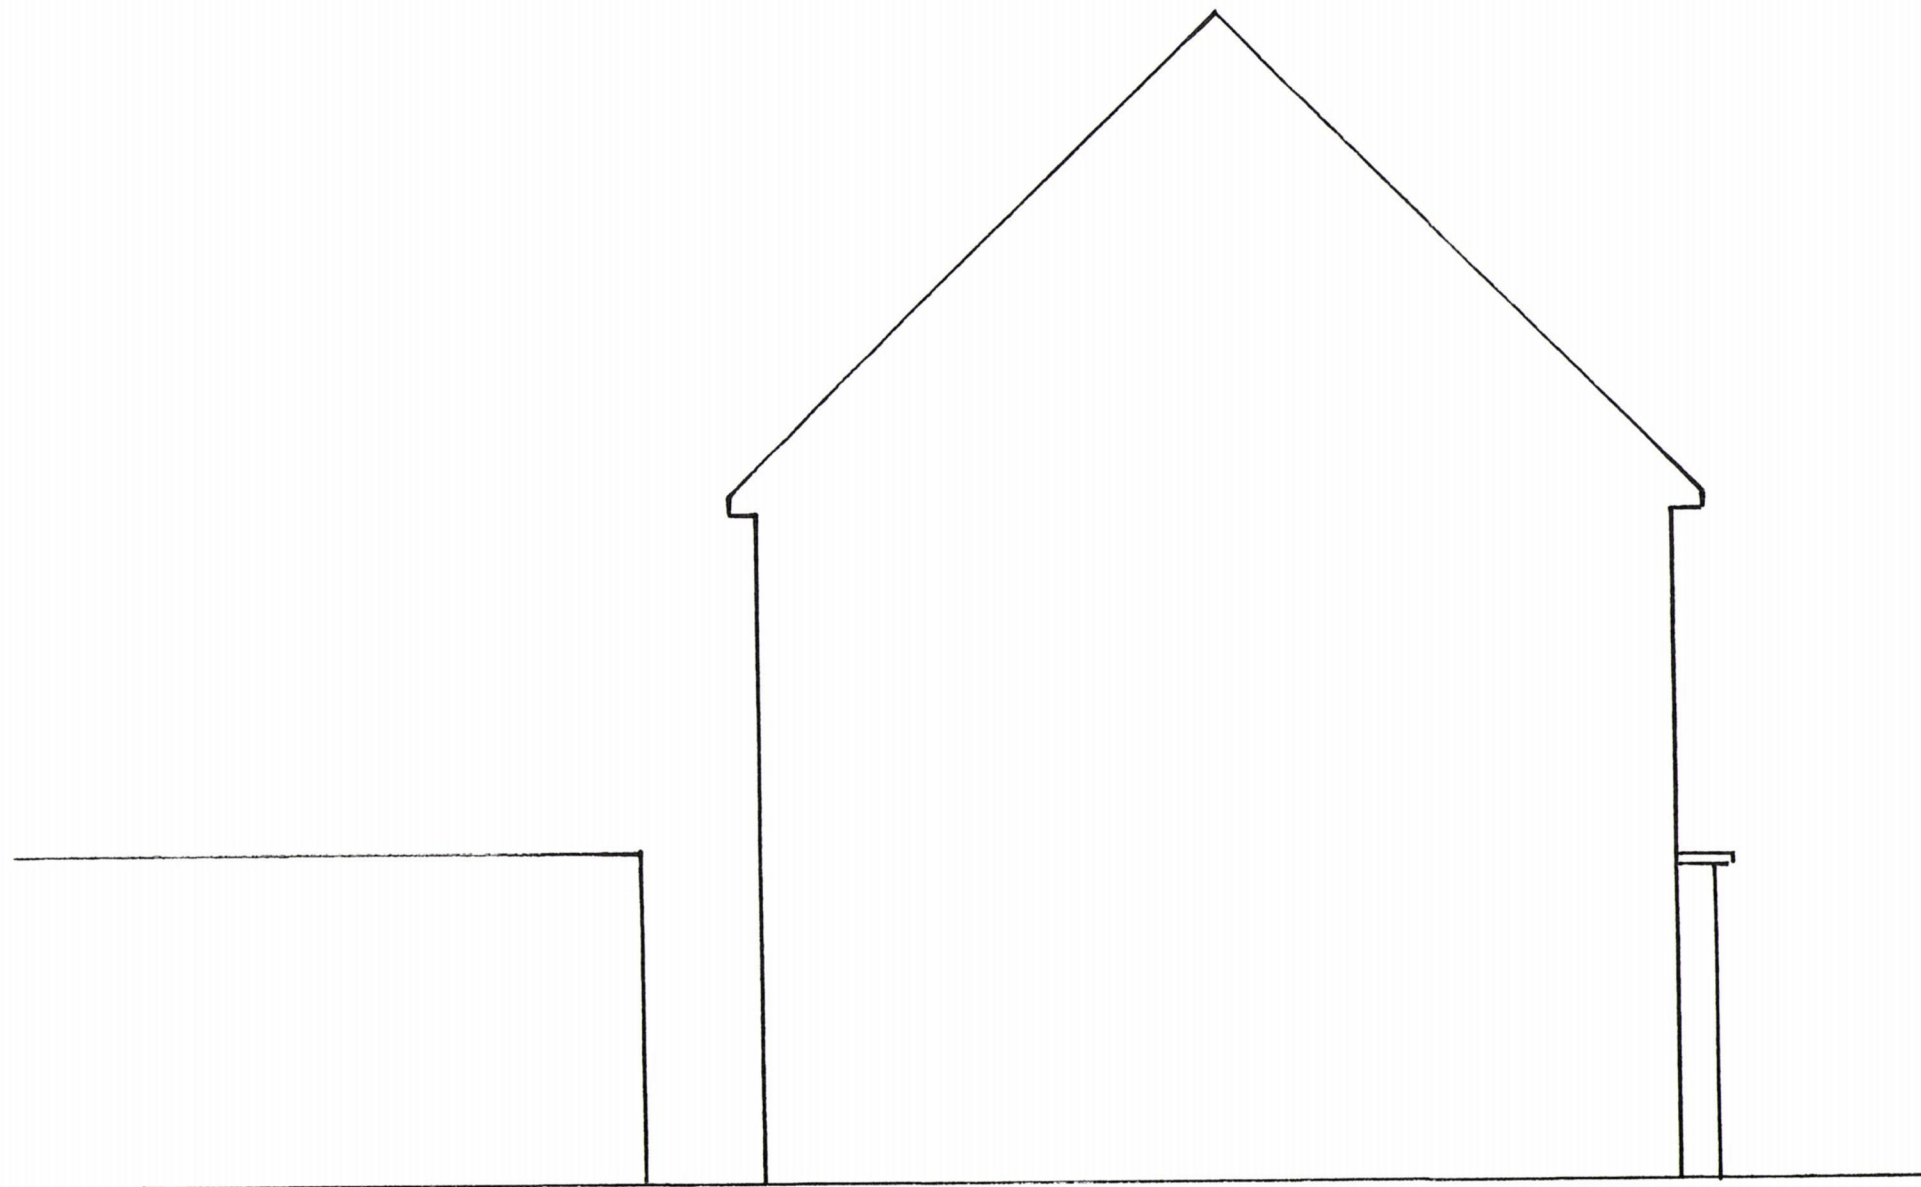

HAVANT BOROUGH COUNCIL  
23 MAY 2019  
**RECEIVED**

48 WINCHFIELD CRESCENT, BEDHAMPTON  
EXISTING EAST ELEVATION

Dra No E02  
Rev 0  
Scale 1:50