



1. this drawing is the copyright of PH Design and is not to be reproduced without consent.
 2. the contractor is to check all dimensions and levels before site works commence and/or preparation of workshop drawings.


revision date amendment

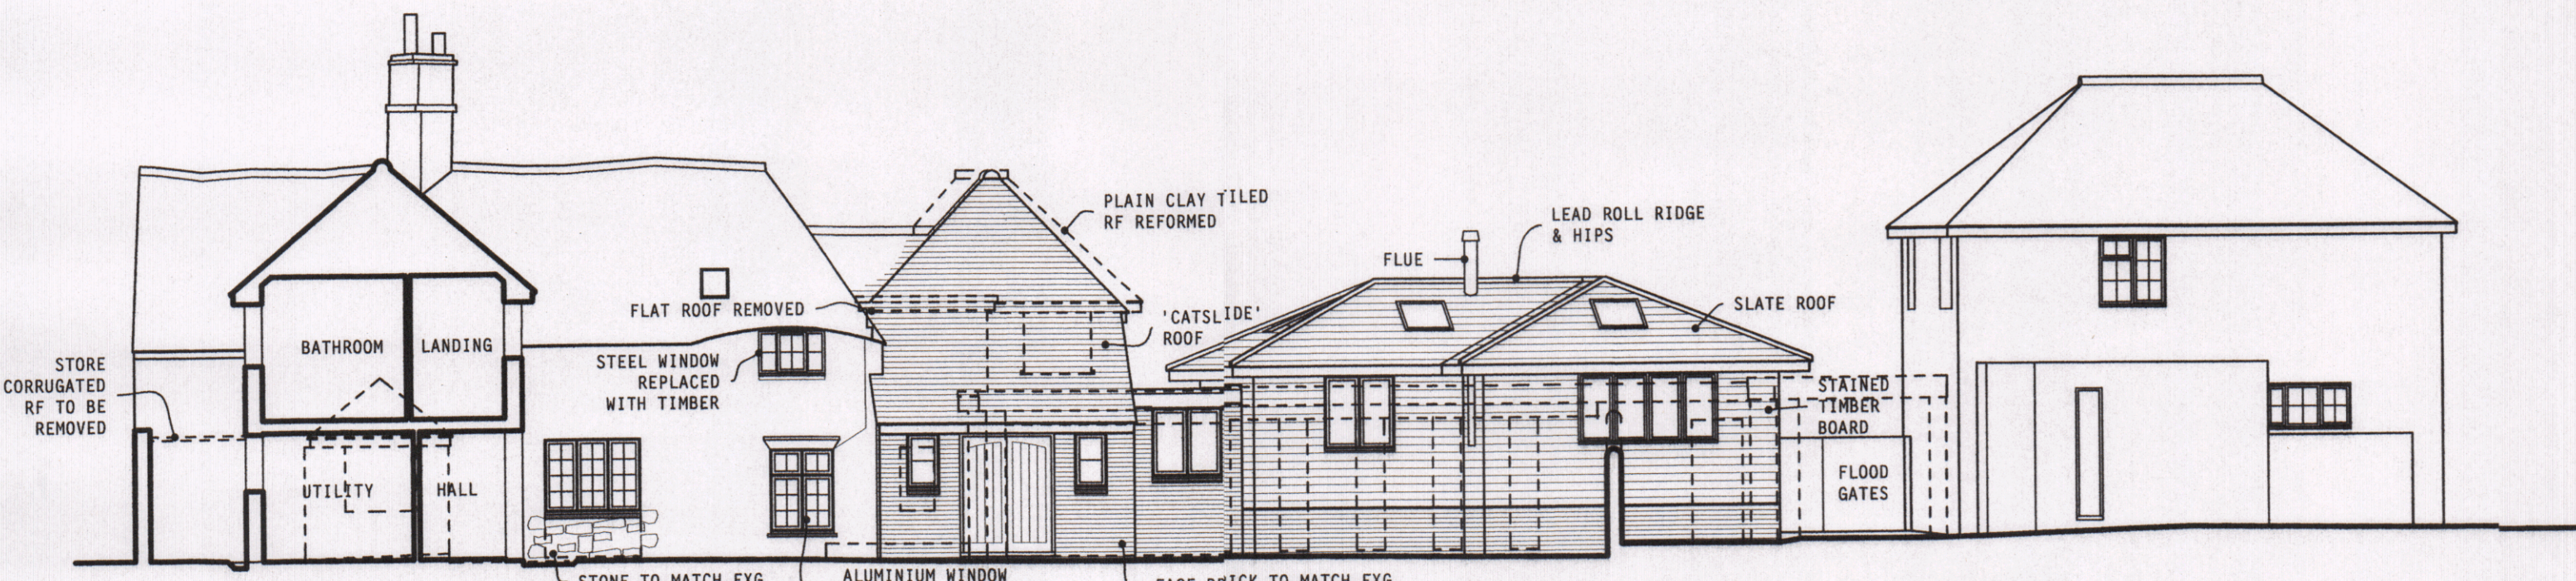


part proposed west elevation 8
 SCALE 1:100

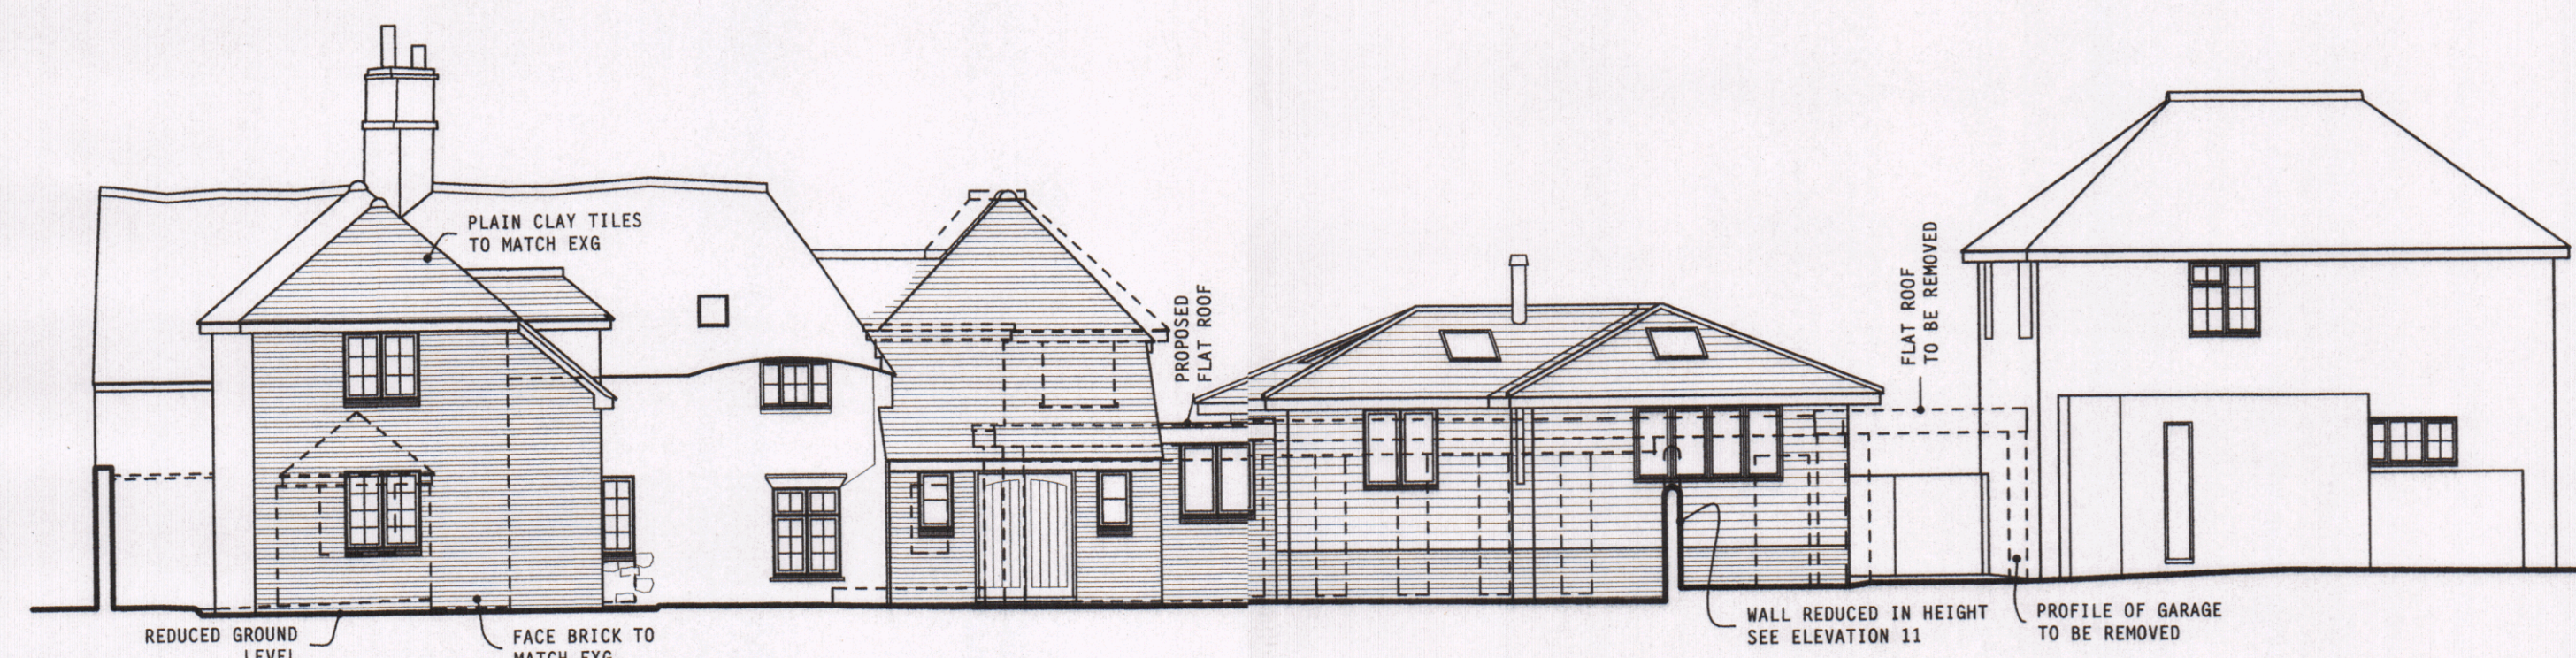


proposed west elevation 7
 SCALE 1:100

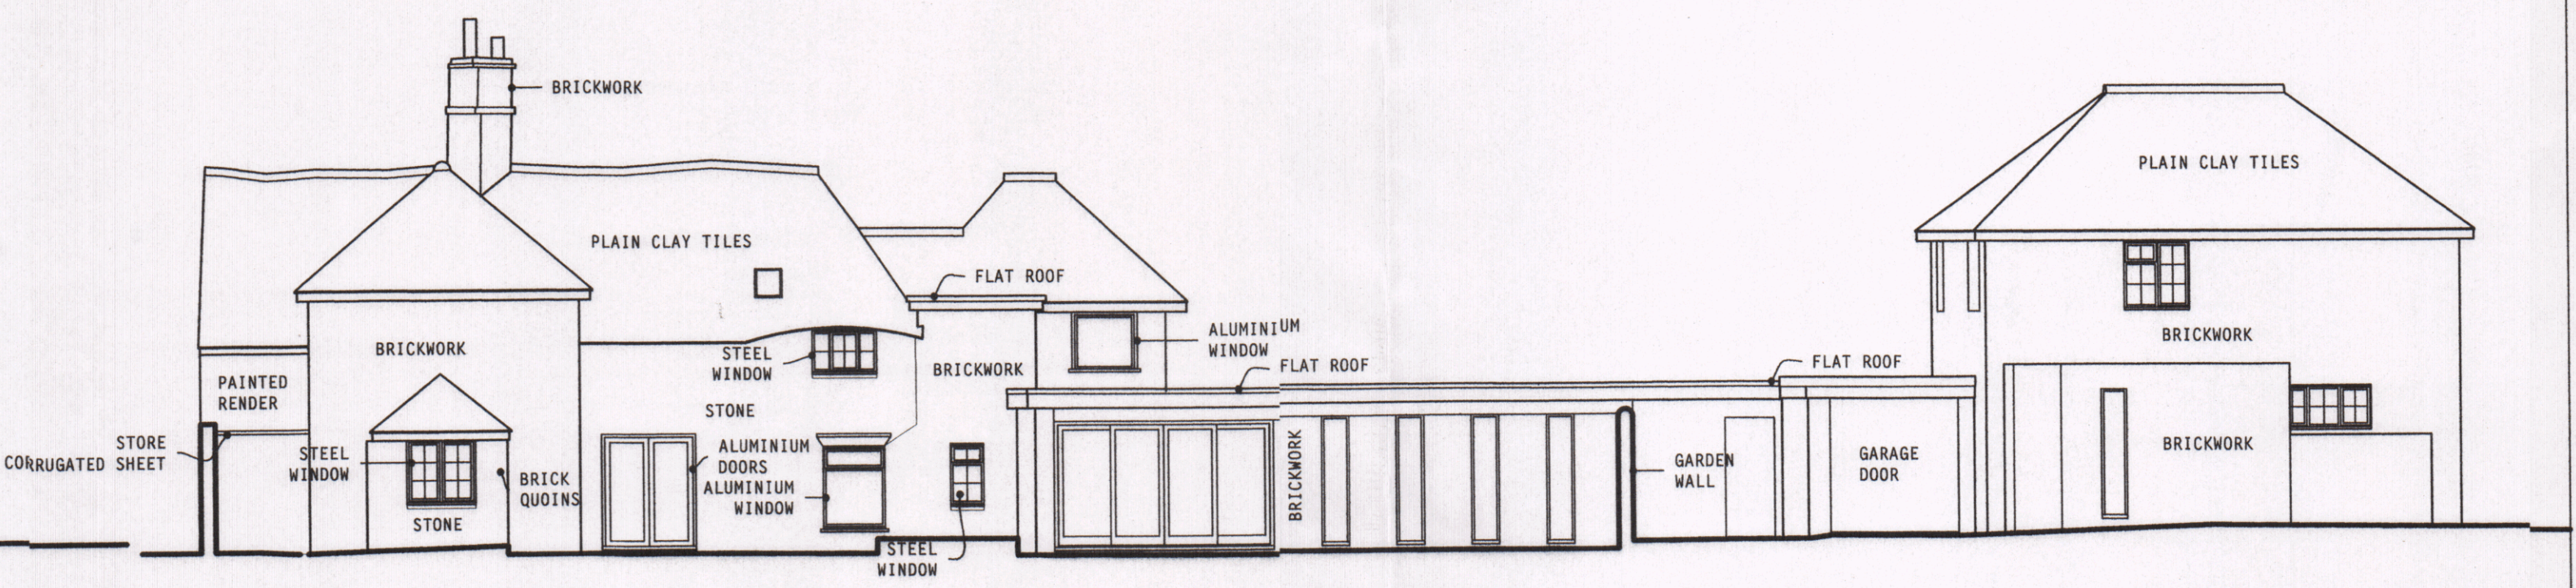

existing west elevation 2
 SCALE 1:100

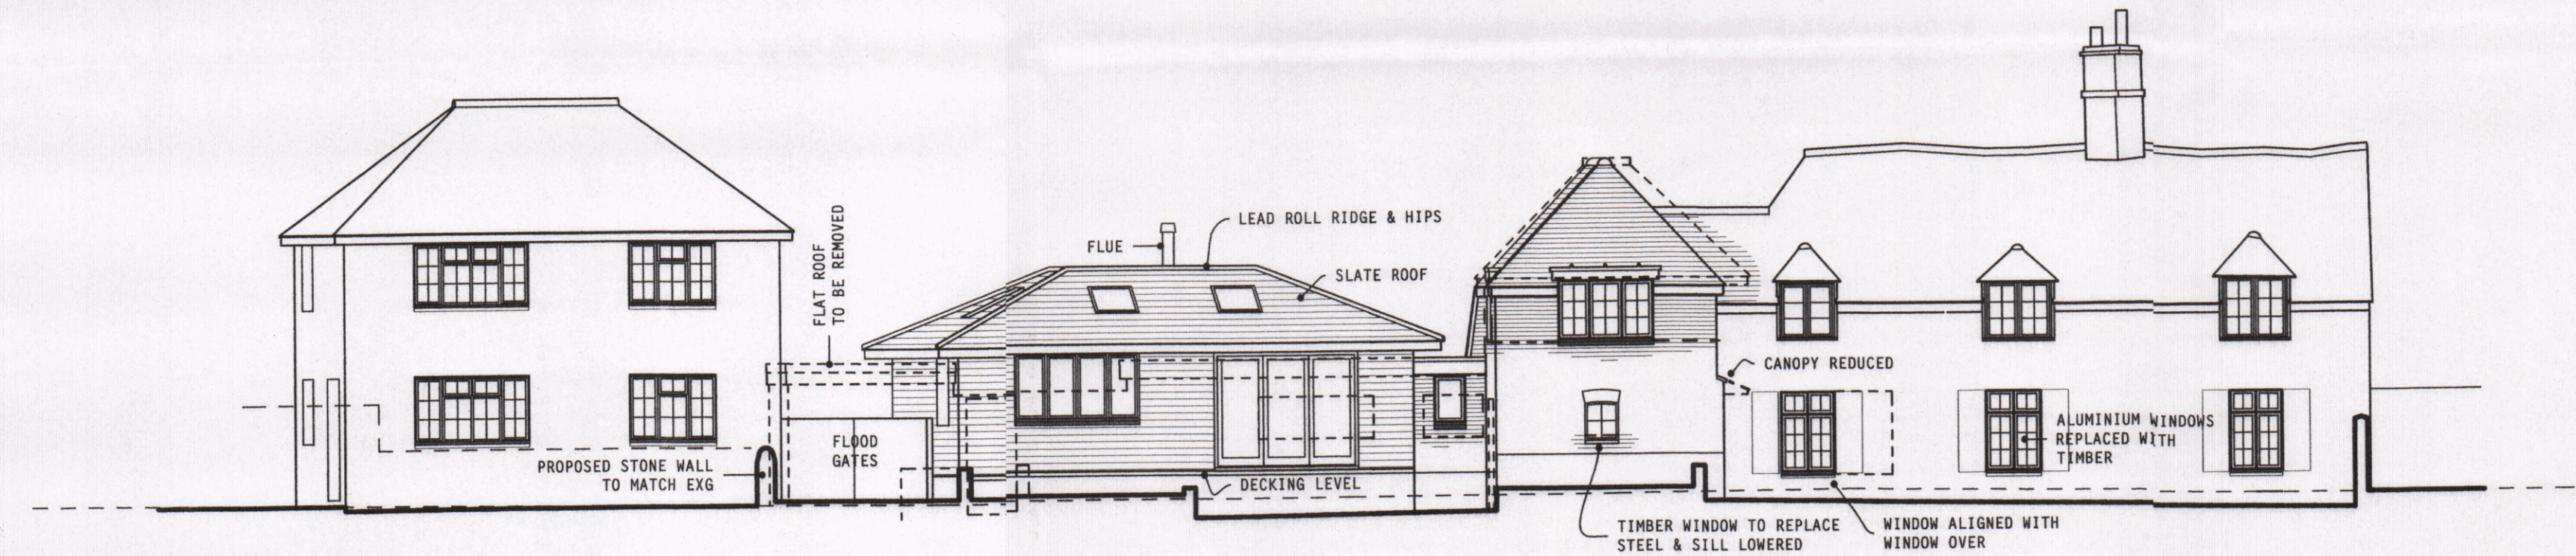

proposed east elevation 6
 SCALE 1:100

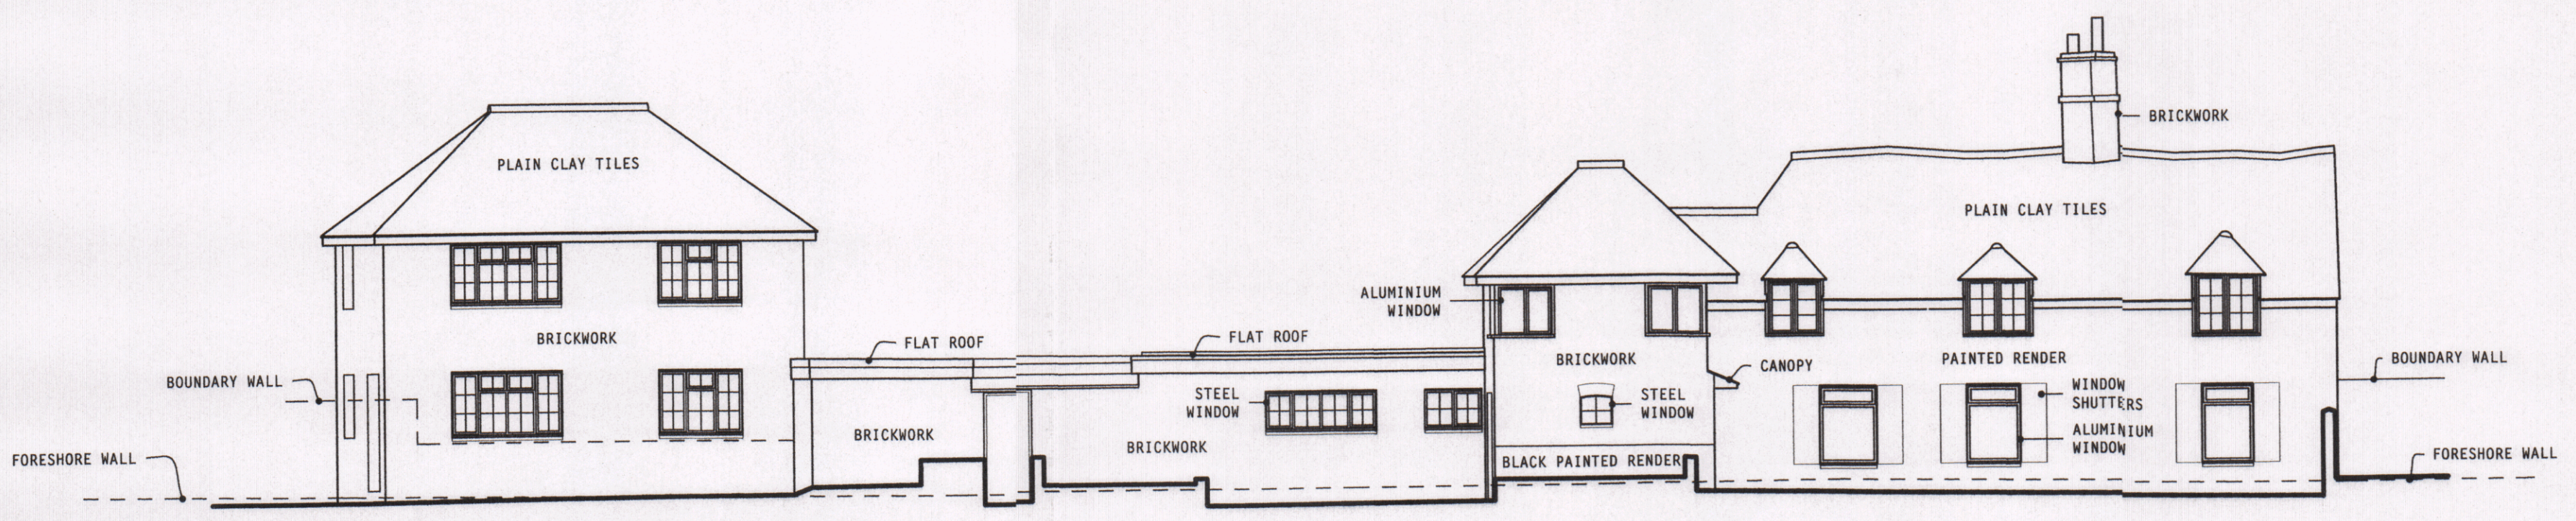

existing east elevation 1
 SCALE 1:100




elevations 1

TOPOGRAPHIC & BUILDING SURVEY
 J. BROTHERTON & PARTNERS

scale in metres

1:50

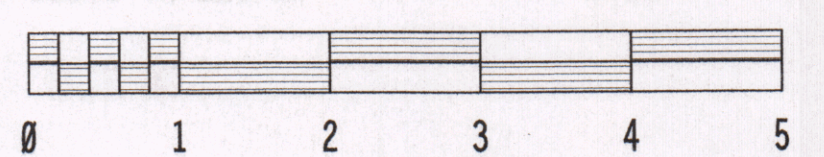

client: Mr & Mrs Monk

project: proposed alterations & additions, The Green Cottage, 23 Langstone High Street PO9 1RY

PH DESIGN
 architectural consultants
 3 chapel street chichester
 w.sussex PO19 1BU
 tel: (01243) 781760

project: 18/C04
 drawing no: 6
 date: Dec 2018

