




⊕ Front Elevation - Design Option A



⊕ Front Elevation - Design Option B

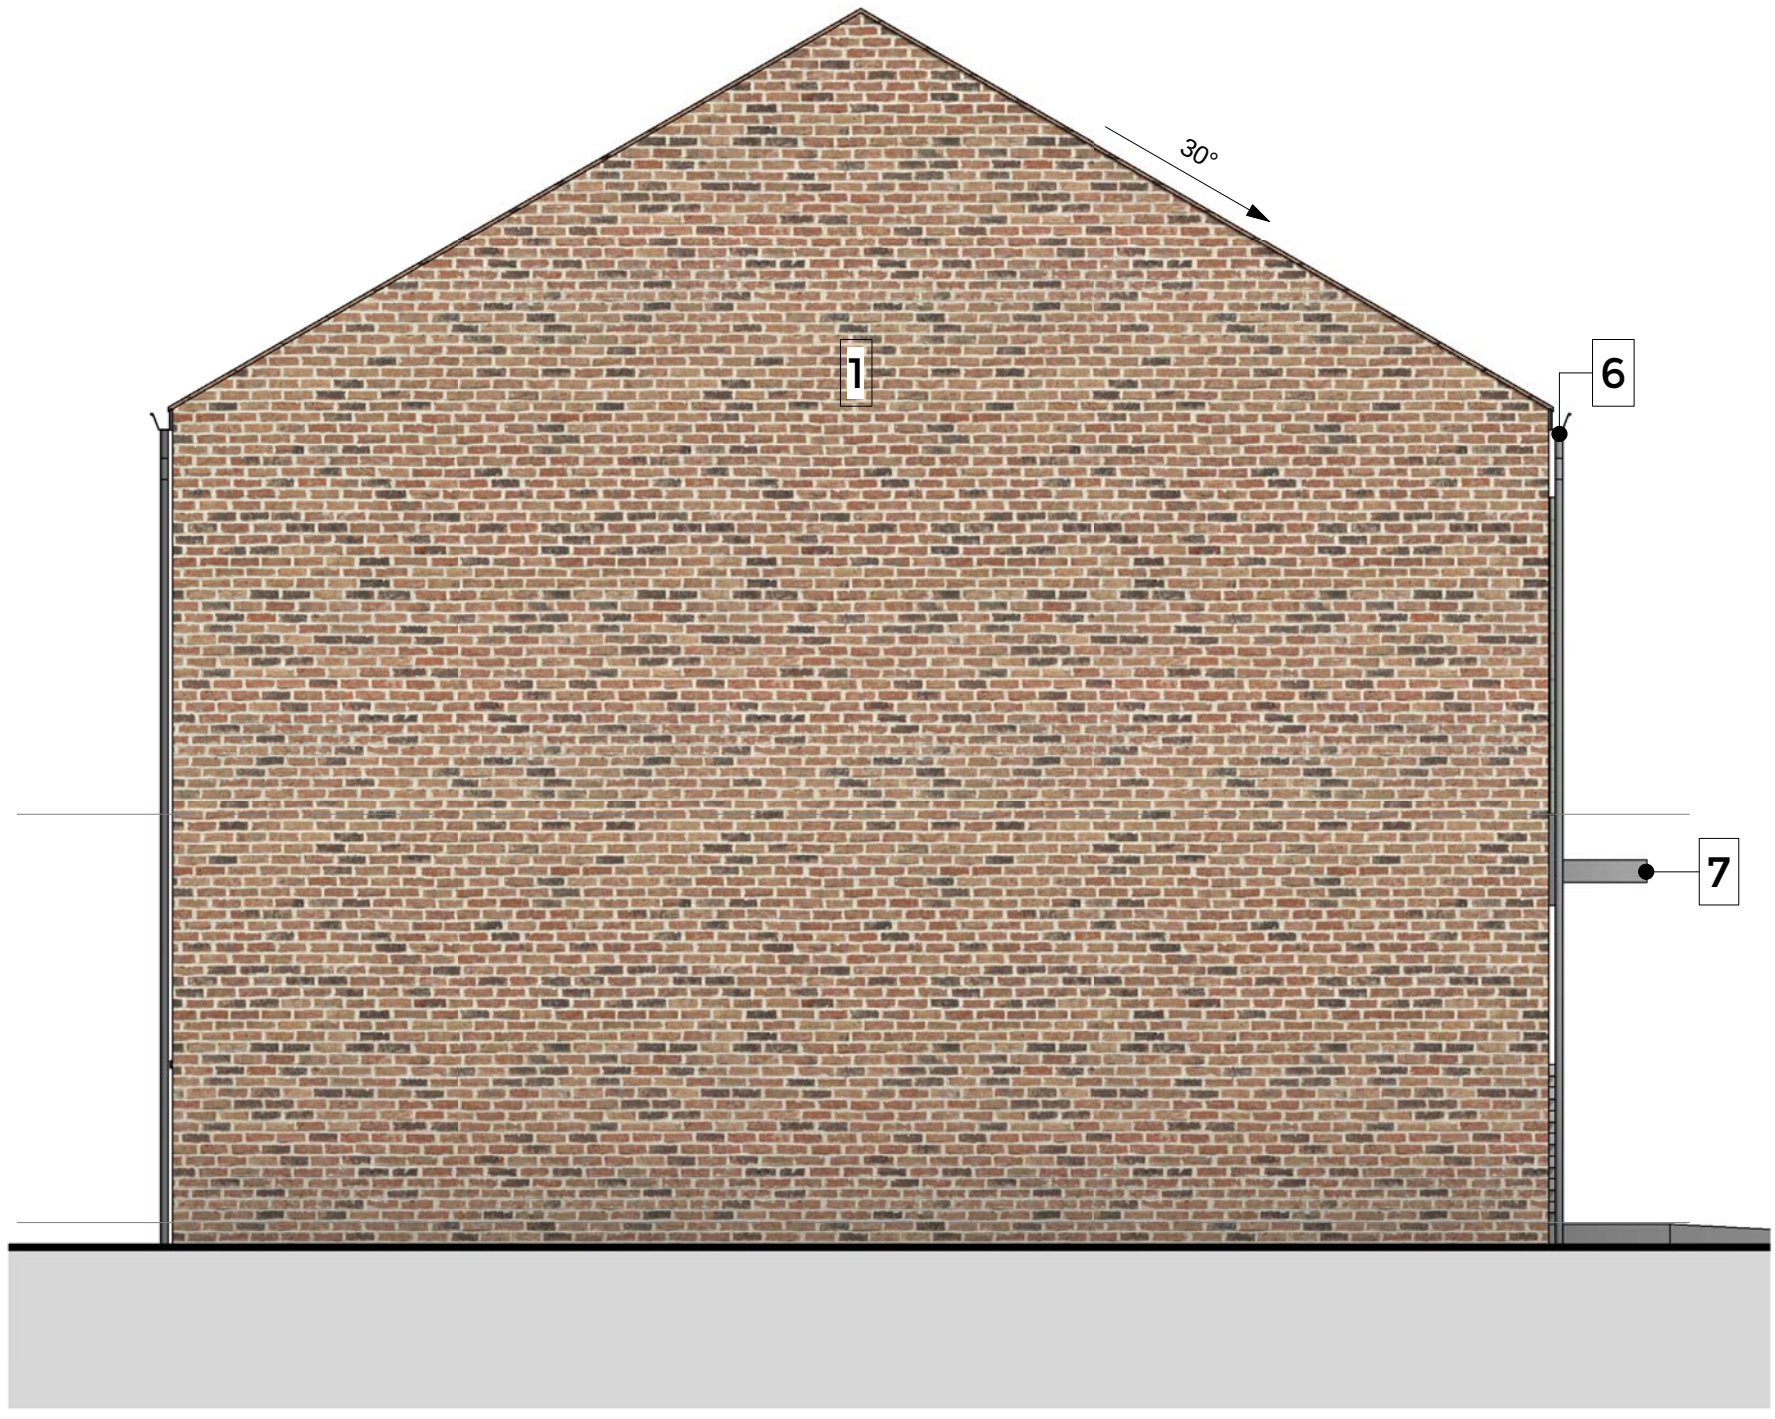

⊕ Left Elevation


Notes

- All bathroom, WC's and front doors to have obscure glazing.

- For design options for each plot refer to table on plans drawing 3001.

MATERIALS LEGEND


- | | |
|---|--|
| 1 | Facing Brick - Red / Brown Multi |
| 2 | Stepped Brick Detail - Red / Brown Multi |
| 3 | Cedral Weatherboarding - Grey Green (A) or Grey Blue (B) |
| 4 | Door / Window System - UPVC Light Grey |
| 5 | Concrete Roof Tiles - Red (A) or Slate Effect Tiles - Grey (B) |
| 6 | Fascia / Gutter - UPVC Light Grey |
| 7 | Canopy - Light Grey Metal |
| 8 | Metal Face Composite Door |

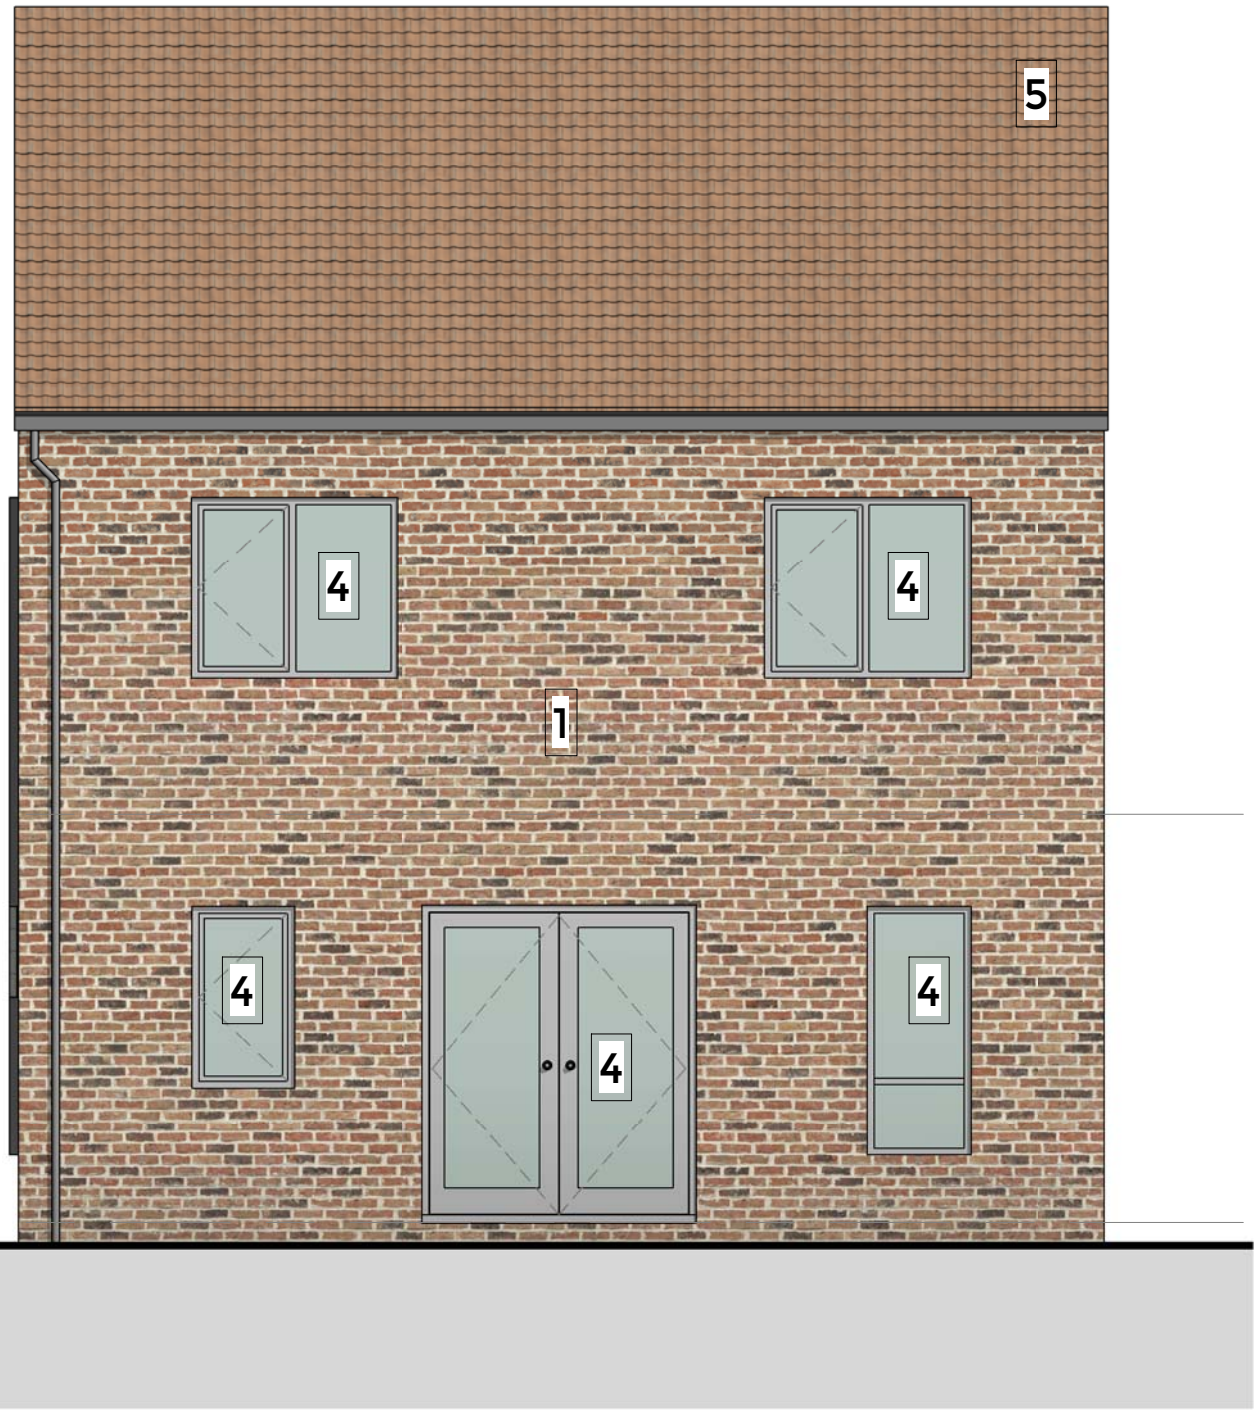

⊕ Rear Elevation



⊕ Right Elevation - - Design Option A

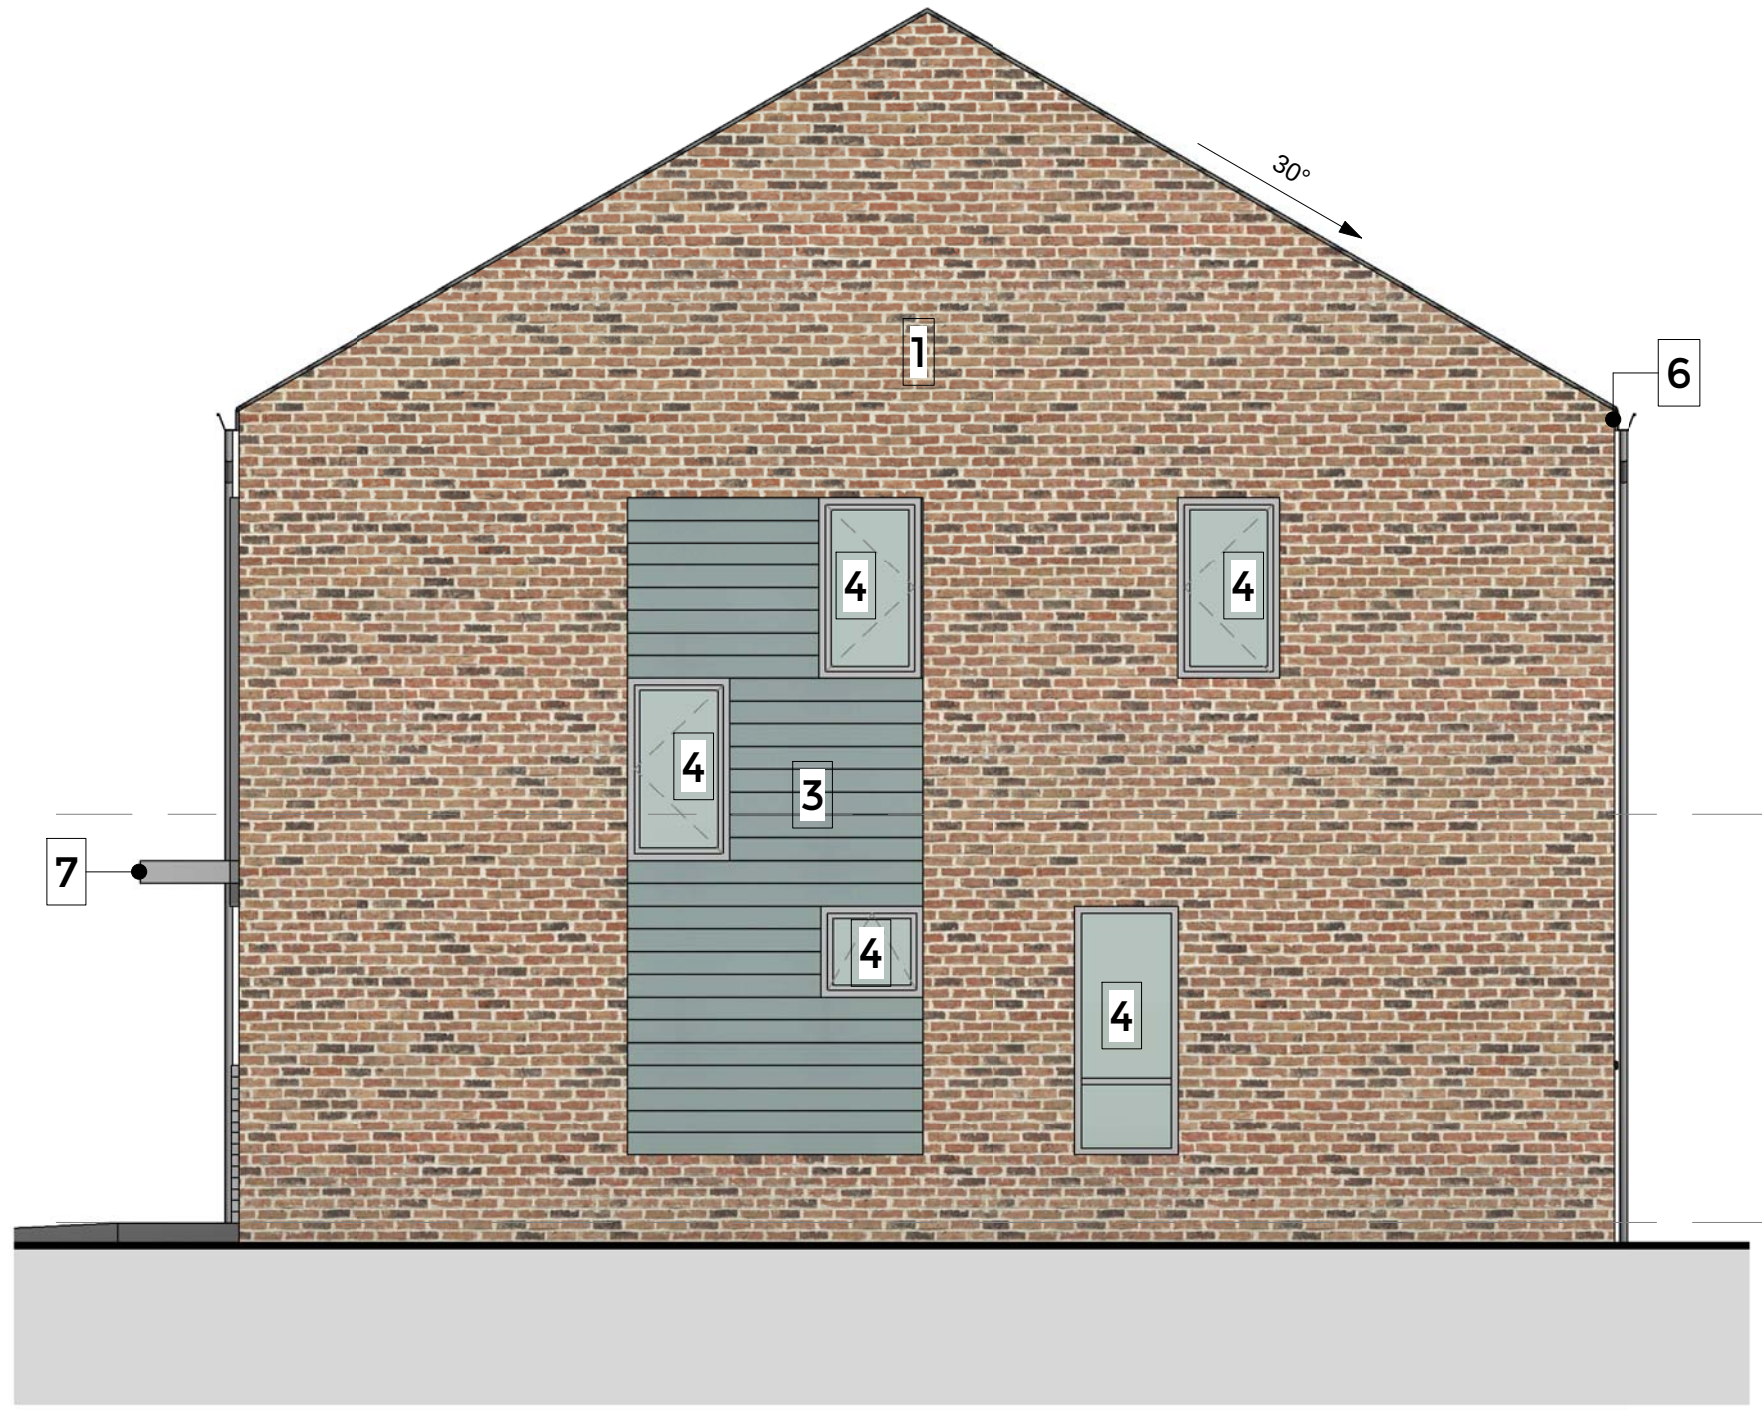

⊕ Right Elevation - Design Option B

Rev.	Date	Description	Drawn	Check
A	Mar 2019	Roof pitch degree change, amendments to windows and doors	JG	PF



Client	Exbury Homes Ltd.
Project	Woodcroft Lane, Waterloooville
Title	House Type A - Elevations

BS192	WLW - BSL - A - XX - DR - A - 40 01 - DF - A									
	Project	Originator	Volume	Level	Type	Role	Series	Number	Suitability	Revision

B+S Ref.	Date	Scale @ A1	Drawn	Checked
17053	Jan 2018	1 : 50	JG	PF

Tel: 023 8063 1432 www.boyleandsummers.co.uk

Other than for the purposes of planning, do not scale these drawings. Use written dimensions only. All dimensions to be checked on site prior to commencement of work.

This drawing is © Boyle+Summers Ltd and may not be reproduced, copied or altered in any way without written authority.

DRAFT

