
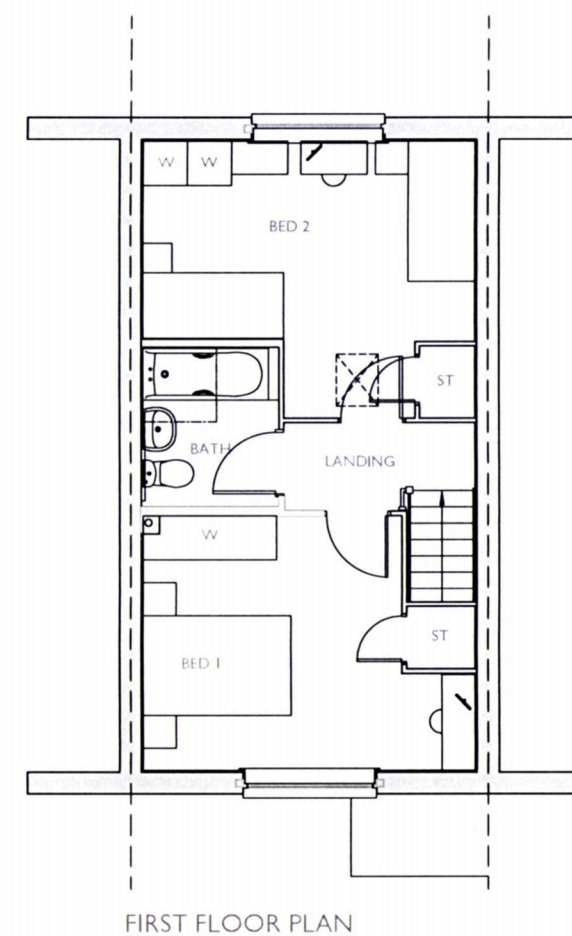


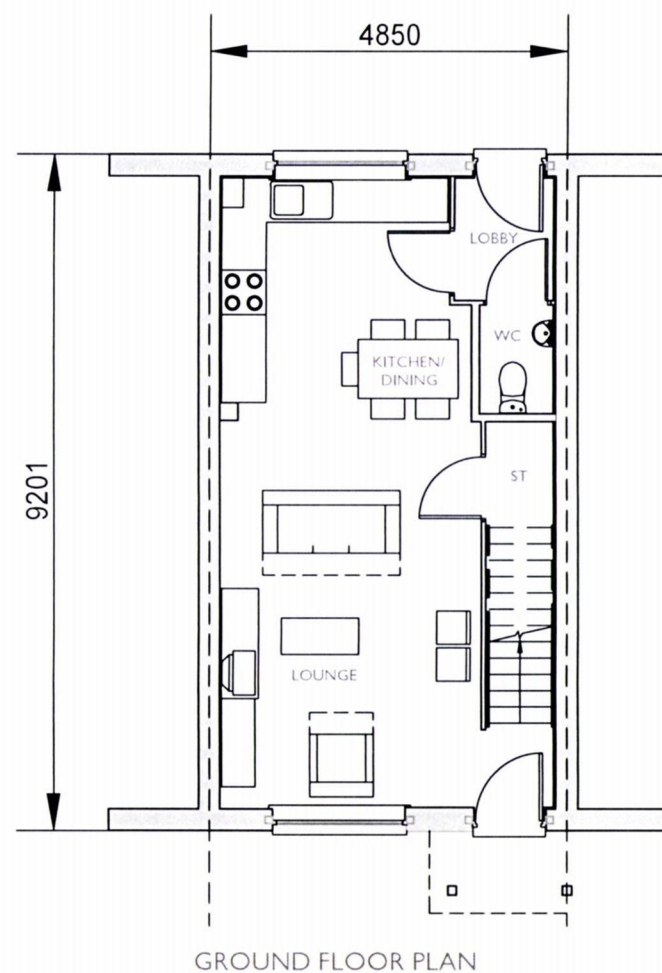

PLOTS 3 (AS) & 34 (OPP)

3 BED (5 PERSON)
HOUSE
2.0 STOREY
926 SqFt

Project:
HAVANT ROAD,
EMSWORTH

Title:
TYPE 51
FLOOR PLANS

Drawn by: RKDB Checked by: MAH

Scale @ A3:
0 1 2 3 4 5m
Scale 1:100

Date: OCTOBER 2017

Rev	Date	Drawn	Checked

Drg No: CB_15_105_T51_P05 Rev:

Client:

 **BARRATT**
HOMES

