




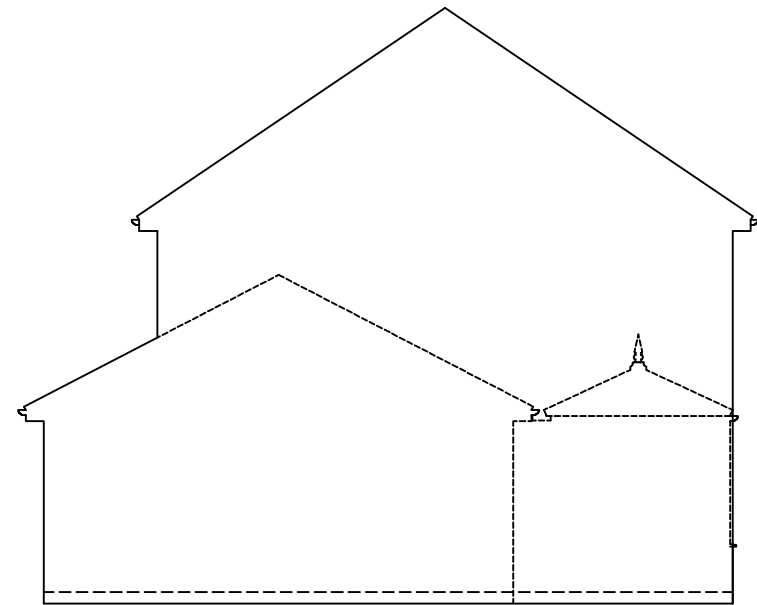

LEFT ELEVATION

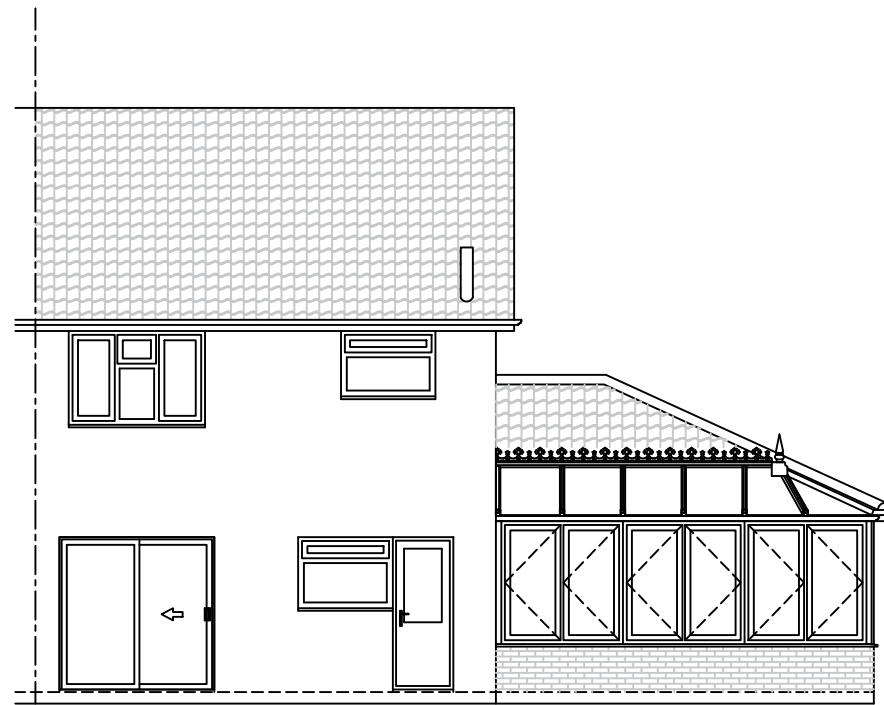


REAR ELEVATION

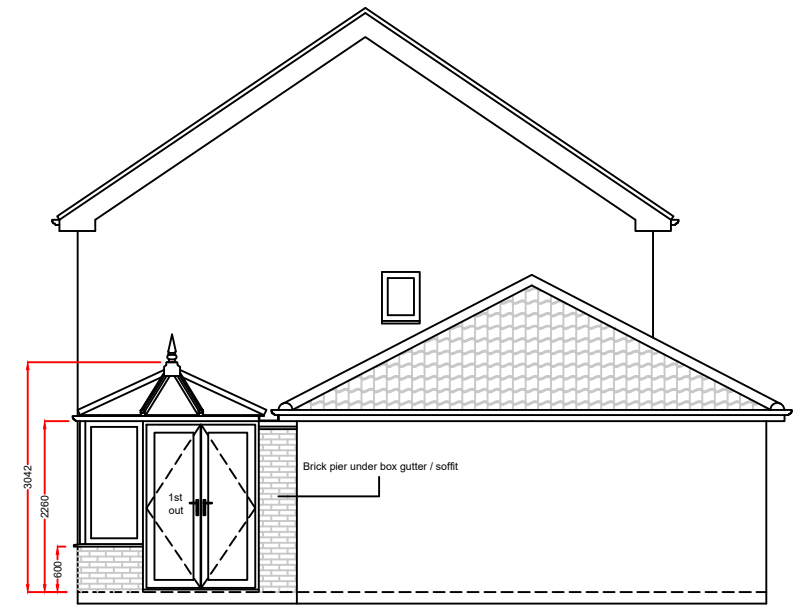

RIGHT ELEVATION

Overall walk through to doors 1312mm,
Primary door walk through 621mm approx.

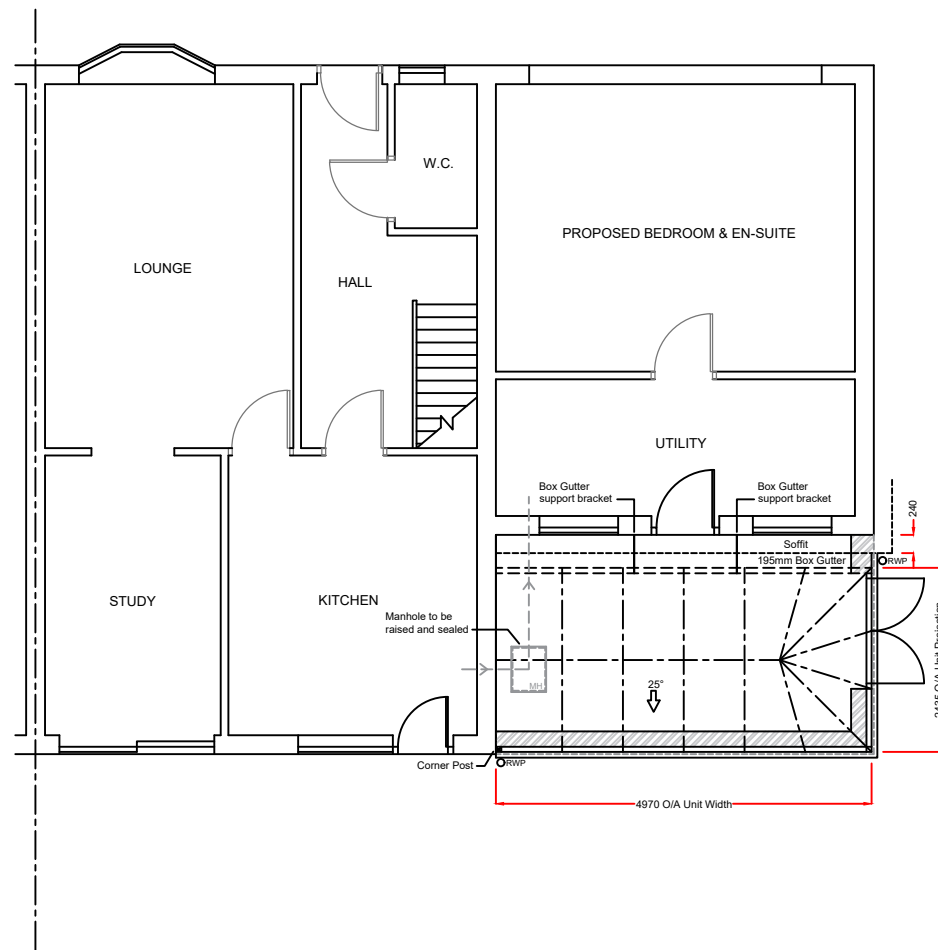

Product Specification:
Roof:
Roof Type: **PVCu**
Roof external colour: **WHITE**
Roof internal colour: **WHITE**

Frames/Doors:
Frame type: **PVCu**
External Colour : **WHITE**
Internal Colour : **WHITE**

Notes:
Any drawings or plans depicted make no allowance for the provision of any tie bars within the roof of the proposed Living space. This can only be determined once the roof is put into manufacture.
Existing physical barrier to remain
These drawings are the property of Anglian Home Improvements and must not be used, distributed, loaned or copied without the express permission of Anglian Home Improvements.
All dimensions are in millimetres (mm) unless noted otherwise.
Do not use for base laying purposes

Produced on A3 paper

4 3 2 1 0 1:50 Scale Bar 1:100 0 1 2 3 4 5 6 7 8 9 10

Rev.	Date	Description	Initials



Drawing title: Proposed Plan and Elevations		
Contract No. : 90001305		Page 2 of 2
Proposed: PVCu Conservatory At: 13 Lensyd Gardens Waterlooville Hampshire PO8 9SJ		
For : Mrs Trundle		
Drawers initials: DJP	Scale : 1:100	Date: 30.10.18