

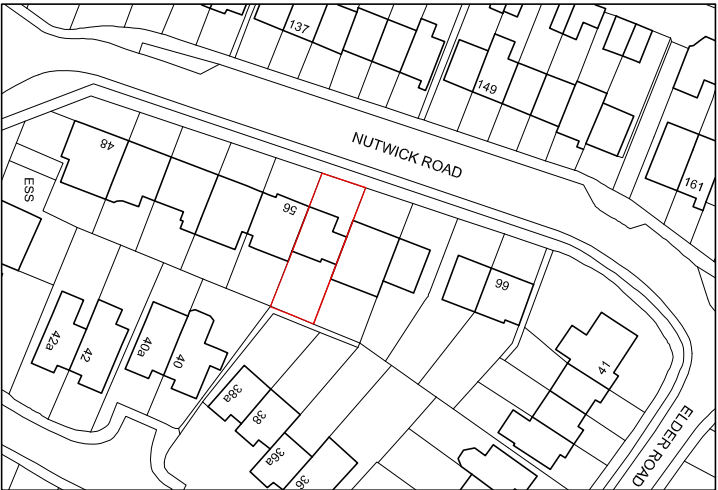


NOTES:
Dimensions to be checked on site before commencing work. Any discrepancies shall be reported to the architect immediately.
Do not scale from these drawings except for planning purposes. Use figured dimensions only.
Where applicable this drawing is to be read in conjunction with other consultants' drawings.


Ordnance Survey, (c) Crown Copyright 2019.
All rights reserved. Licence number 100022432

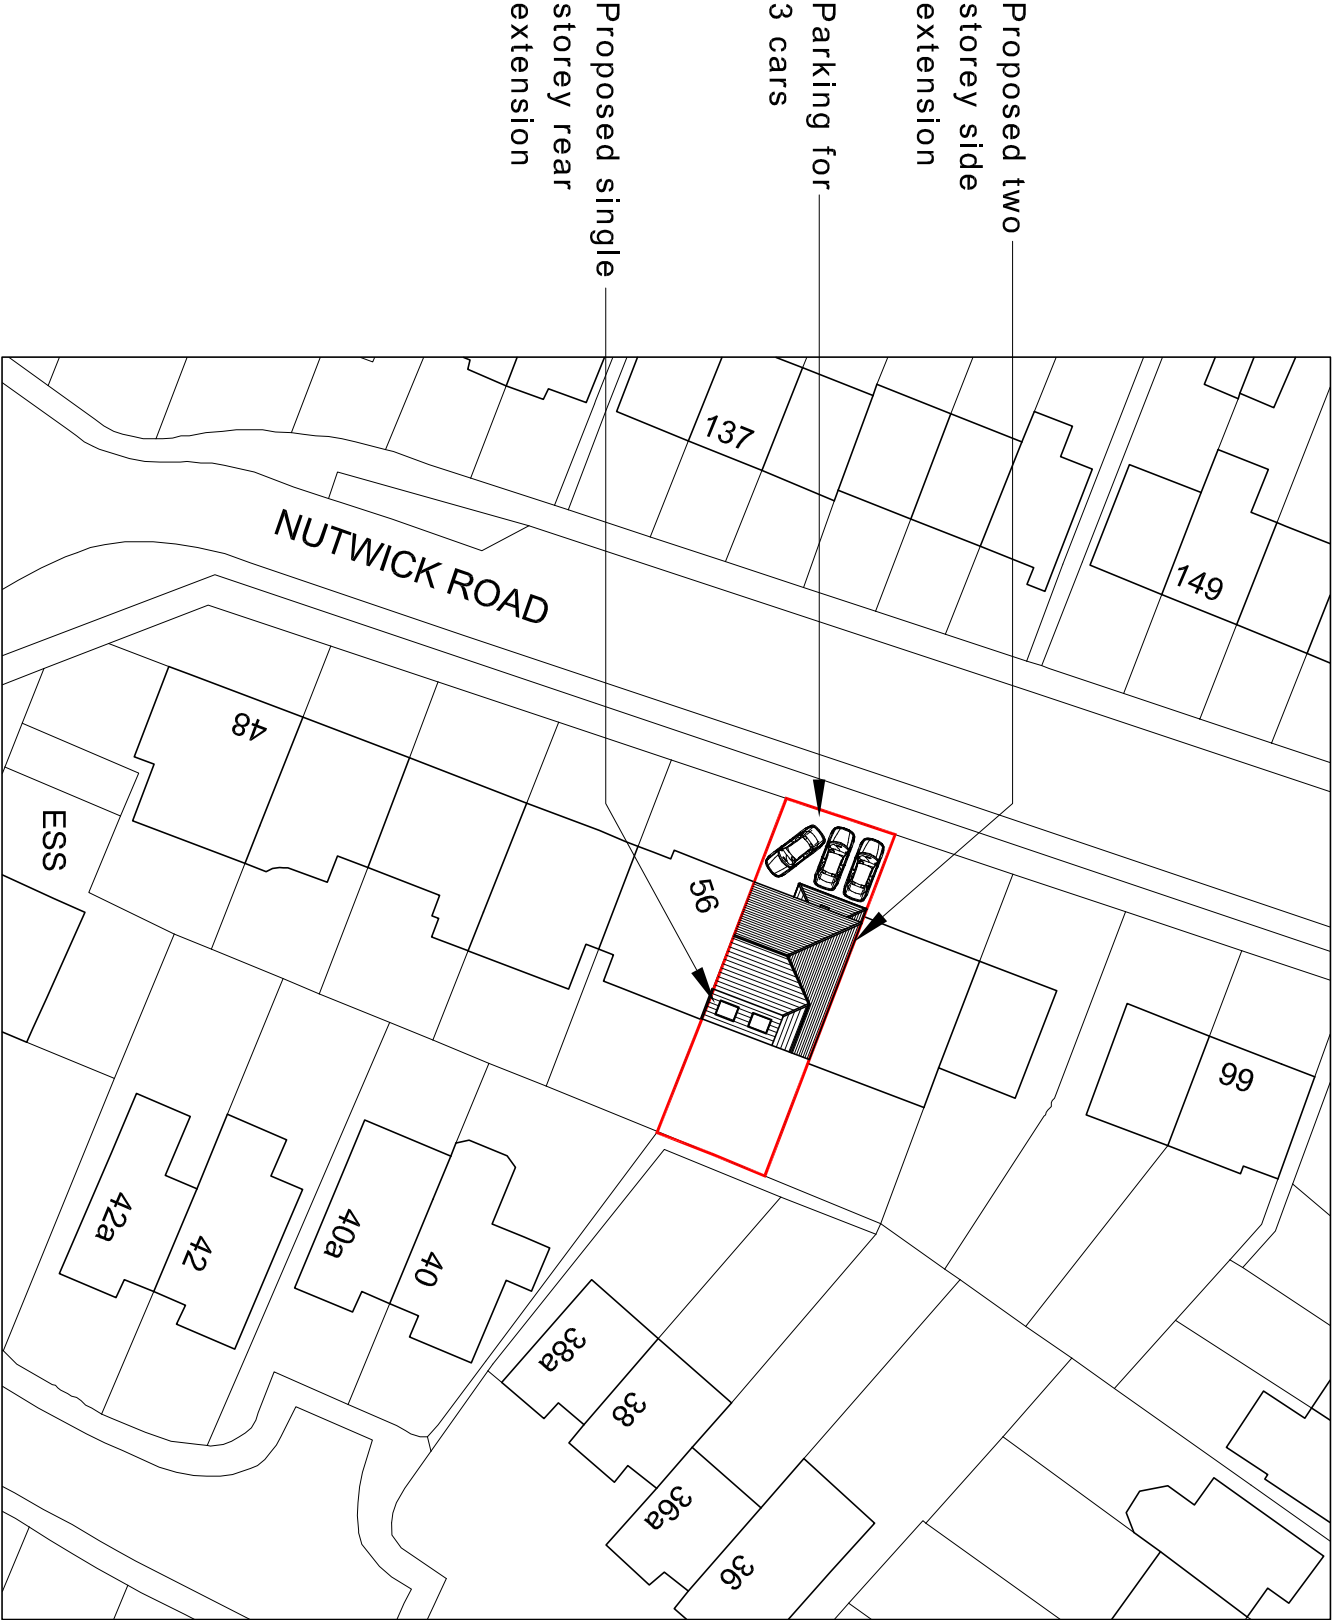

Location plan
scale 1:1250

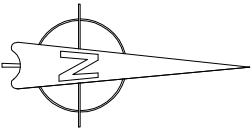

Proposed site plan
scale 1:500

 

For MR & MRS LOVE	Title SITE & LOCATION PLANS				Office Tel: 01243 933732
Project PROPOSED EXTENSION AT 58 NUTWICK ROAD, DENVILLES, HAVANT HANTS, PO9 2UJ	Date JUNE 2019	Drawn JB	Scale As shown @ A3	Checked .	Email: admin@jb-architecturedesign.com
	Job Number PL202-19		Drawing Number -03	Revision	Web: www.jb-architecturedesign.com
					