

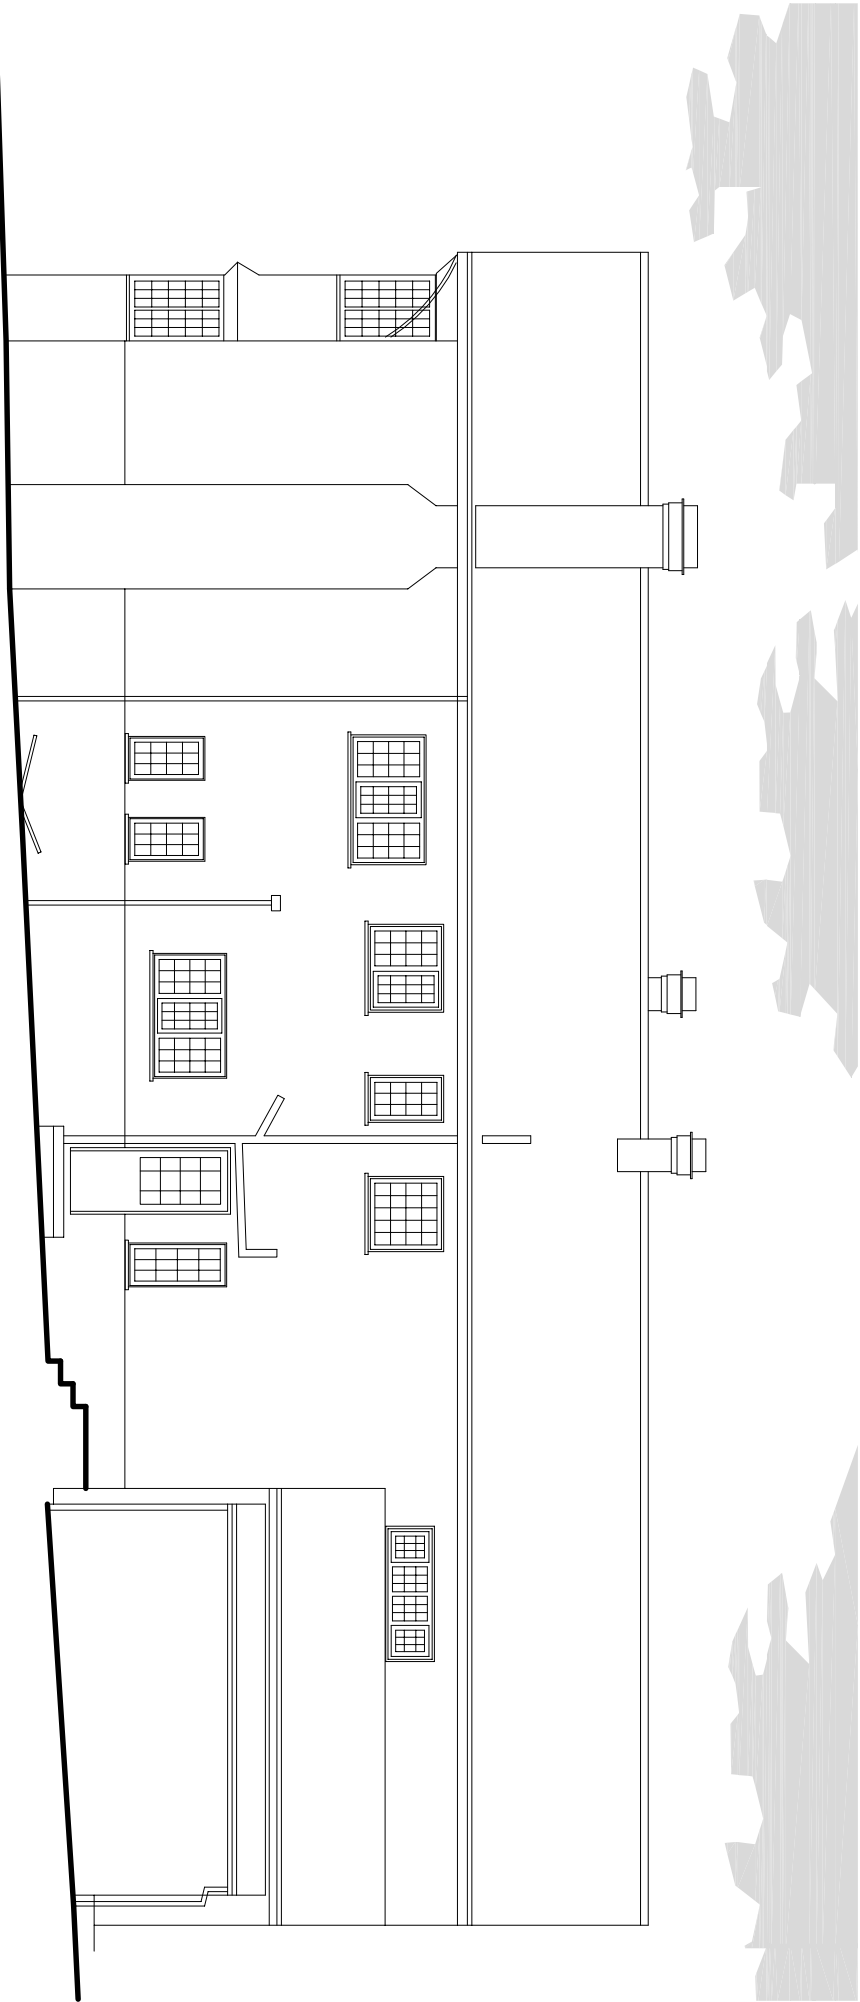


EXISTING MATERIALS -

 

EXISTING REAR ELEVATION (facing east)
SCALE 1:100

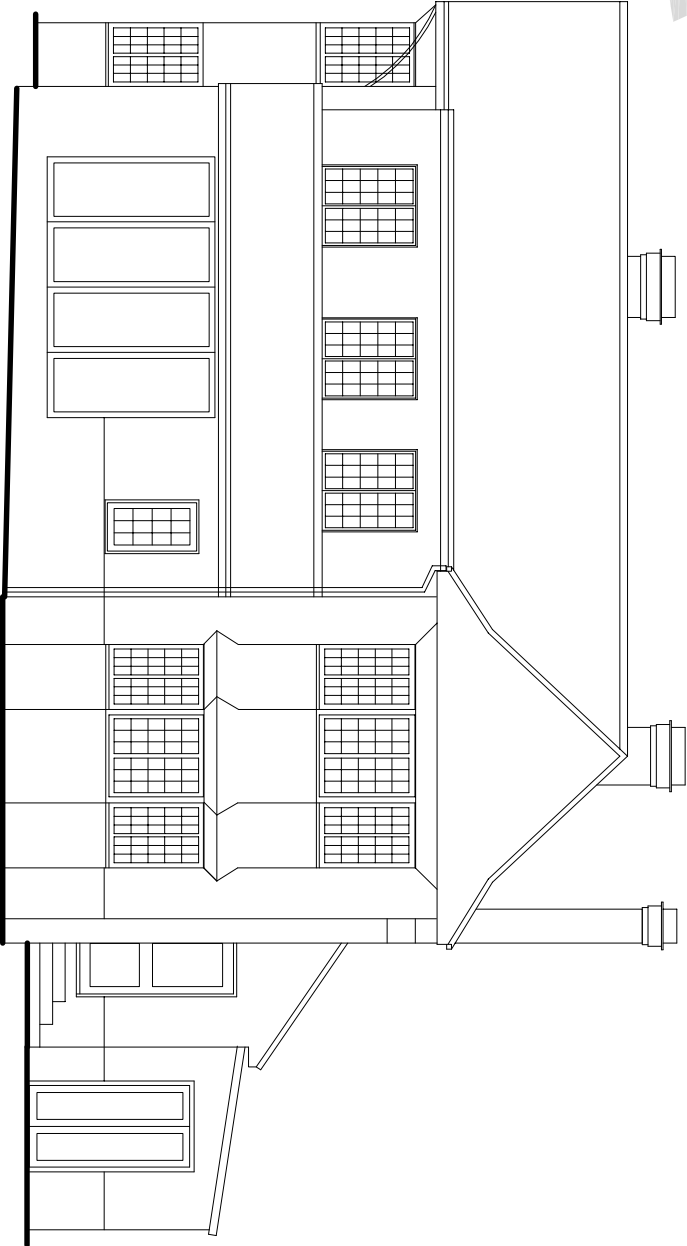

EXISTING SIDE ELEVATION (facing south)
SCALE 1:100

The drawing is the copyright of CMCDesign and may not be copied, altered or reproduced in any form without the written consent of CMCDesign.

It is the sole responsibility of the building owner to draw up all legal agreements with adjoining property owners to cover the over hanging of any fascias, gullies, balconies or any part of the building. CMCDesign can not be held responsible in any way whatsoever for any legal costs or other costs incurred through any neighbouring disputes.

It is the sole responsibility of the building owner to comply with the party wall act 1996. CMCDesign can not be held responsible in any way if non compliance is adopted.

Use figured dimensions only. In millimetres only unless stated otherwise.

all levels and coordinates to check all drawings and to verify all dimensions on the plot to avoid concerning any discrepancies in dimensions or boundary locations are to be brought to the attention of CMCDesign immediately before any further work takes place on the

revision

client

micklethide

stage

planning

date

may 2019

scale

1:100 @ A3

address

10, gloucester road, one
bedchamber
horsham

po9 3jr

drawing no.

SS2/05/104

drawing

existing
elevations

2 of 2

CMCdesign architectural services



the studio, 221 melrose road,
chichester, west sussex PO19 5GS
t 07768 997654
e studio@cmc-design.co.uk
w www.cmc-design.co.uk