


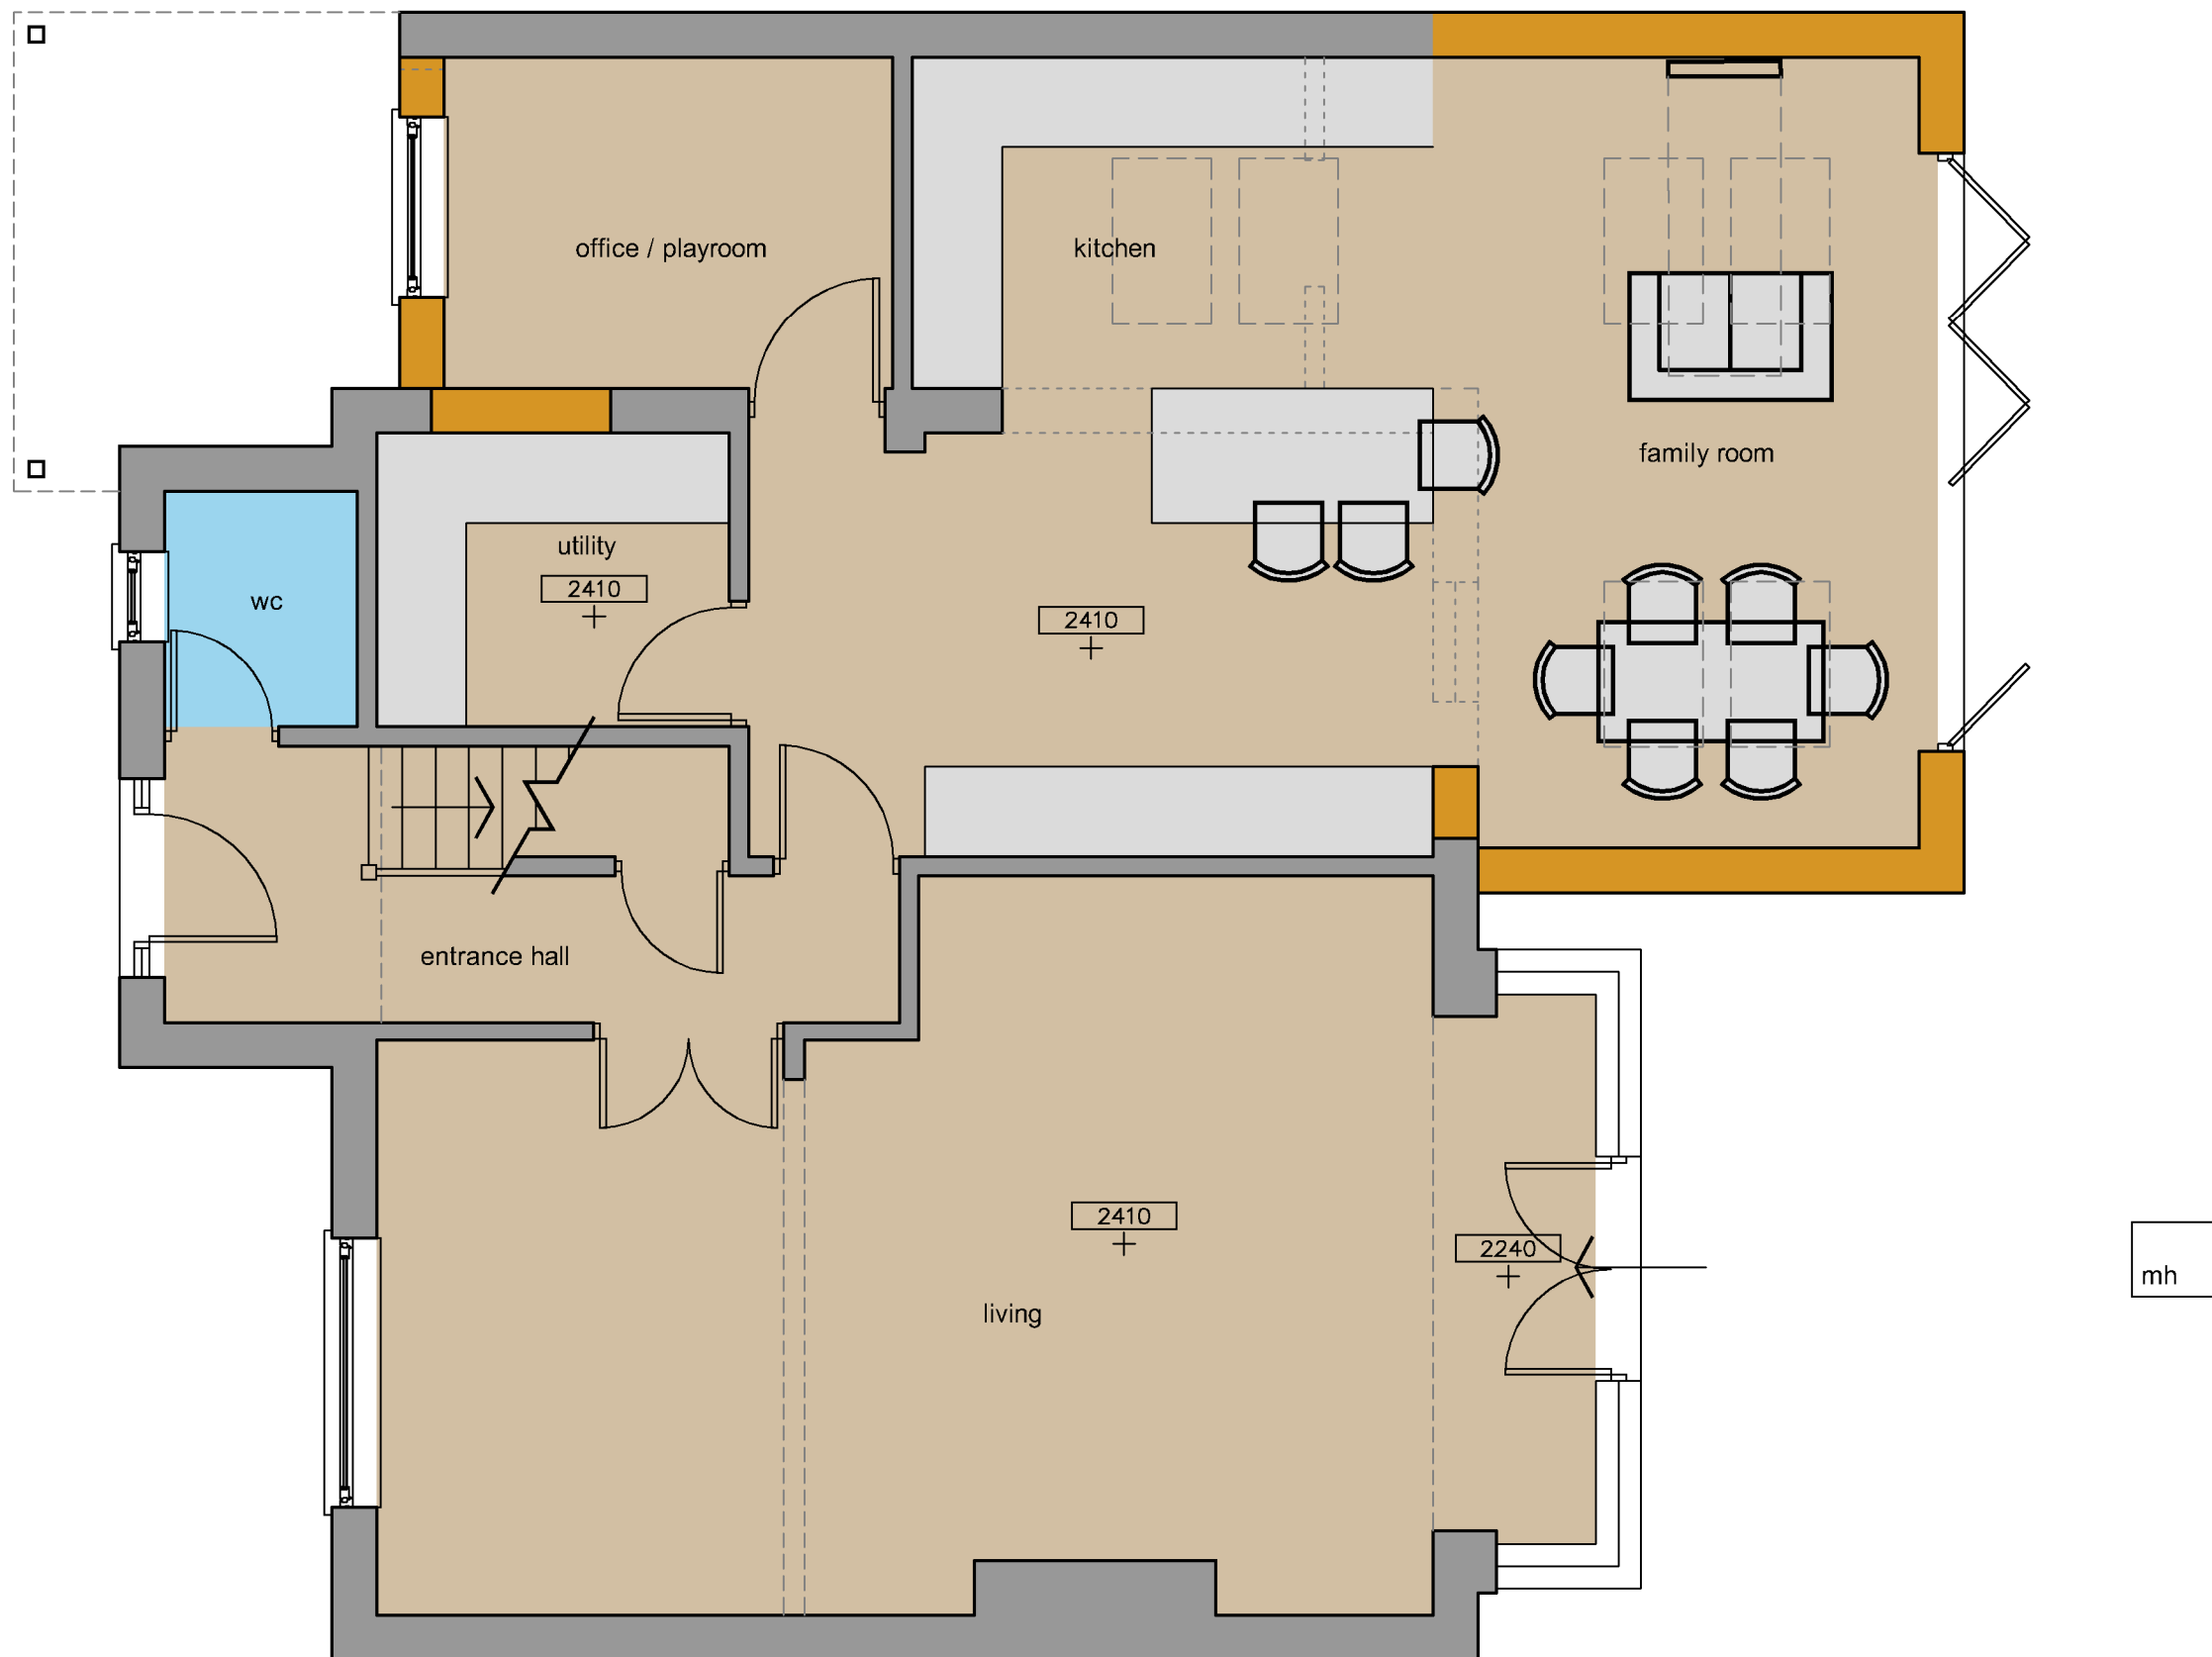

PROPOSED GROUND FLOOR PLAN
SCALE 1:50

Note:
Do not Scale from this Drawing (except for planning approval).
All dimensions are in millimetres and to be checked on site.
All Dimensions relating to subcontractors or suppliers work
must be checked and agreed between the main contractor and
the sub-contractors and suppliers.

DRAWING TITLE

FEASIBILITY SCHEME -
PROPOSED GROUND FLOOR PLAN

CLIENT

Mr Hunt & Miss Hall, 2a Billet Avenue, Waterlooville, Hants.

DATE

Mar 2019

DRN.

gp

CHK.

-

SCALE

1:50 @ A3

Drawing Ref

18131 SK205

Rev

A

Gavin Page BA(hons)

tel. 07747 011252

email. gavin.page77@gmail.com

grp architectural design