





FRONT ELEVATION

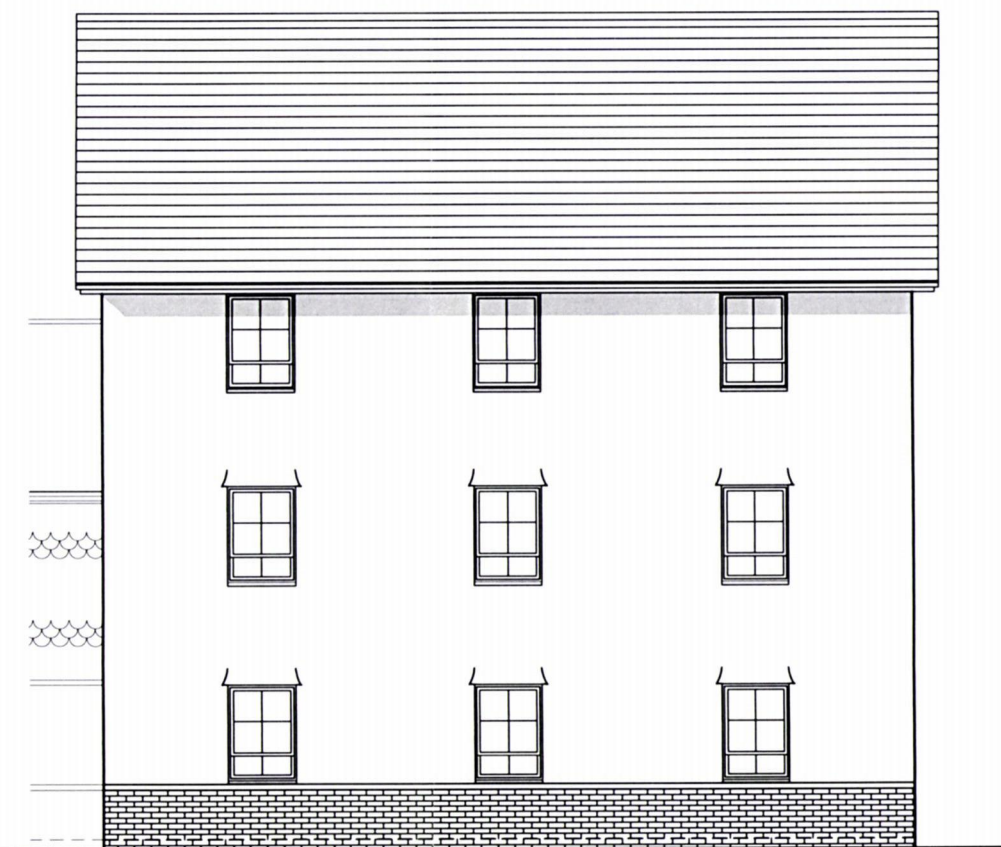

SIDE ELEVATION

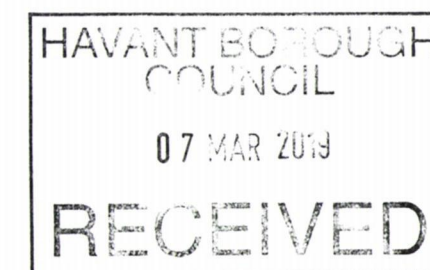

PLOTS 54-59 (AS)

2 BED (4 PERSON)
& 2 BED (3 PERSON)
FLAT
3.0 STOREY
676 & 584 SqFt

Project:
HAVANT ROAD,
EMSWORTH
Title:
AMBERSHAM & MALDON
ELEVATIONS

Drawn by : RKDB Checked by : MAH
Scale @ A3:
0 1 2 3 4 5m
Scale 1:100

Date: OCTOBER 2017
Rev Date Drawn Checked
Drg No: CB_I5_I05_AM_ML_E01 Rev:

Client:
BARRATT
HOMES

