


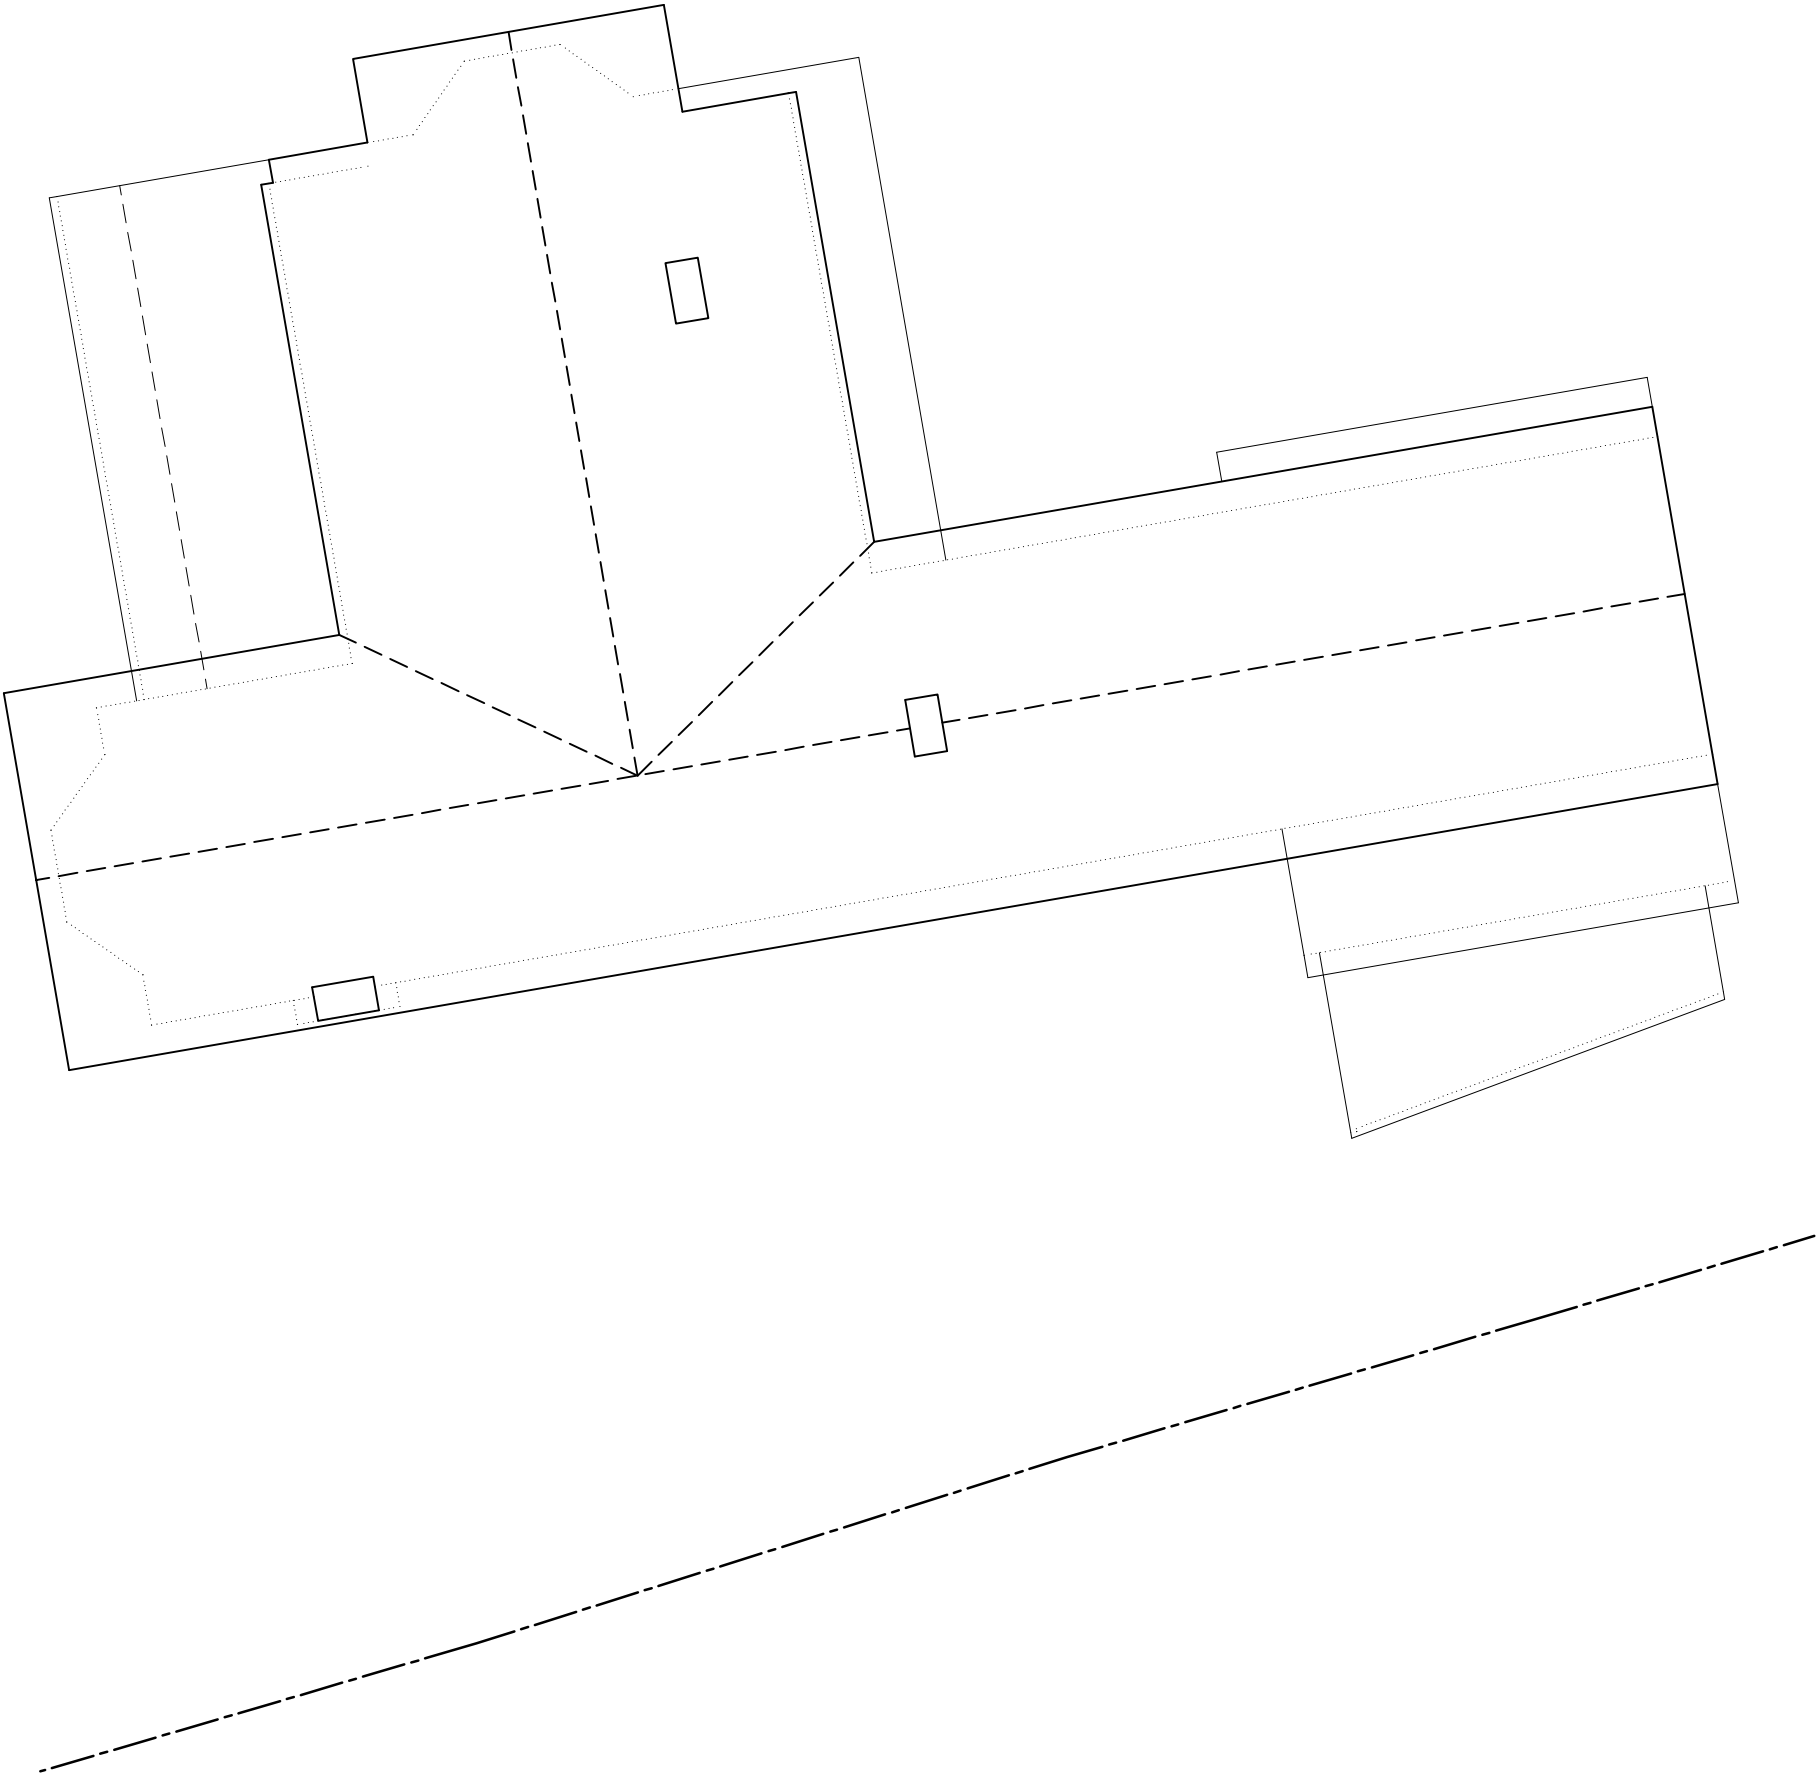

EXISTING ROOF PLAN

SCALE 1:100



revision

client

mcclelland

stage

planning

date

may 2019

scale

1:100 @ A3

address

10, please rock one
bedchamption
horvot

drawing no.

S52/05/102

drawing

existing
roof plan

CMCdesign architectural services



the studio 22 melrose road,
chardesford, norfolk ne s55 5ds
t 07968 997654
e studio@cmc-design.co.uk
w www.cmc-design.co.uk