





SIDE ELEVATION

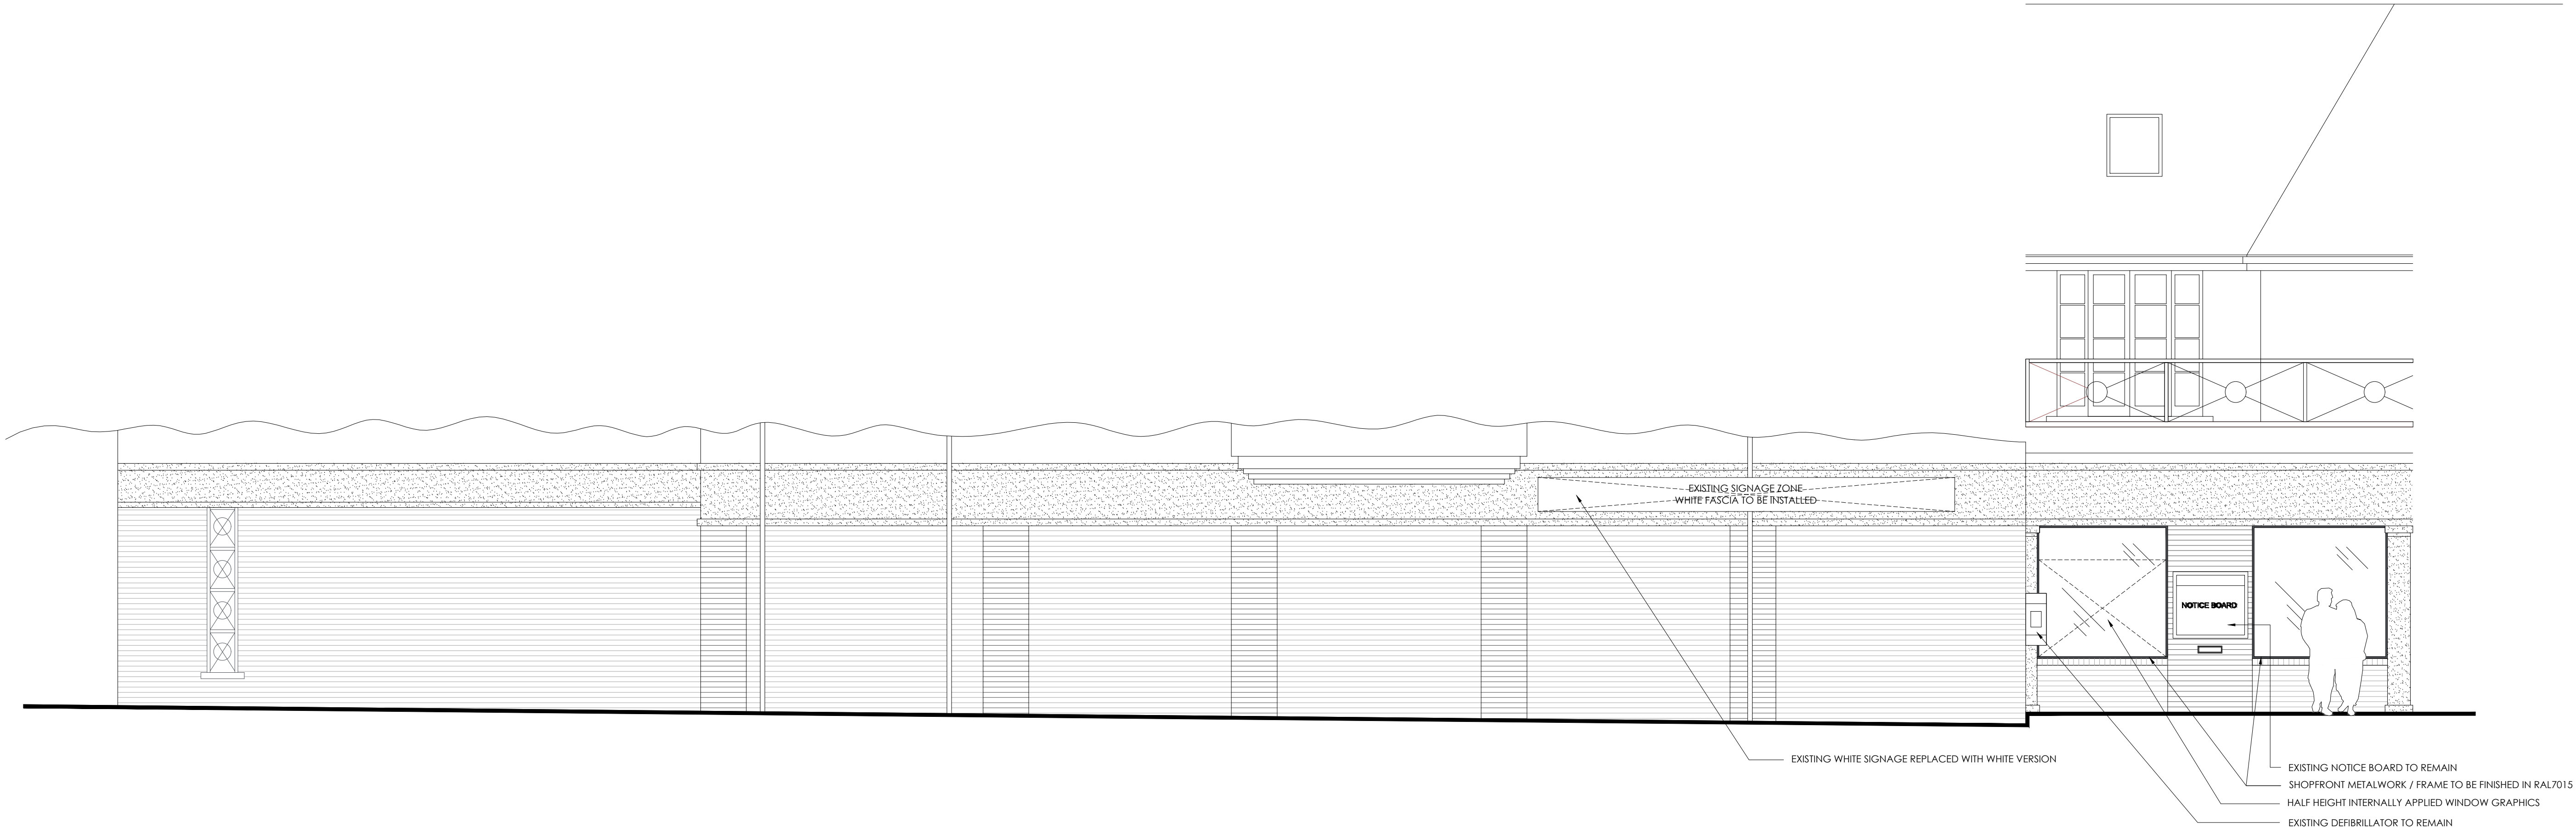

FRONT ELEVATION

 

THIS DRAWING IS THE COPYRIGHT OF THE SOUTHERN CO-OPERATIVE AND MAY NOT BE COPIED, ALTERED OR REPRODUCED IN ANY FORM, OR PASSED TO A THIRD PARTY WITHOUT THE WRITTEN CONSENT OF THE SOUTHERN CO-OPERATIVE. DO NOT SCALE FROM THIS DRAWING, EXCEPT FOR PLANNING PURPOSES. USE FIGURED DIMENSIONS ONLY. DIMENSIONS SHOULD BE CHECKED AND VERIFIED ON SITE AND ANY DISCREPANCIES SHOULD BE REPORTED TO THE DESIGNER. IF IN DOUBT ASK FOR CONFIRMATION.			ISSUED FOR DESIGN INTENT southern coop Property Department 1000 Lakeside, Western Road, Portsmouth, PO6 3FE T: 023 9222 2500 F: 023 9222 2650	
AREAS SALES BOH GROSS FIRST SUB-LET MOTHBALLED			REVISIONS <table><tr><th>REV</th><th>DESCRIPTION</th><th>DRAWN</th><th>CHKD</th><th>DATE</th></tr><tr><td>-</td><td>1ST ISSUE</td><td>ML</td><td>**</td><td>13/06/18</td></tr><tr><td>A</td><td>RAL7015 COLOUR ADDED TO SHOPFRONT FRAMES</td><td>ML</td><td>**</td><td>13/07/18</td></tr><tr><td>B</td><td>WINDOW VINYL ADDED TO RHS WINDOW</td><td>SL</td><td>**</td><td>30/07/18</td></tr><tr><td>C</td><td>ATM POD ADDED</td><td>ML</td><td>**</td><td>20/08/18</td></tr><tr><td>D</td><td>ATM DETAILS AND BOLLARDS AMENDED</td><td>ML</td><td>**</td><td>03/10/18</td></tr><tr><td>E</td><td>ATM POD REMOVED FROM DRAWING. DEFIBRILLATOR TO REMAIN IN EXISTING POSITION. NOTICE BOARD TO REMAIN IN EXISTING POSITION.</td><td>ML</td><td>**</td><td>16/10/18</td></tr><tr><td>F</td><td>SHOP FRONT REPOSITIONED AS PER MEASUREMENTS BY TAC</td><td>RY</td><td>**</td><td>27/12/18</td></tr><tr><td>-</td><td>2ND ISSUE</td><td>RY</td><td>**</td><td>18/01/18</td></tr></table>			REV	DESCRIPTION	DRAWN	CHKD	DATE	-	1ST ISSUE	ML	**	13/06/18	A	RAL7015 COLOUR ADDED TO SHOPFRONT FRAMES	ML	**	13/07/18	B	WINDOW VINYL ADDED TO RHS WINDOW	SL	**	30/07/18	C	ATM POD ADDED	ML	**	20/08/18	D	ATM DETAILS AND BOLLARDS AMENDED	ML	**	03/10/18	E	ATM POD REMOVED FROM DRAWING. DEFIBRILLATOR TO REMAIN IN EXISTING POSITION. NOTICE BOARD TO REMAIN IN EXISTING POSITION.	ML	**	16/10/18	F	SHOP FRONT REPOSITIONED AS PER MEASUREMENTS BY TAC	RY	**	27/12/18	-	2ND ISSUE	RY	**	18/01/18	PROJECT 2 HIGH STREET EMSWORTH HAMPSHIRE SO14 2EA		
REV	DESCRIPTION	DRAWN	CHKD	DATE	
-	1ST ISSUE	ML	**	13/06/18	
A	RAL7015 COLOUR ADDED TO SHOPFRONT FRAMES	ML	**	13/07/18	
B	WINDOW VINYL ADDED TO RHS WINDOW	SL	**	30/07/18	
C	ATM POD ADDED	ML	**	20/08/18	
D	ATM DETAILS AND BOLLARDS AMENDED	ML	**	03/10/18	
E	ATM POD REMOVED FROM DRAWING. DEFIBRILLATOR TO REMAIN IN EXISTING POSITION. NOTICE BOARD TO REMAIN IN EXISTING POSITION.	ML	**	16/10/18	
F	SHOP FRONT REPOSITIONED AS PER MEASUREMENTS BY TAC	RY	**	27/12/18	
-	2ND ISSUE	RY	**	18/01/18	
DRAWING SCALE 1:50			DRAWING TITLE EXTERNAL ELEVATIONS PROGRESS FORMAT	
SHEET SIZE A1		DRAWN ML	CHKD ML	DATE 21/05/18	REVISION F	
DRAWING NUMBER SC-079-V1-GF-DR-K-0004	