



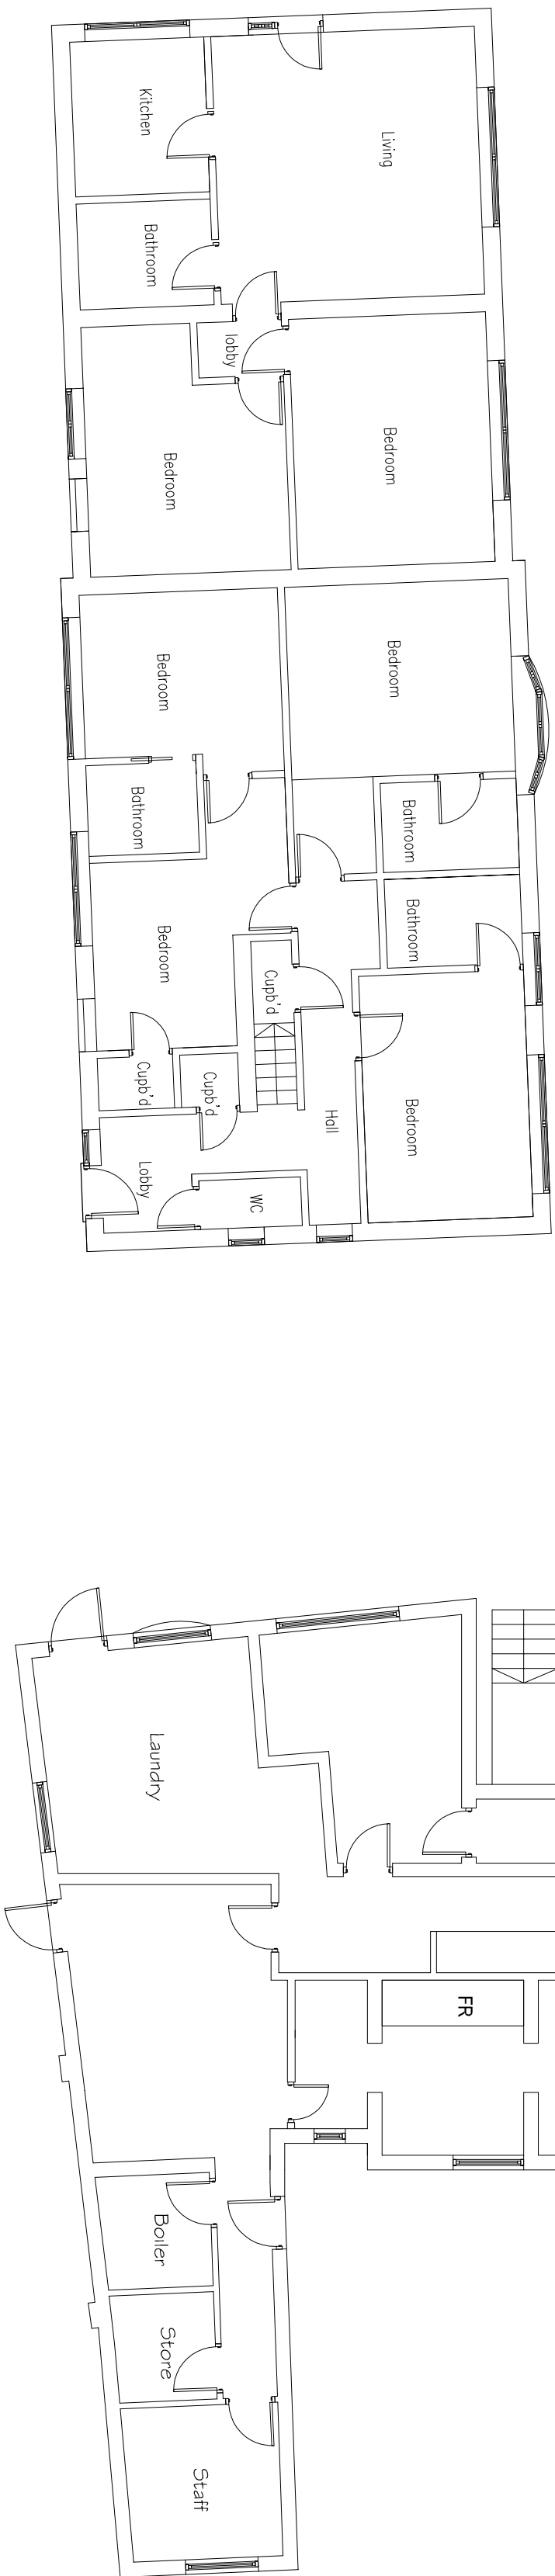

EXISTING GROUND FLOOR PLAN
SCALE @ 1:100

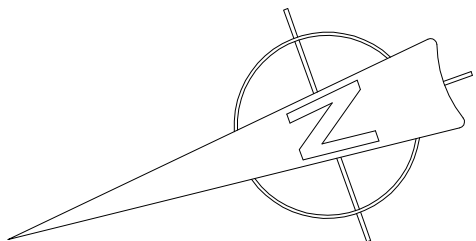

CHARTERED ARCHITECTS TOWN PLANNING CONSULTANTS
Graham Ash Architects Ltd
971 Leigh Road, Eastleigh, Hampshire SO50 9JR
TELEPHONE: 02380 641117 OR 07788 452105
EMAIL: info@grahamash.co.uk
WEBSITE: www.grahamash.co.uk

CLIENT: **Mr K Boothroyde**

PROJECT:

Newtown House Hotel
Manor Road
Hayling Island

TITLE:

EXISTING GROUND
FLOOR PLAN

DESIGNED BY DATE

CA 24-1-19 DRAWN / DRAWD BY:

JAT

SCALE PLOTTED

1:100 24-1-19 REV.

PURPOSE OF ISSUE:

☒ information ☐ approval ☐ tender ☐ construction

DWG NO.

18.038.02