


Draft

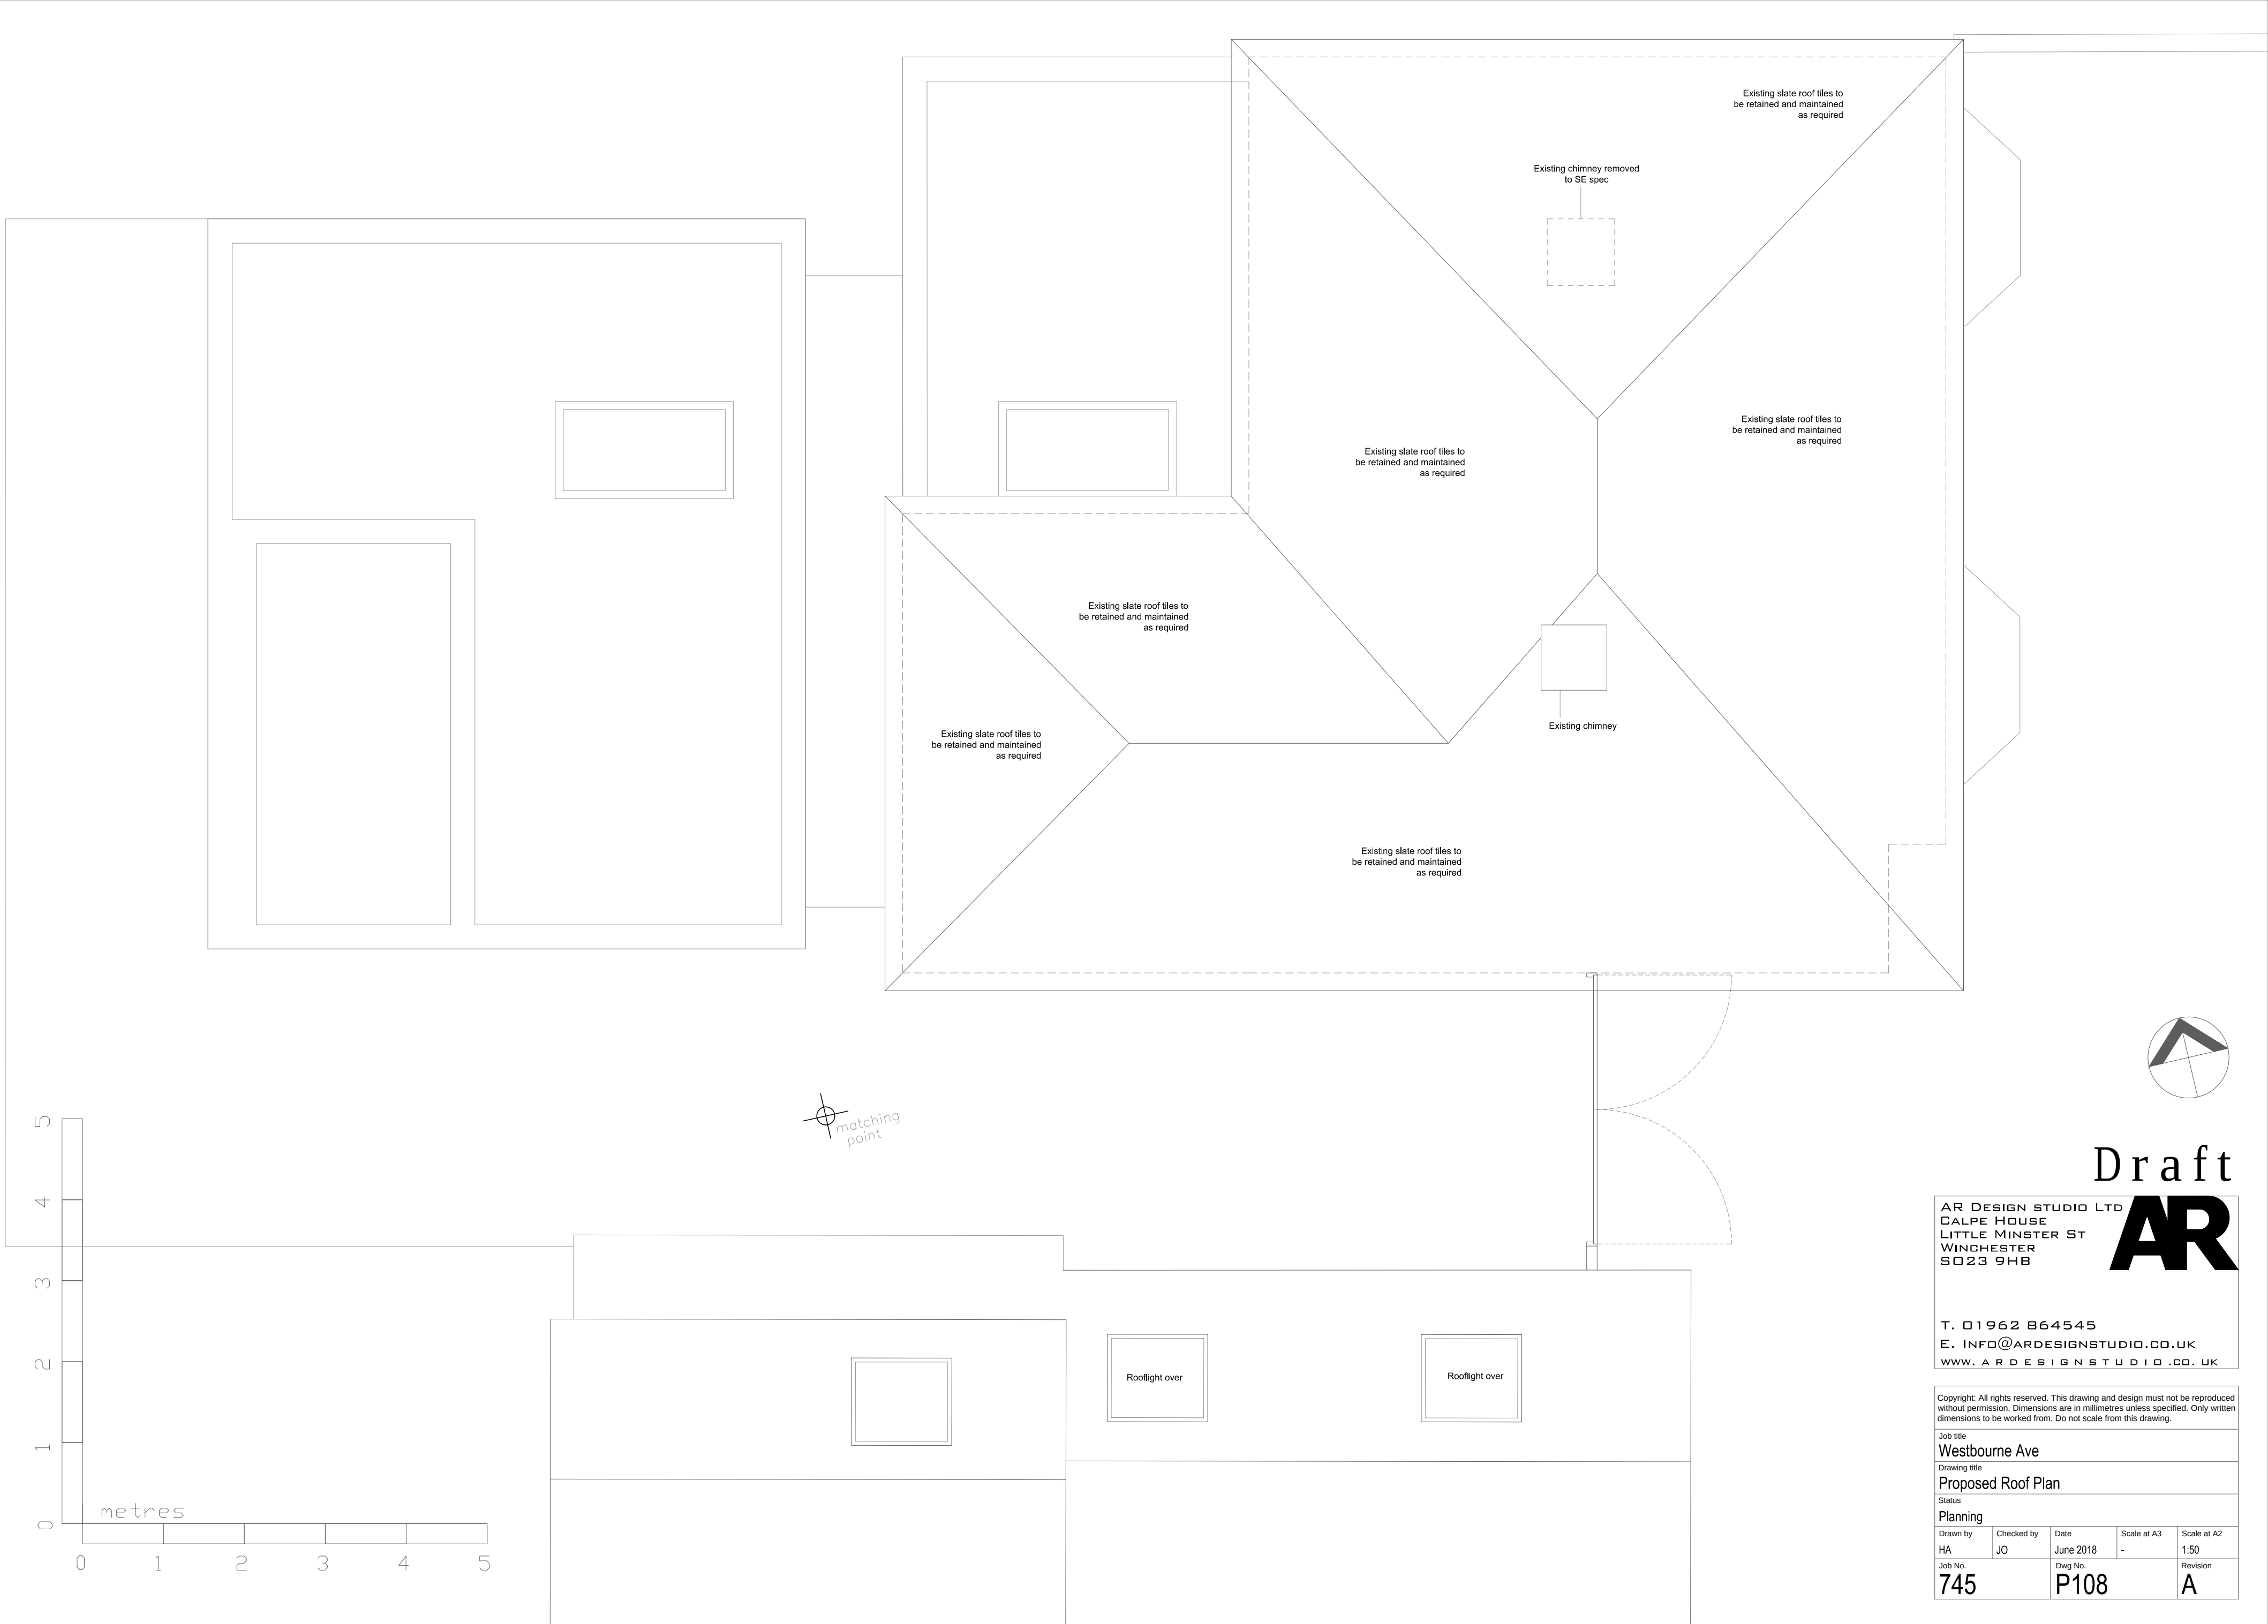

AR DESIGN STUDIO LTD
CALPE HOUSE
LITTLE MINSTER ST
WINCHESTER
SO23 9HB

T. 01962 864545
E. INFO@ARDESIGNSTUDIO.CO.UK
WWW.ARDESIGNSTUDIO.CO.UK

Copyright: All rights reserved. This drawing and design must not be reproduced without permission. Dimensions are in millimetres unless specified. Only written dimensions to be worked from. Do not scale from this drawing.

Job title				
Westbourne Ave				
Drawing title				
Proposed Roof Plan				
Status				
Planning				
Drawn by	Checked by	Date	Scale at A3	Scale at A2
HA	JO	June 2018	-	1:50
Job No.	Dwg No.		Revision	
745	P108		A	