

The Old School House - Emsworth

Proposed

NOTES:


Dimensions to be checked on site before commencing work. Any discrepancies shall be reported to the architect immediately.

Do not scale from these drawings except for planning purposes.


Use figured dimensions only.

Where applicable this drawing is to be read in conjunction with other consultants' drawings.


All drawings to be read in conjunction with specification and all other drawings including structural engineer and mechanical and electrical drawings / specification

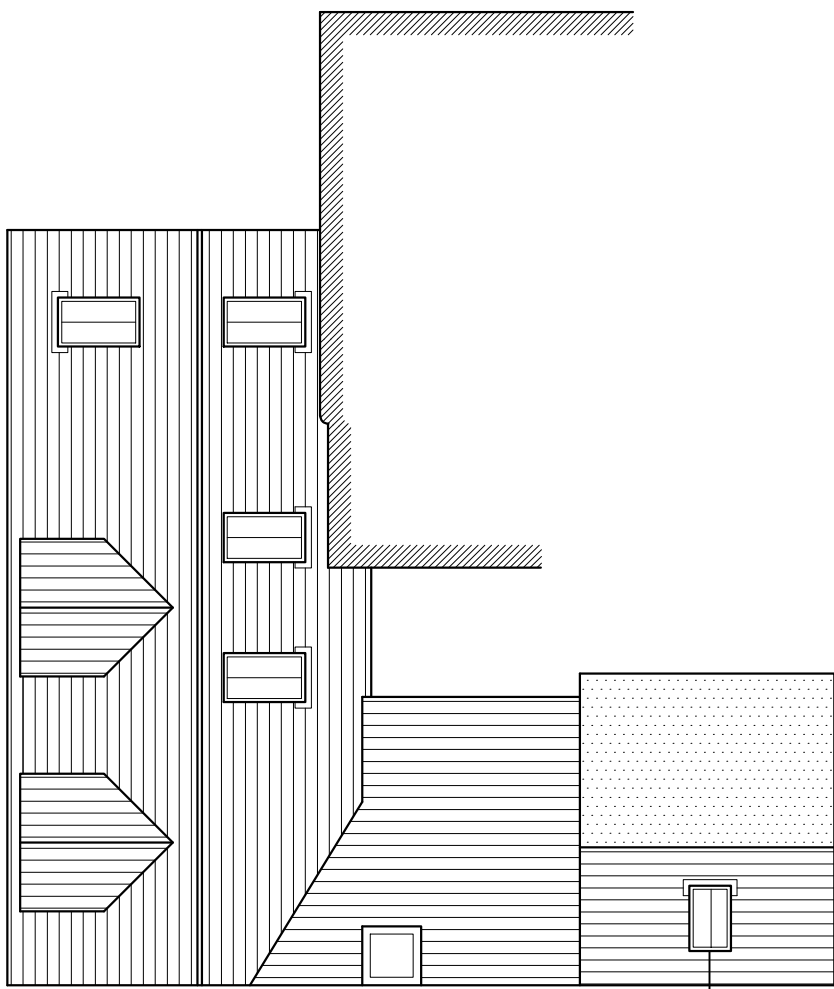


Proposed Velux Window Above W/C

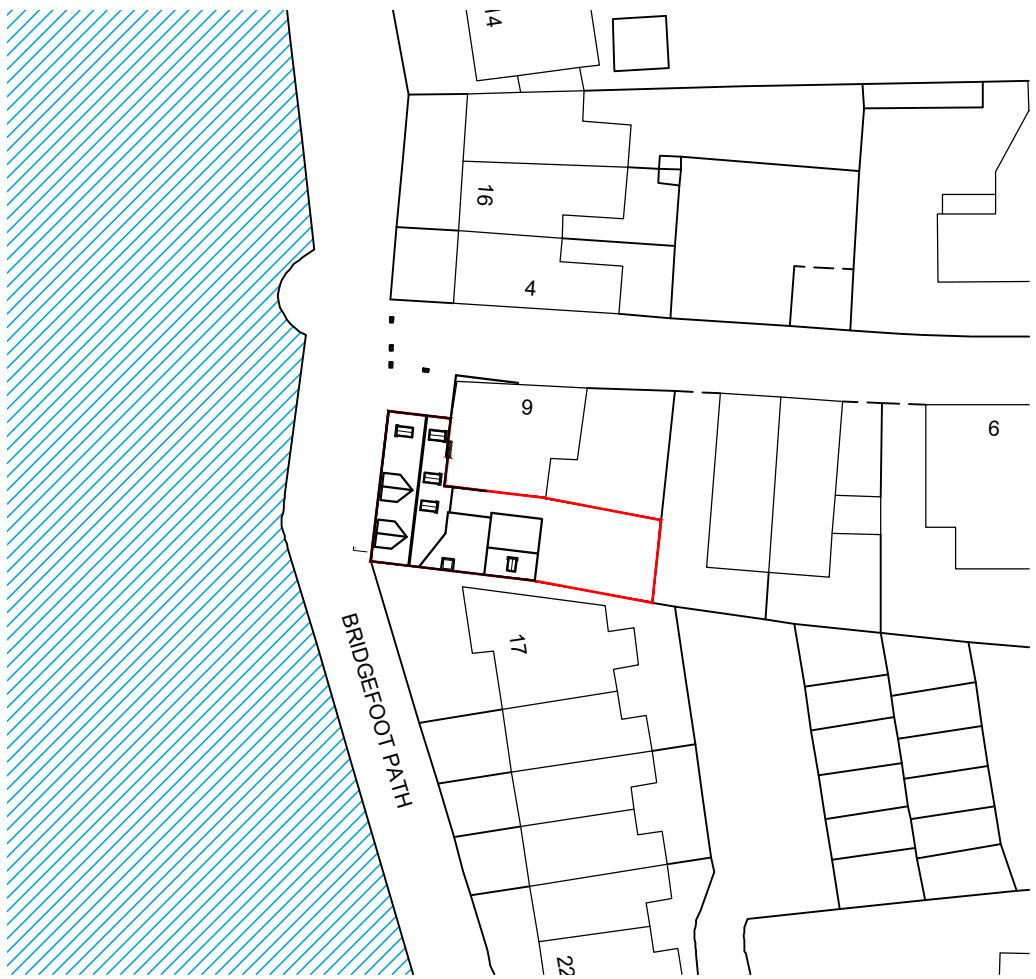

Proposed Block Plan @ 1:500

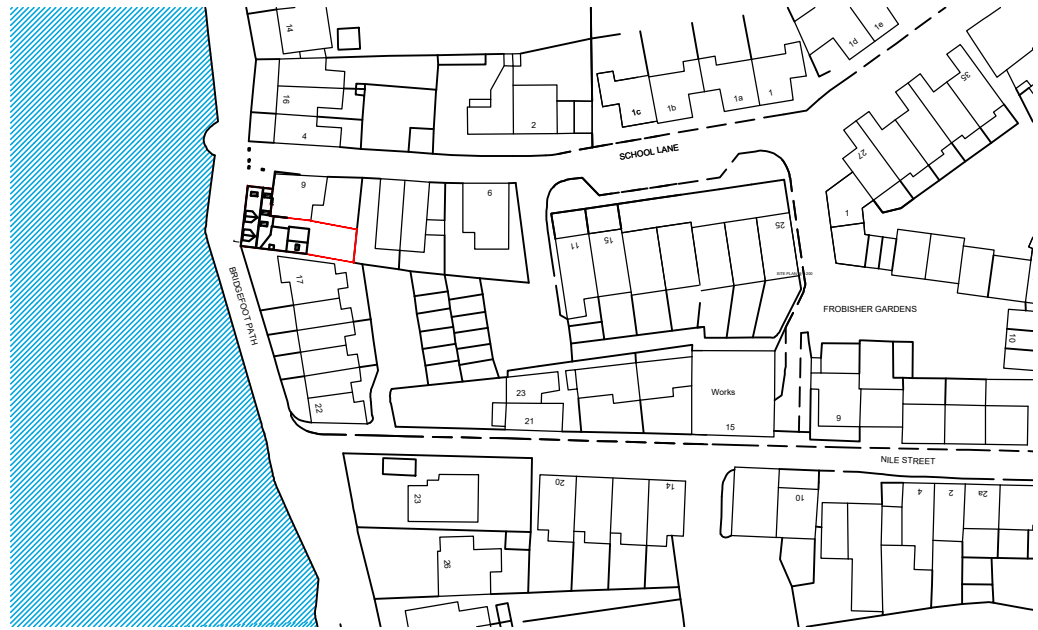

Proposed Location Plan @ 1:1250

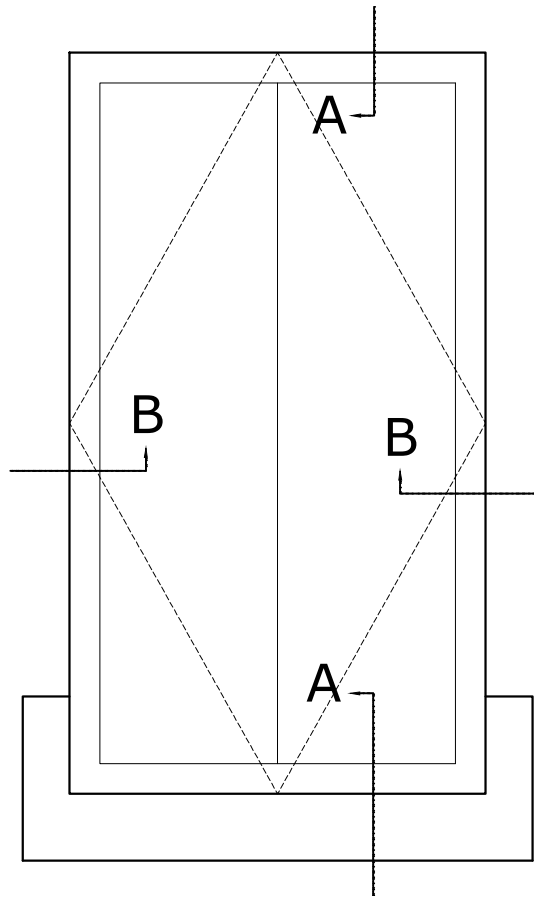


Black external profiles and vertical glazing bar.


Recessed installation

Proposed Conservation Rooflight with glazing bar elevation @ 1:10


Proposed Roof Plan @ 1:100

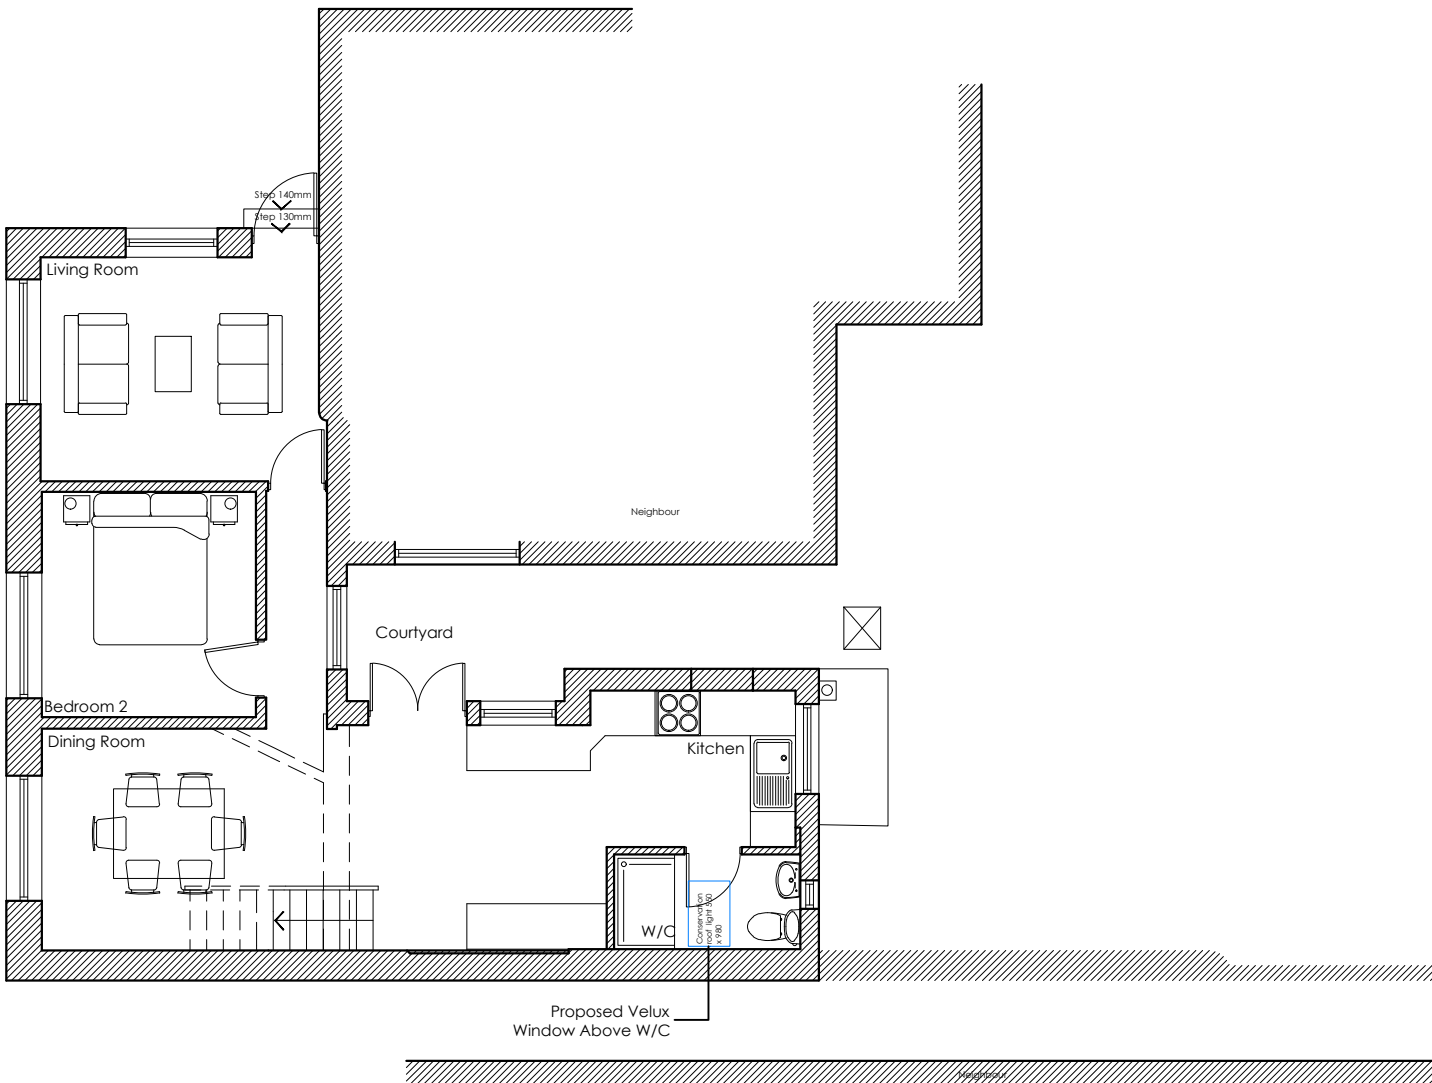

Proposed Ground Floor Plan @ 1:100

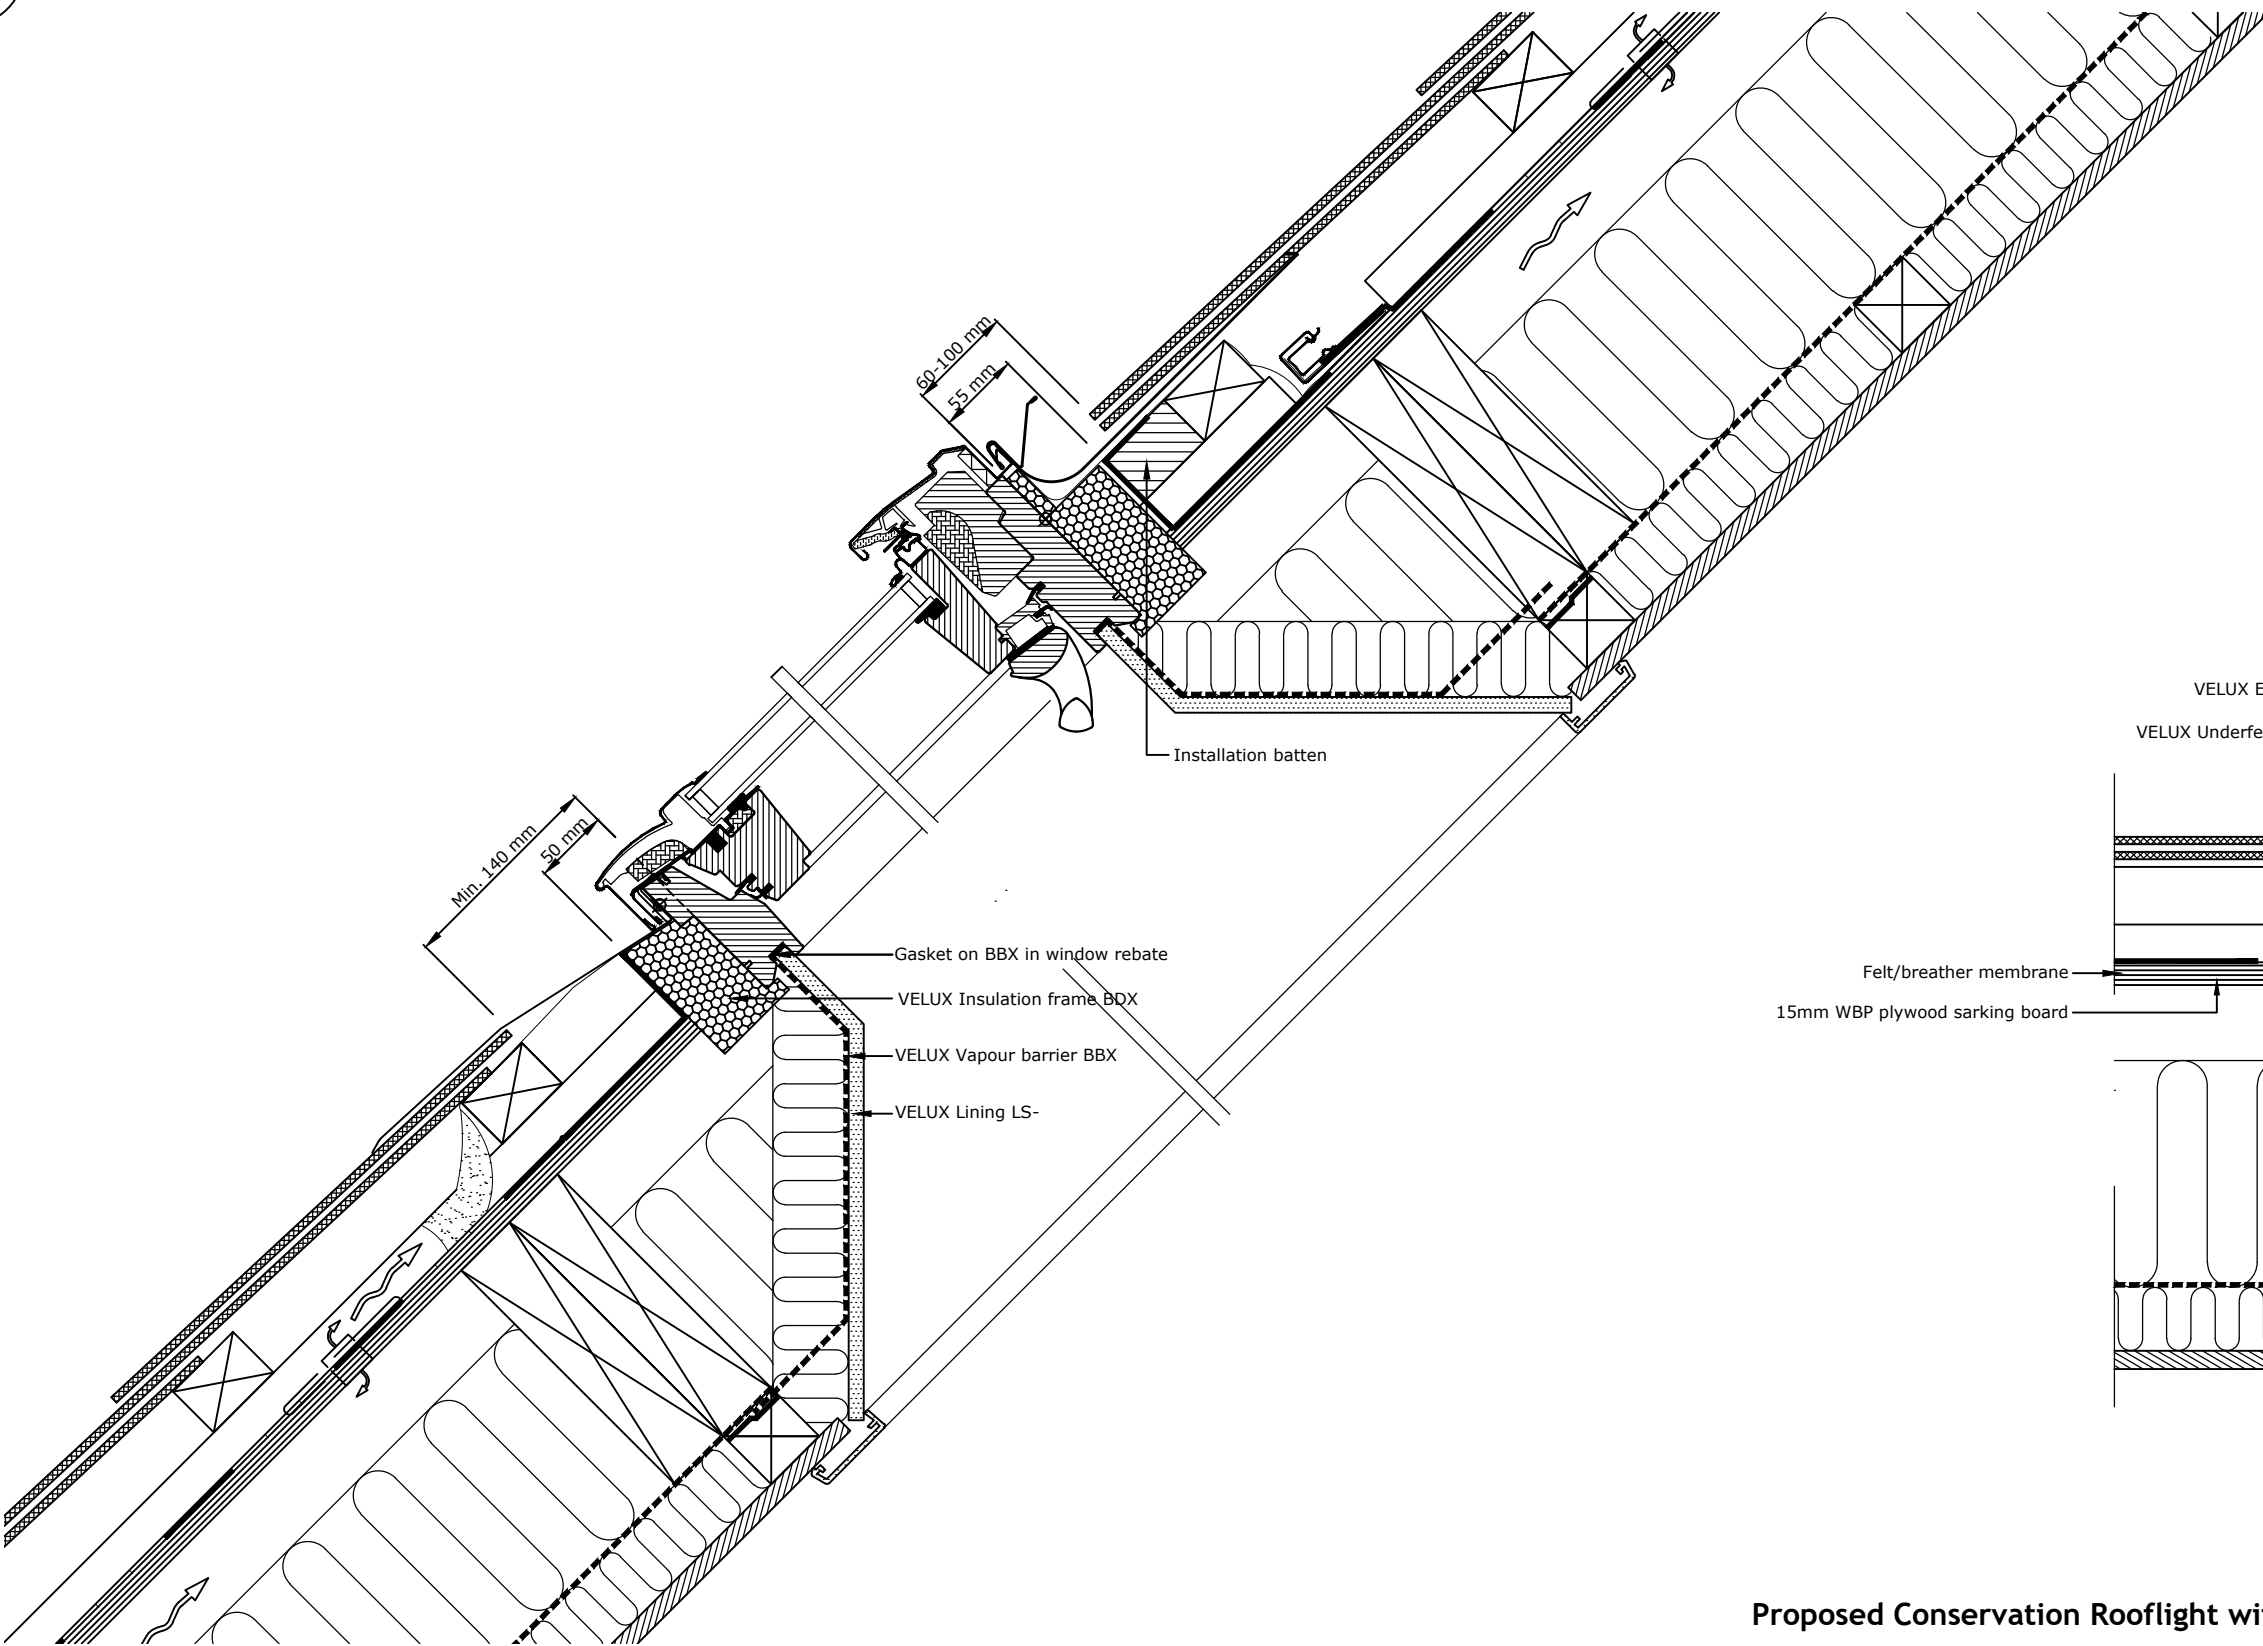


Proposed Conservation Rooflight with glazing bar section A-A @ 1:5

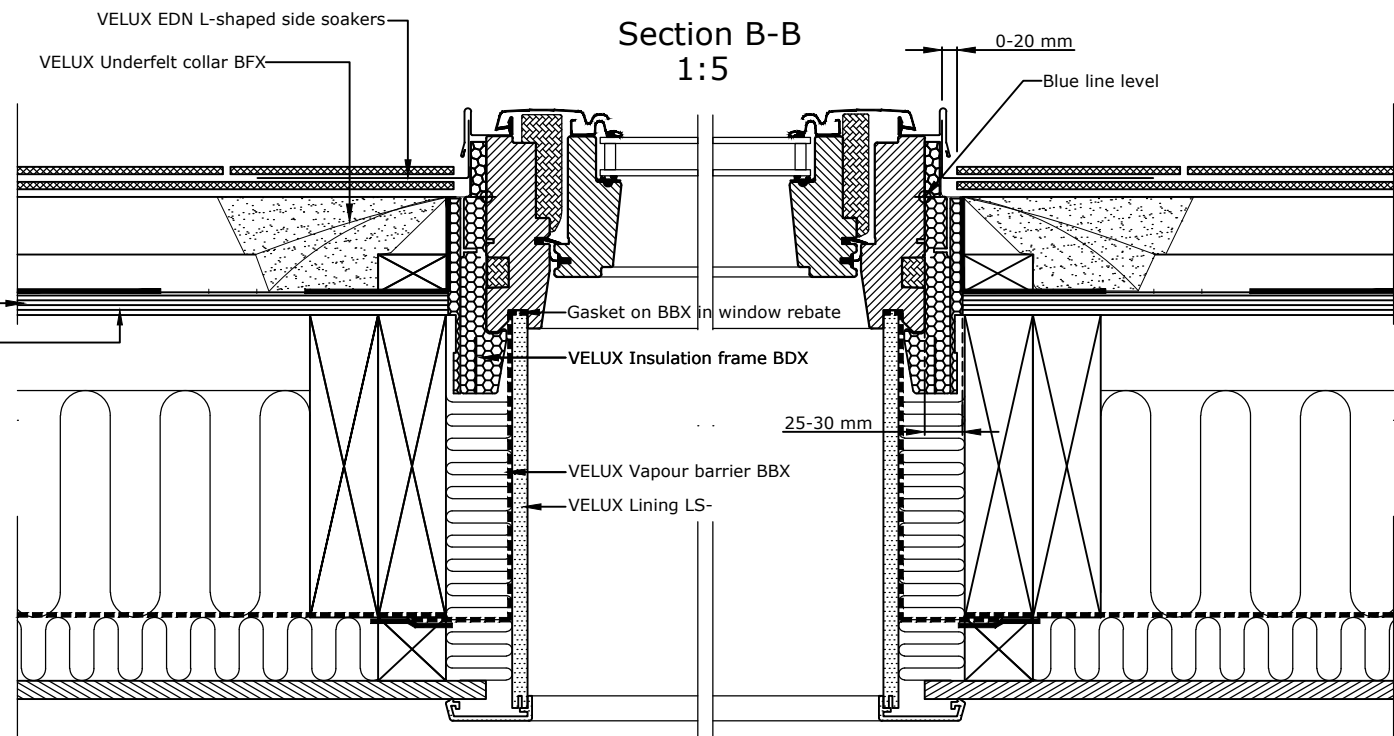

Proposed Conservation Rooflight with glazing bar section B-B @ 1:5




Proposed North Elevation (Within Courtyard) @ 1:100

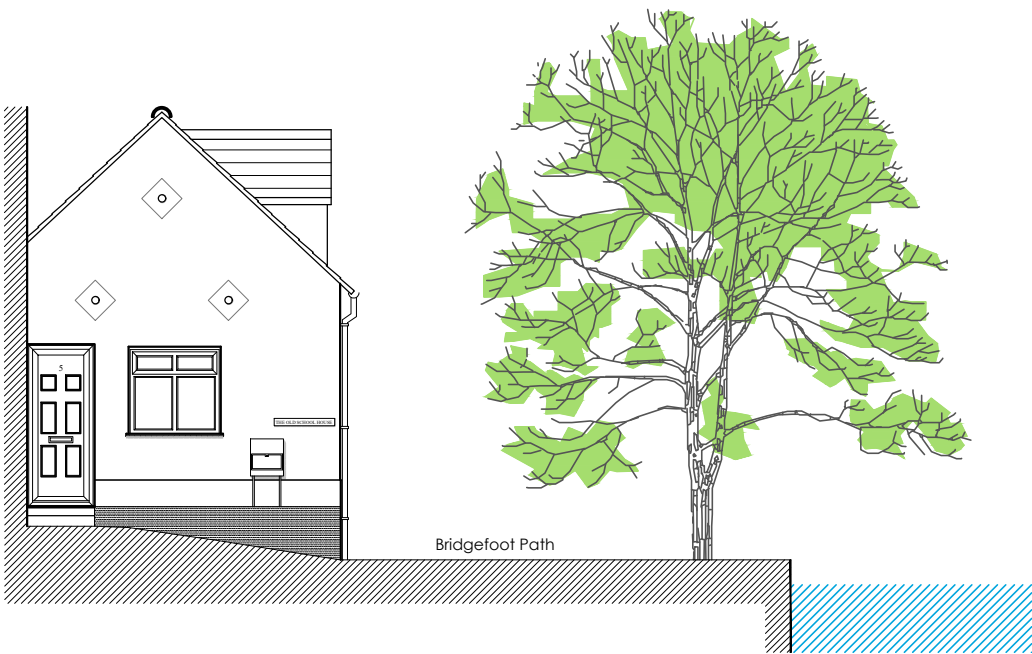


Proposed North Elevation @ 1:100



Proposed West Elevation @ 1:100

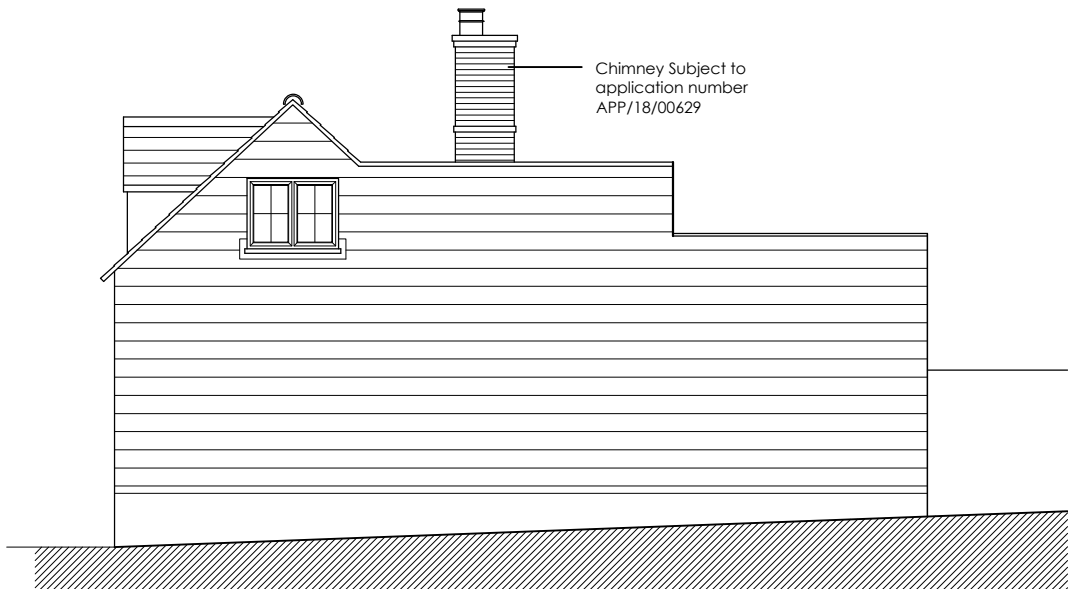

Proposed South Elevation @ 1:100

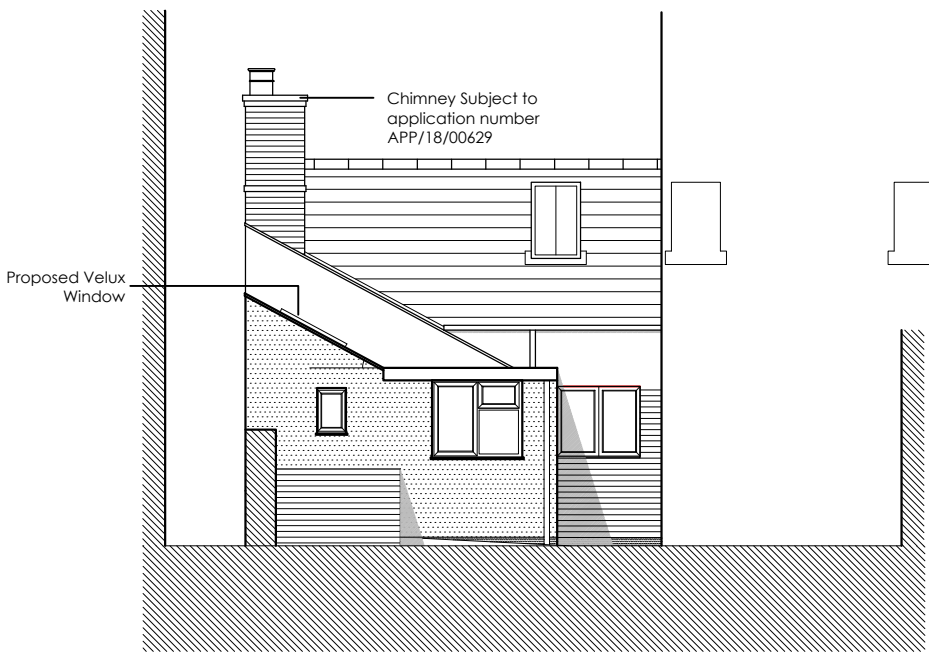

Proposed East Elevation @ 1:100

REV	DATE	AMENDMENT	DRAWN

Helyer Davies Architects Ltd
1 The Old Flour Mill,
Emsworth, PO10 7BT
01243 370 715

www.hdarchitects.co.uk mail@hdarchitects.co.uk

PROJECT
The Old School House
Bridgefoot Path
Emsworth
Hampshire

DRAWING	SCALE
Proposed Plans	1:100 @ A1
Proposed Elevations	1:100 @ A1
Block Plan	1:500 @ A1
Location Plan	1:1250 @ A1
Rooflight details	as shown @ A1

DATE	March 2017	DRAWN	NW
DRAWING NUMBER	17047 - 05	REVISION	C