


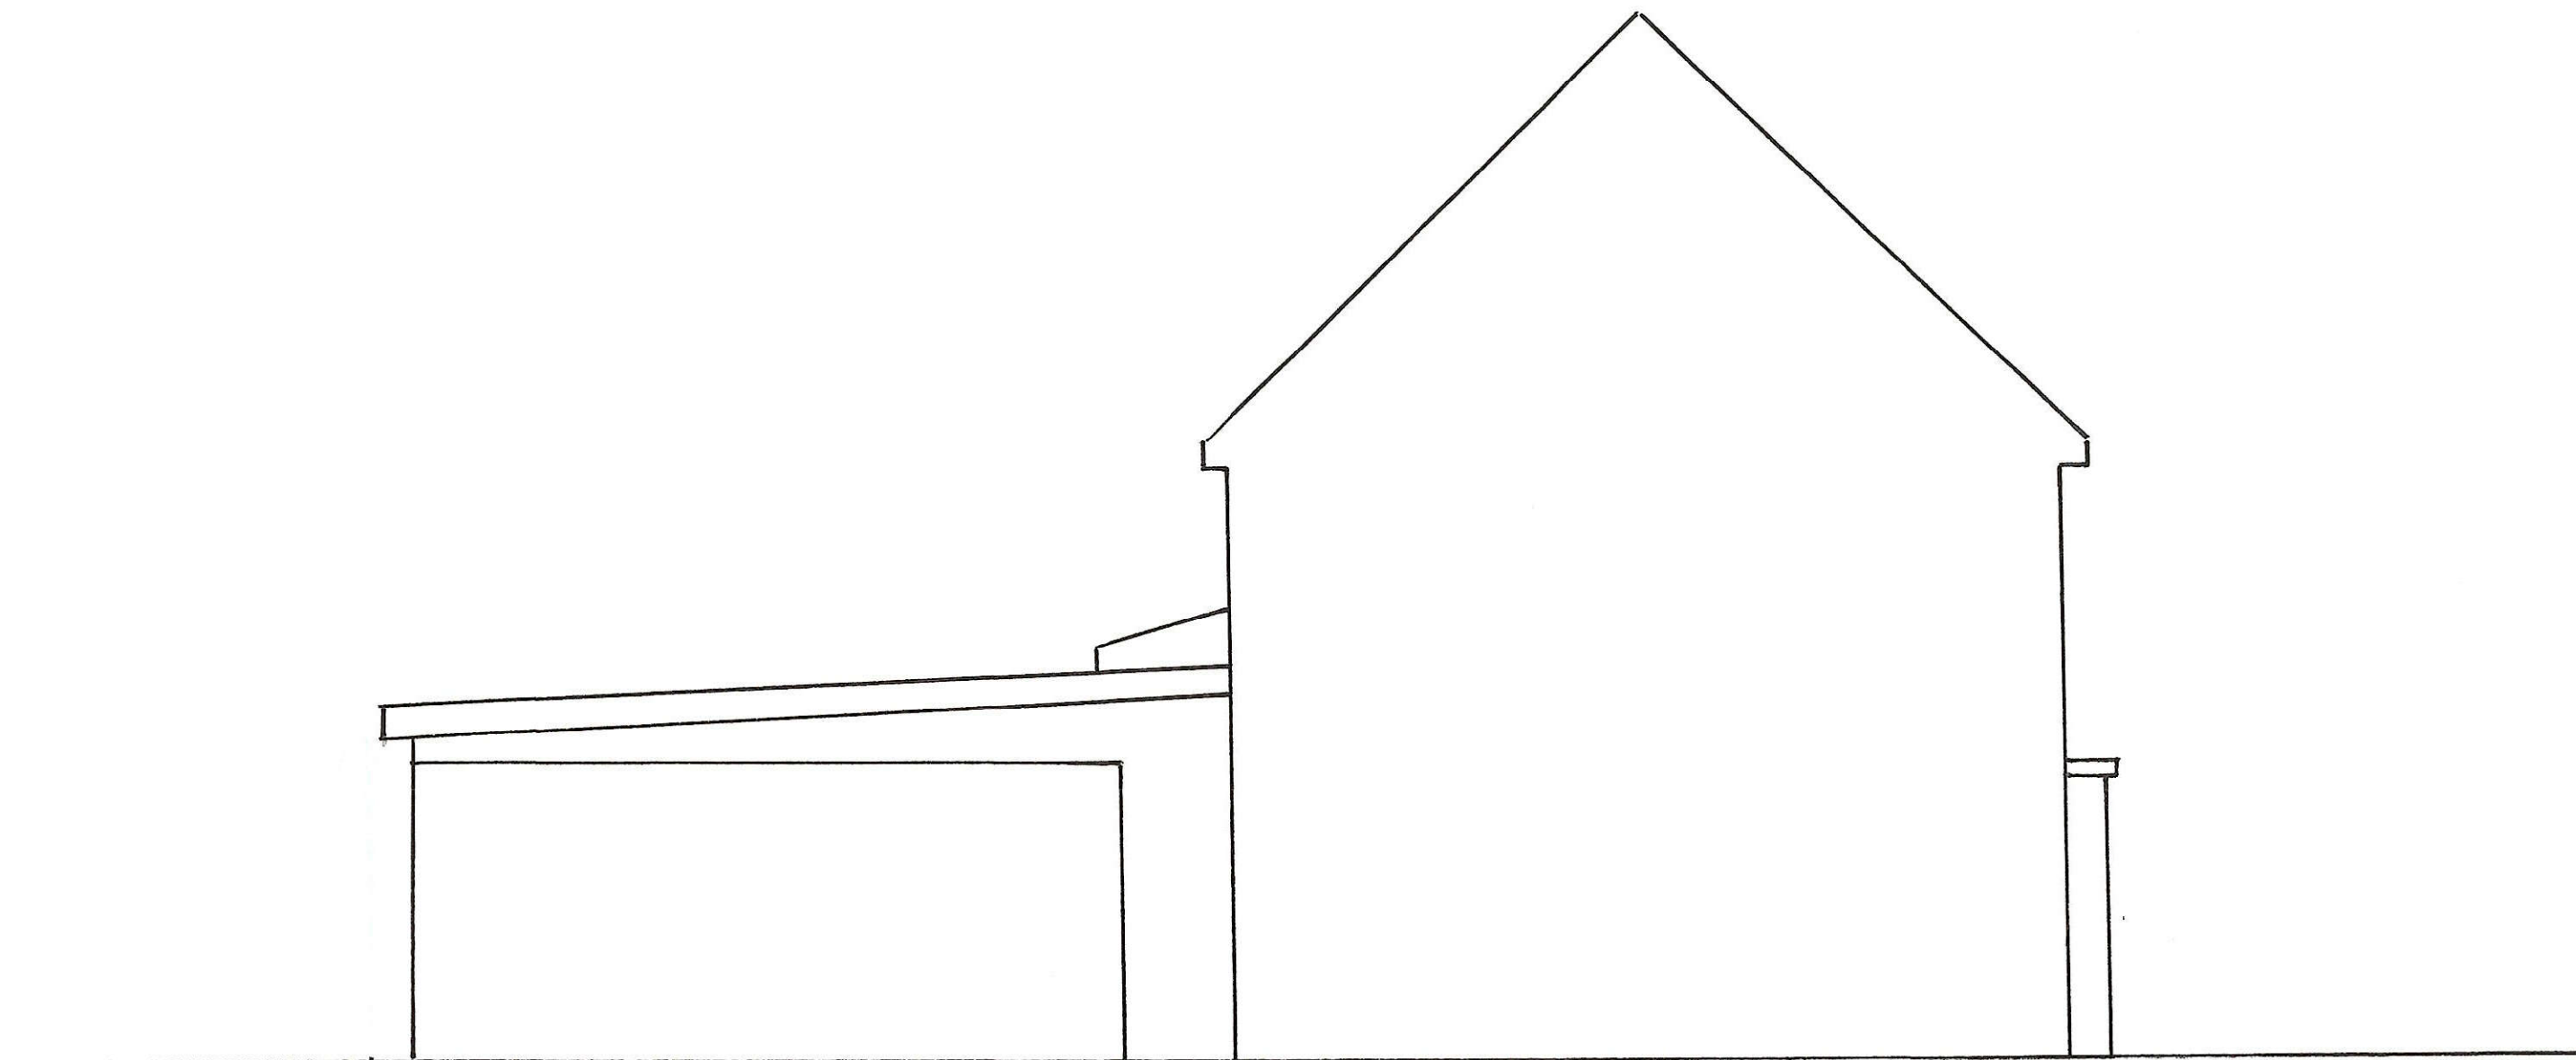

48 WINCHFIELD CRESCENT, BEDHAMPTON
PROPOSED EAST ELEVATION

DRG No P02
REV A
SCALE 1:50