




FRONT ELEVATION
✱ Obscure Glazed Windows

SIDE ELEVATION

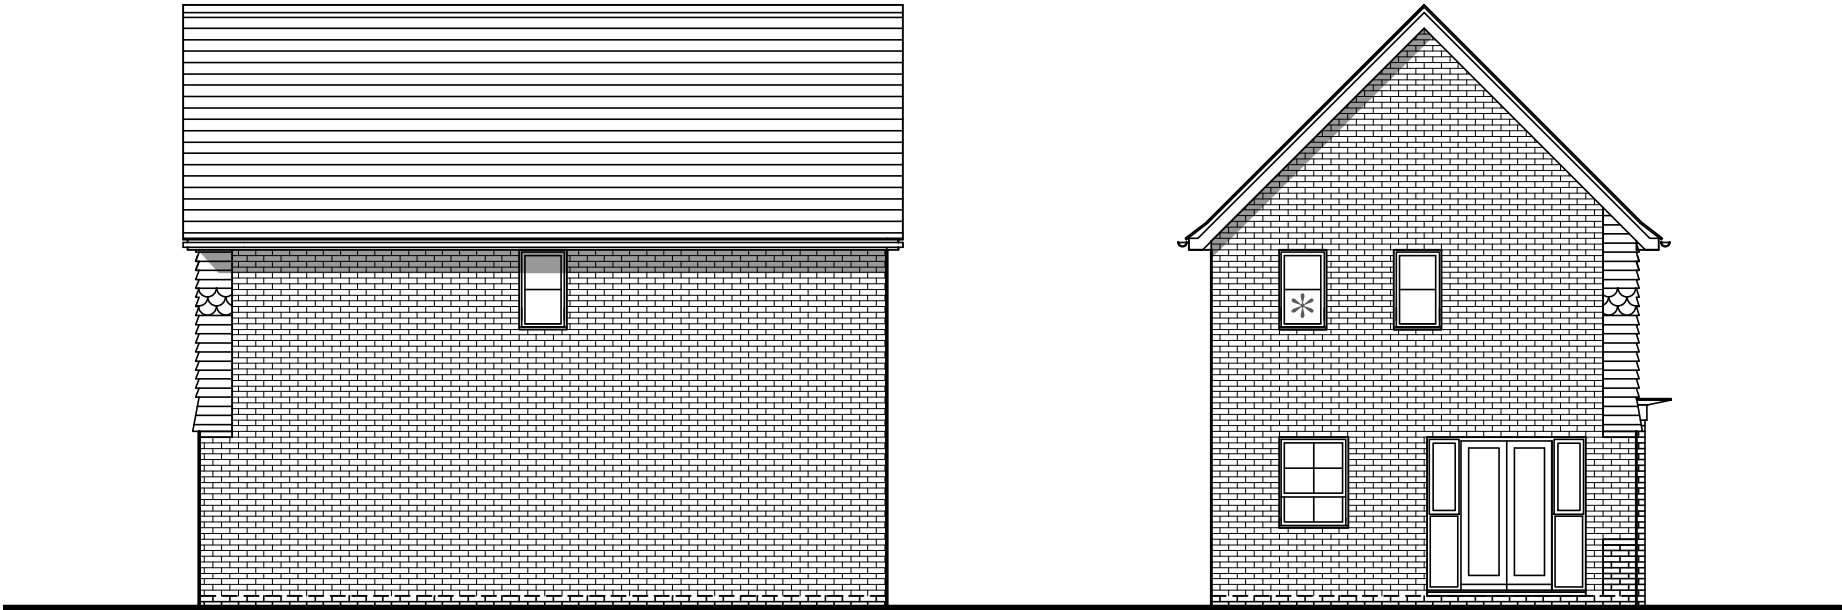

SIDE ELEVATION

REAR ELEVATION

PLOTS 8 (OPP), 16 (AS), 41 (OPP),
45 (AS), 48 (AS), 75 (AS), 78 (OPP),
114 (AS), 138 (OPP) & 146 (AS)

3 BED (5 PERSON)
HOUSE
2.0 STOREY
917 SqFt

Project:
HAVANT ROAD,
EMSWORTH

Title:
ENNERDALE
ELEVATIONS

Drawn by : RKDB Checked by : MAH

Scale @ A3:
0 1 2 3 4 5m
Scale 1:100

Date: OCTOBER 2017

Rev	Date	Drawn	Checked
D	29.03.19	RKDB	MAH

PLOT NUMBERS UPDATED

Drg No: CB_I5_I05_EN_E02 Rev: D

Client:

