





0m 1m 2m 3m 4m 5m

VISUAL SCALE 1:100 @ A3

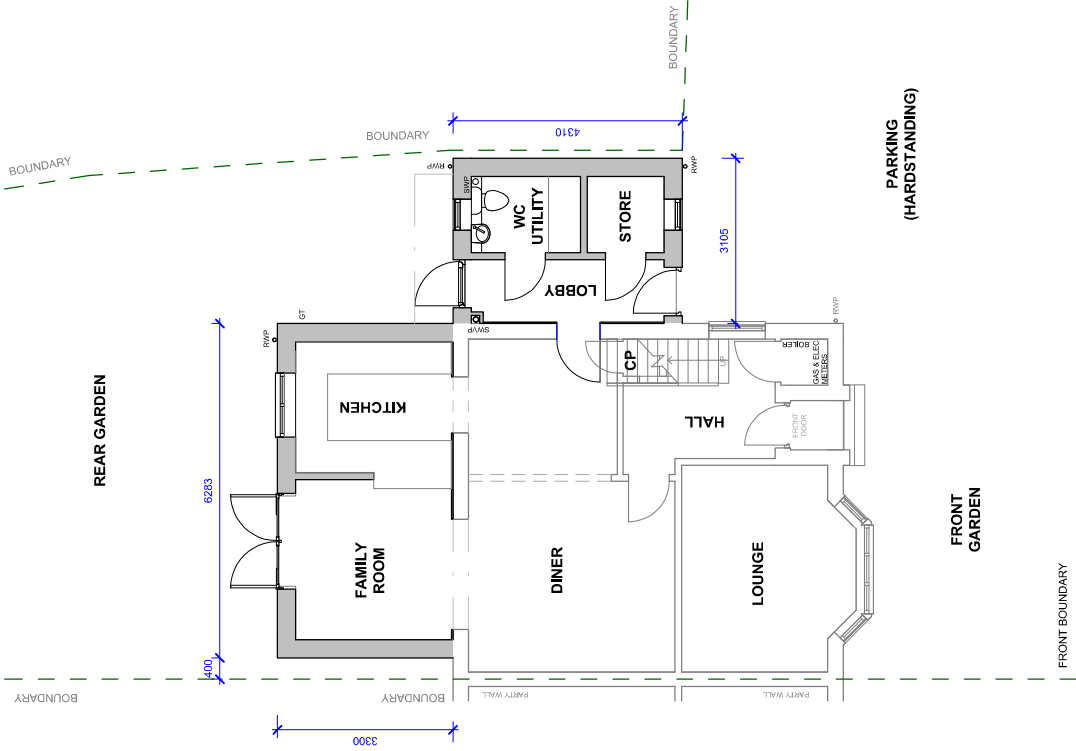


GROUND FLOOR

1 : 100

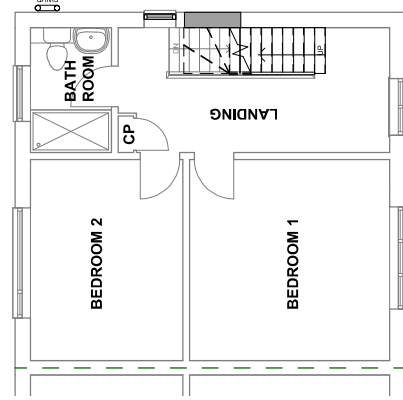

FIRST FLOOR

1 : 100

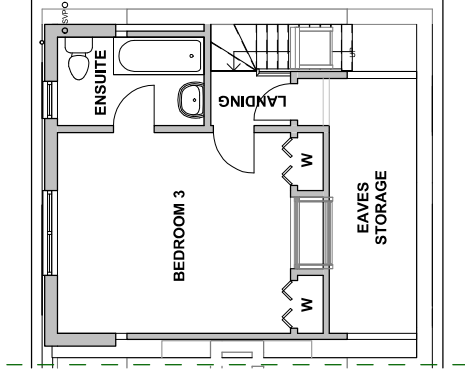

SECOND FLOOR

1 : 100

Scale is correct when printed to the stated ISO size. Figured dimensions are to be used in preference to scaled sizes and all dimensions must be checked on site by the contractor before ordering materials and/or commencing work. All dimensions in mm (millimetres) unless otherwise stated. The contractor is to ensure the works are carried out in accordance with the local authority. Compliance with building regulations or a party will award / agreement is not to be assumed.

No deviation from this drawing will be permitted without the prior written consent of the designer. Under the provisions of the copyright act 1988, the copyright of this drawing and the work contained therein remains the property of the designer (the planning service), and may not be reproduced in any form whatsoever without prior written consent.

Under the construction (design and management) regulations 2015 (CDM2015) all design work for both domestic and commercial developments is to conform to those regulations. E&EO.

The Planning Service
Office, 135 North Lane
Clanfield, Waterlooville
Hampshire PO8 0RL
T: 023 92 597364
F: 0845 519 1103
E: info@theplanningservice.co.uk



PROPOSED FLOOR PLANS				
Project number	222.1 [V2.1]			
Date	07/01/2019			
Drawn by	JJ			
Status	Planning			

Mr & Mrs J Murch
30 Forest End Waterlooville
Hampshire PO7 7AD

P008

Scale 100% @ A3 size A3

1 : 100