



The Planning Service
Studio, Old Flints 134 North Lane
Clenfield, Waterlooville
Hampshire PO8 0RL
T: 023 92 597364
F: 0845 519 1103
E: info@theplanningservice.co.uk



Scale is correct when printed to the stated ISO size. Flared dimensions to be used in preference to scaled sizes and all dimensions must be checked on site by the contractor before ordering materials and or commencing work. All dimensions are in millimetres unless otherwise stated. The contractor is to ensure the works are inspected and completed to the satisfaction of the local authority. Compliance with building regulations or a party wall award / agreement is not to be assumed. No deviation from this drawing will be permitted without the prior written consent of the designer. Under the provisions of the Building Act 1984, the design and construction of this drawing and the work contained therein remains the property of the designer (the planning service), and may not be reproduced in any form whatsoever without prior written consent. Under the construction (design and management) regulations 2015 CD(M)2015) all design work for both domestic and commercial developments is to conform to those regulations. E&EO.

David Mellish
56 Lone Valley
Waterlooville
Hampshire PO7
5EB


PROPOSED FLOOR PLAN

Project number	0224
Date	20/03/2019
Drawn by	JJ
Project Status	Stage 1

P007	
Scale	1 : 50

 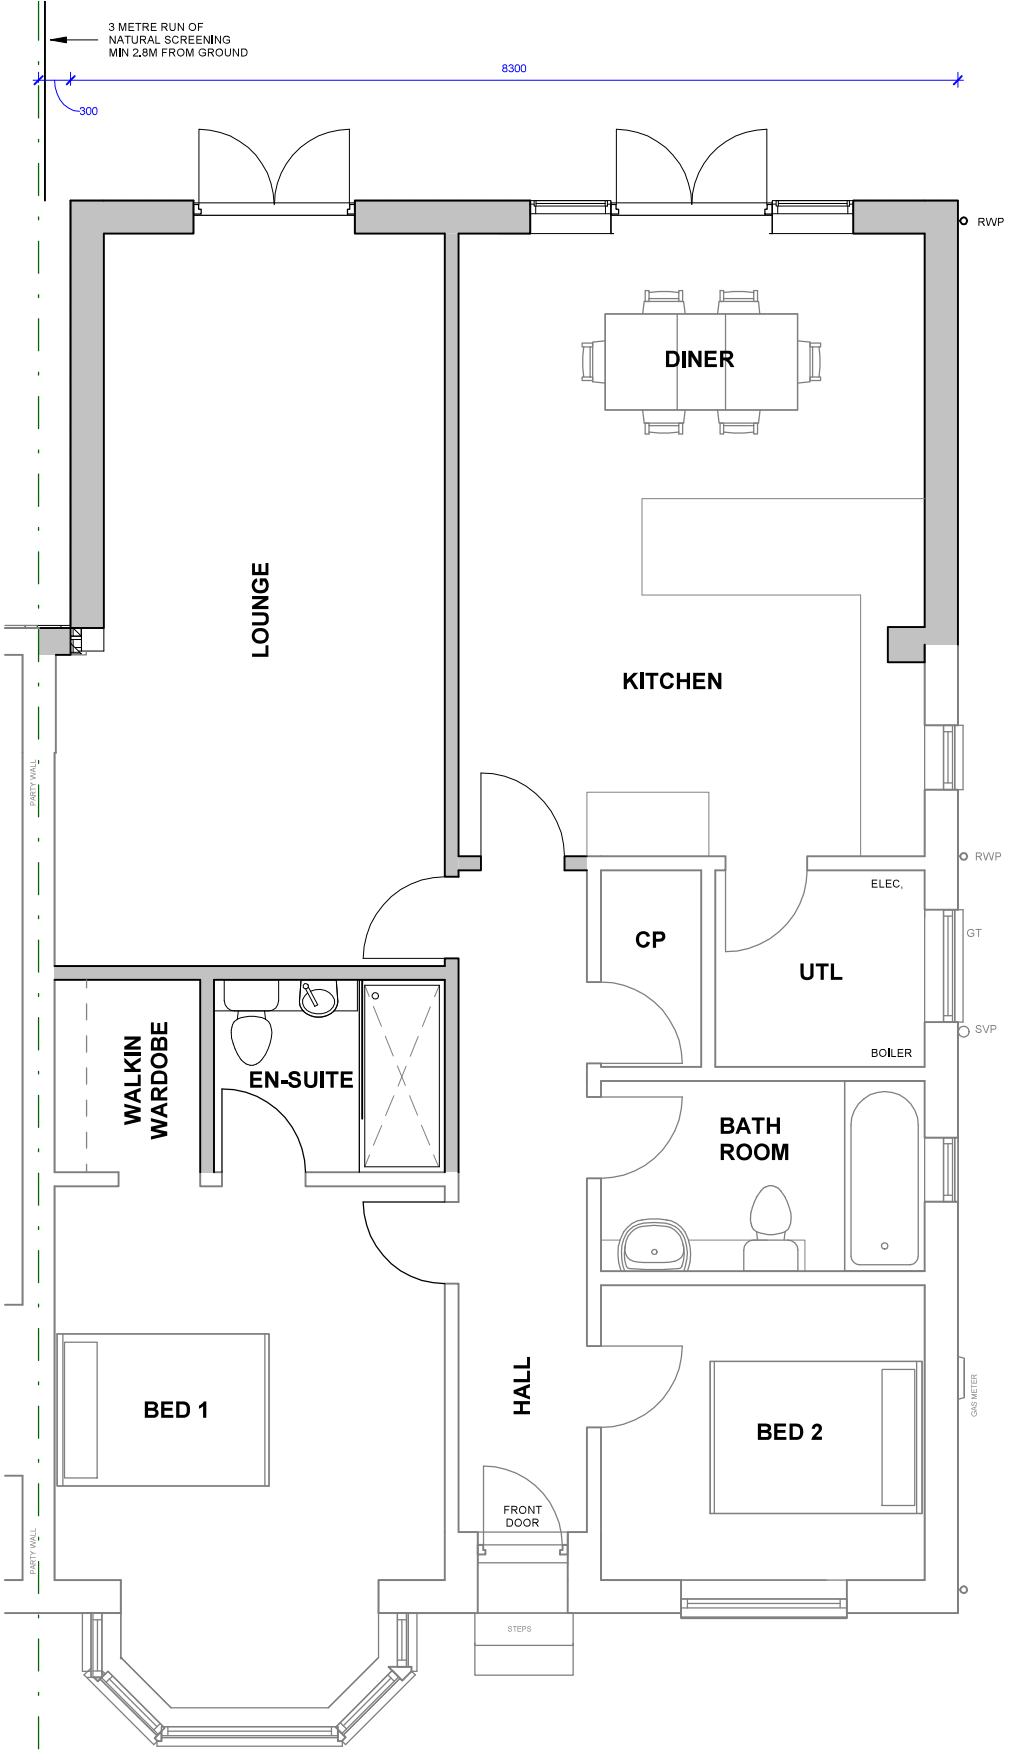

DRIVE / HARDSTANDING

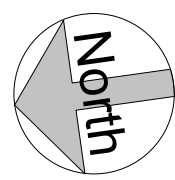

GROUND FLOOR
1 : 50