



Ground Floor Plan 1:100

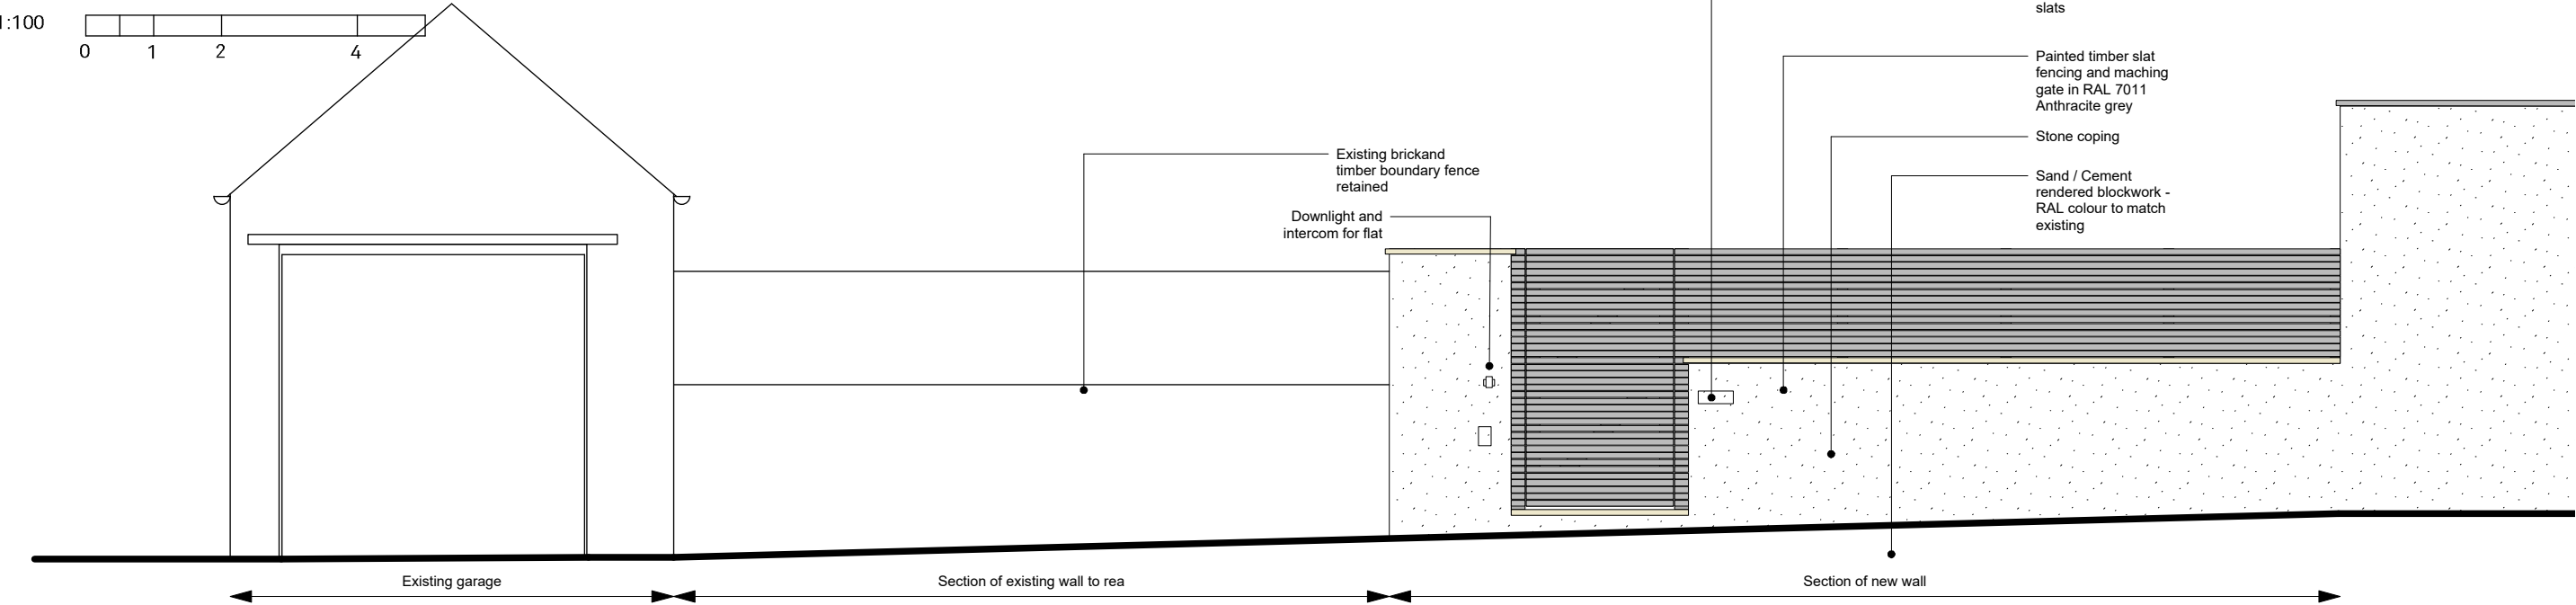


South Elevation 1:50

 


As completed rear and front wall photographs

South Elevation 1:50

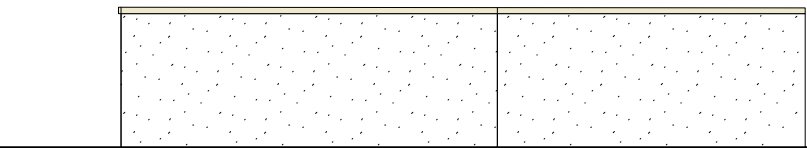

East Elevation 1:50

East Elevation 1:50

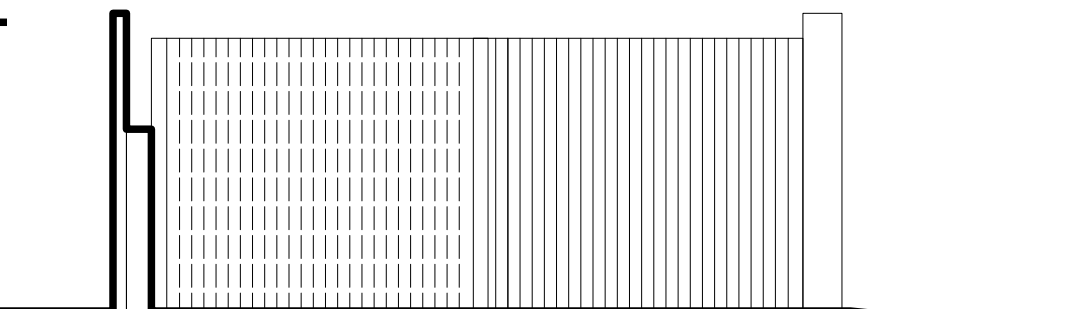

rev.	date	changes description	status	issued by
P01	14.01.19		S2	MS

RE-FORMAT

this drawing is the copyright of Re-Format LLP and may not be copied, altered or reproduced in any way or passed to a third party without written authority. All dimensions subject to site survey and site verification. Do not scale for construction @

www.re-format.co.uk
mail@re-format.co.uk
+44 (0)1730 778778

drawn by
MS
checked by
MS

Date
Jan 2019
Scale at A3
1:100 / 50

project title
Victoria Rd, Emsworth
document title
Boundary Wall Drawings

project	originator	volume	level	type	role	number
P17082 - RFT - 00 - ZZ - DR - A - 1000						
status	suitability description					revision
S2	Planning					P01