


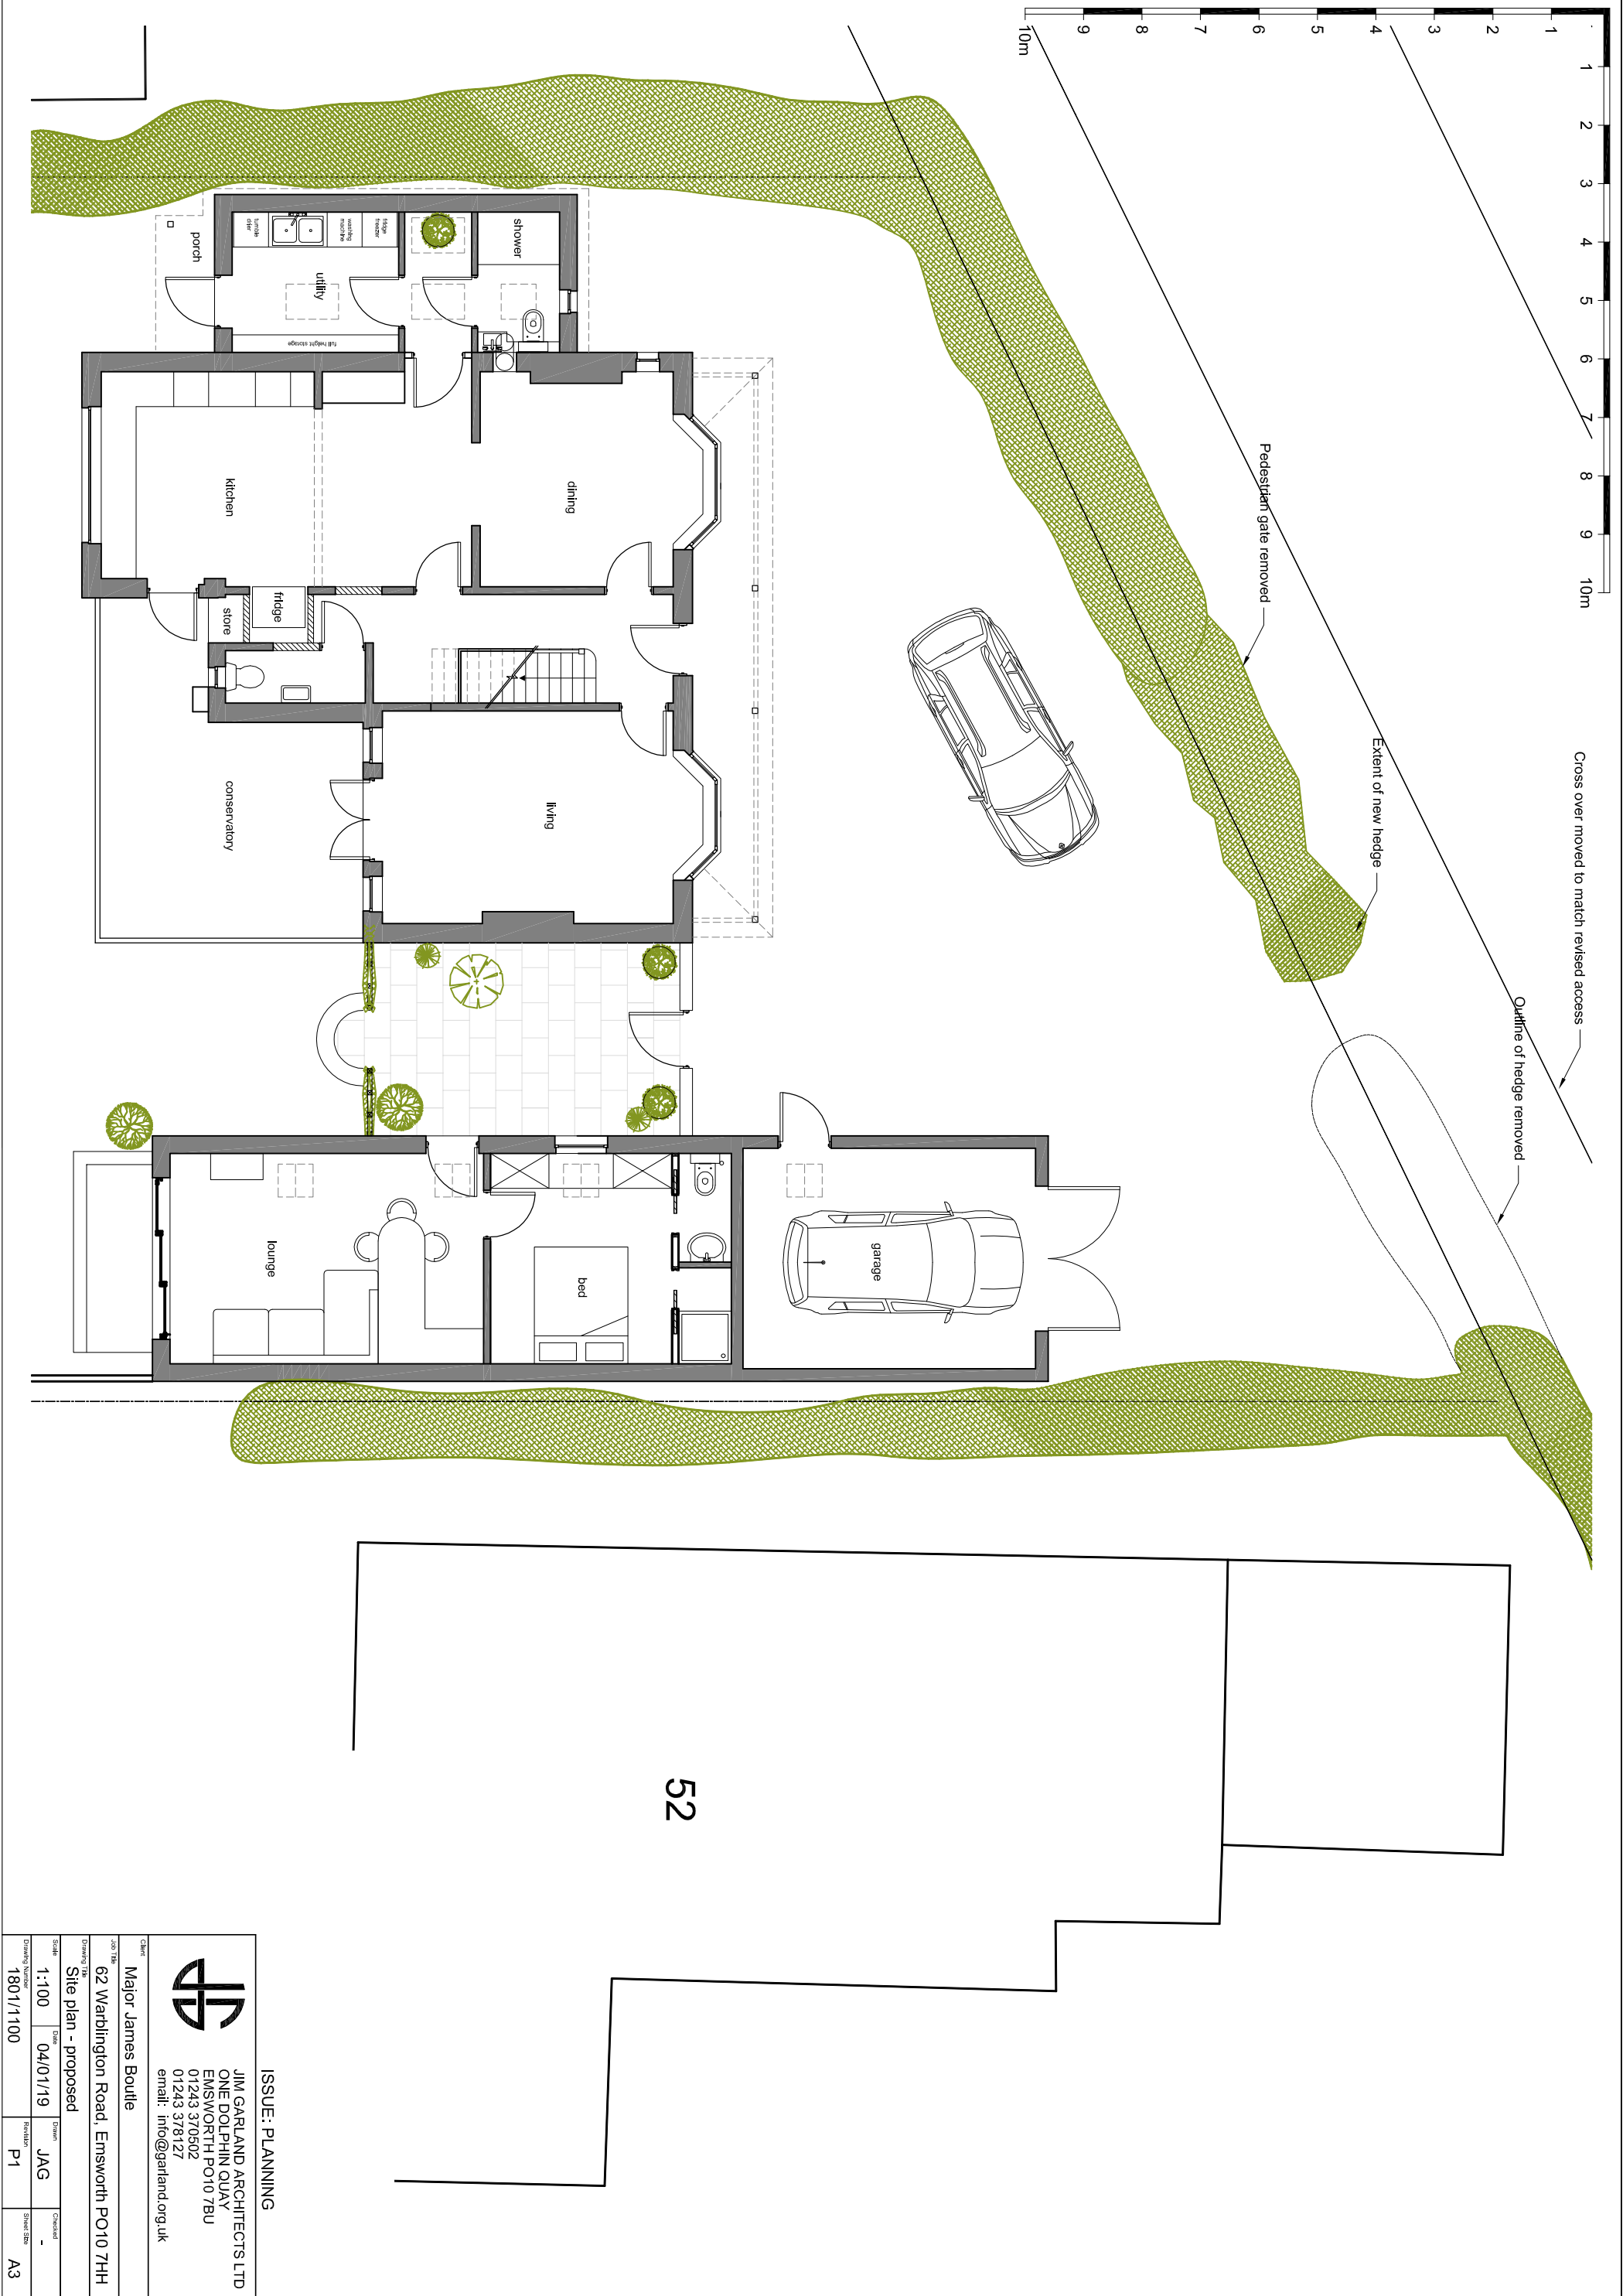

52

ISSUE: PLANNING

JIM GARLAND ARCHITECTS LTD
ONE DOLPHIN QUAY
EMSWORTH PO10 7BU
01243 370502
01243 378127
email: info@garland.org.uk

Client: Major James Boule

200 TBE 62 Warblington Road, Emsworth PO10 7HH

Drawing Title: Site plan - proposed

Scale	Date	Drawn	Checked
1:100	04/01/19	JAG	-

Drawing Number	Revision	Scale
1801/1100	P1	A3