


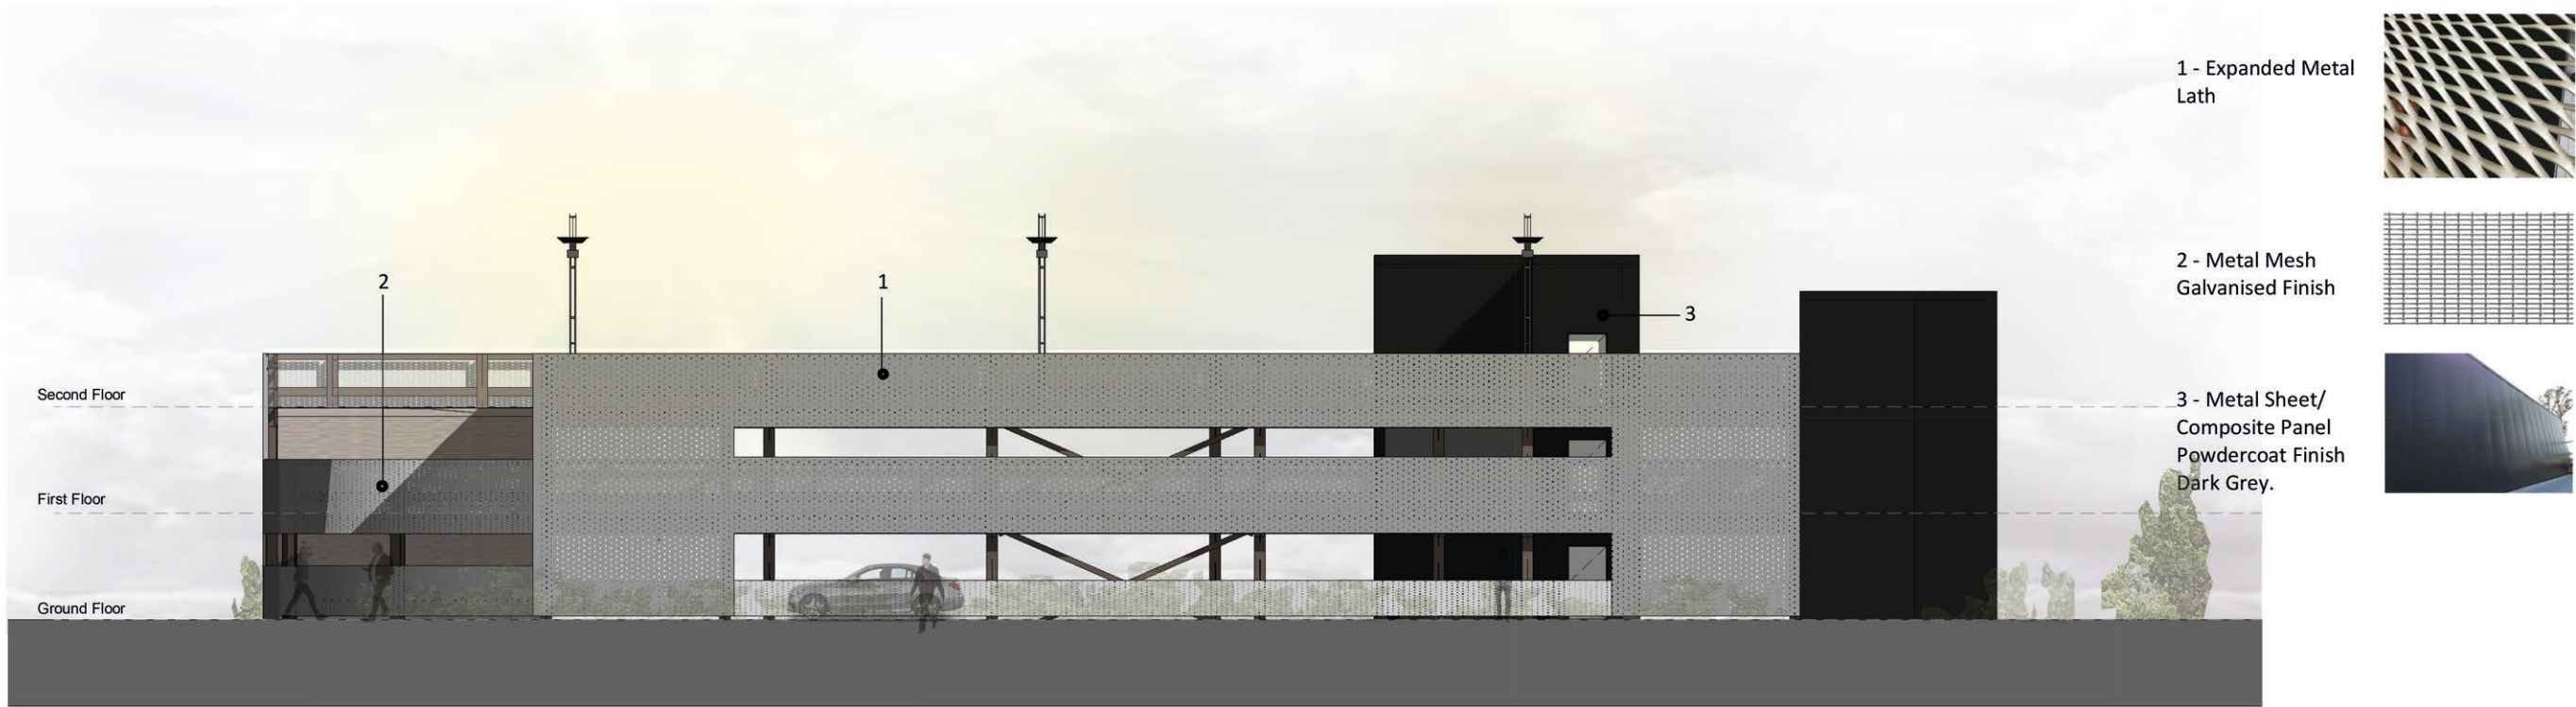

1 North Elevation
201 Scale - 1 : 200



2 South Elevation
201 Scale - 1 : 200

0 2 4 6 8 10m
Scale 1 : 200

Notes:

- All drawings are subject to Planning and Building Control consent.
- The details shown are for design intent purposes only and are subject to further design development with suppliers and sub-contractors
- Proposals subject to consultation and approval from Local Authority Building Control or an Approved Inspector
- All setting out dimensions should be checked on-site prior to construction and any discrepancies and/or omissions should be reported to the Architect immediately

Rev.			Date	Details	Drawn	Chkd
B			02.05.19	Cladding amended	LM	ES
A			01.05.19	Fire stair added	LM	ES
Rev.			Date	Details	Drawn	Chkd
B			02/24/19			

Project No:	Dwg No:
17057	201
Scale:	Rev:
1 : 200@A3	B
Drawn By:	Checked By:
Author	Approver
Date:	Date:
04/24/19	04/24/19

Issued for:

Project/Client: Proposed Decked Car Park
Wellington Way,
Waterlooville

Drawing: South & North Elevation

BrightSPACE
architects

27 Glasshouse Studios, Fryem Court Road, Fordingbridge, Hampshire, SP6 1QX
T: (01425) 655806/653639
www.brightspacearchitects.com

© BrightSpace Architects Ltd. Contractors must seek only to figure dimensions which are to be checked on site. Registered Office: 17 Hawthorn Rd, Fordingbridge, Hampshire, SP6 1QX. Registered Number: 12786038