




Front Elevation - Design Option A

Plot Numbers
Plot 1 (Handed)
Plot 2
Plot 13 (Handed & Hipped Roof)




Front Elevation - Design Option B

Plot Numbers
Plot 9 (Handed)
Plot 10
Plot 16 (Handed)
Plot 17

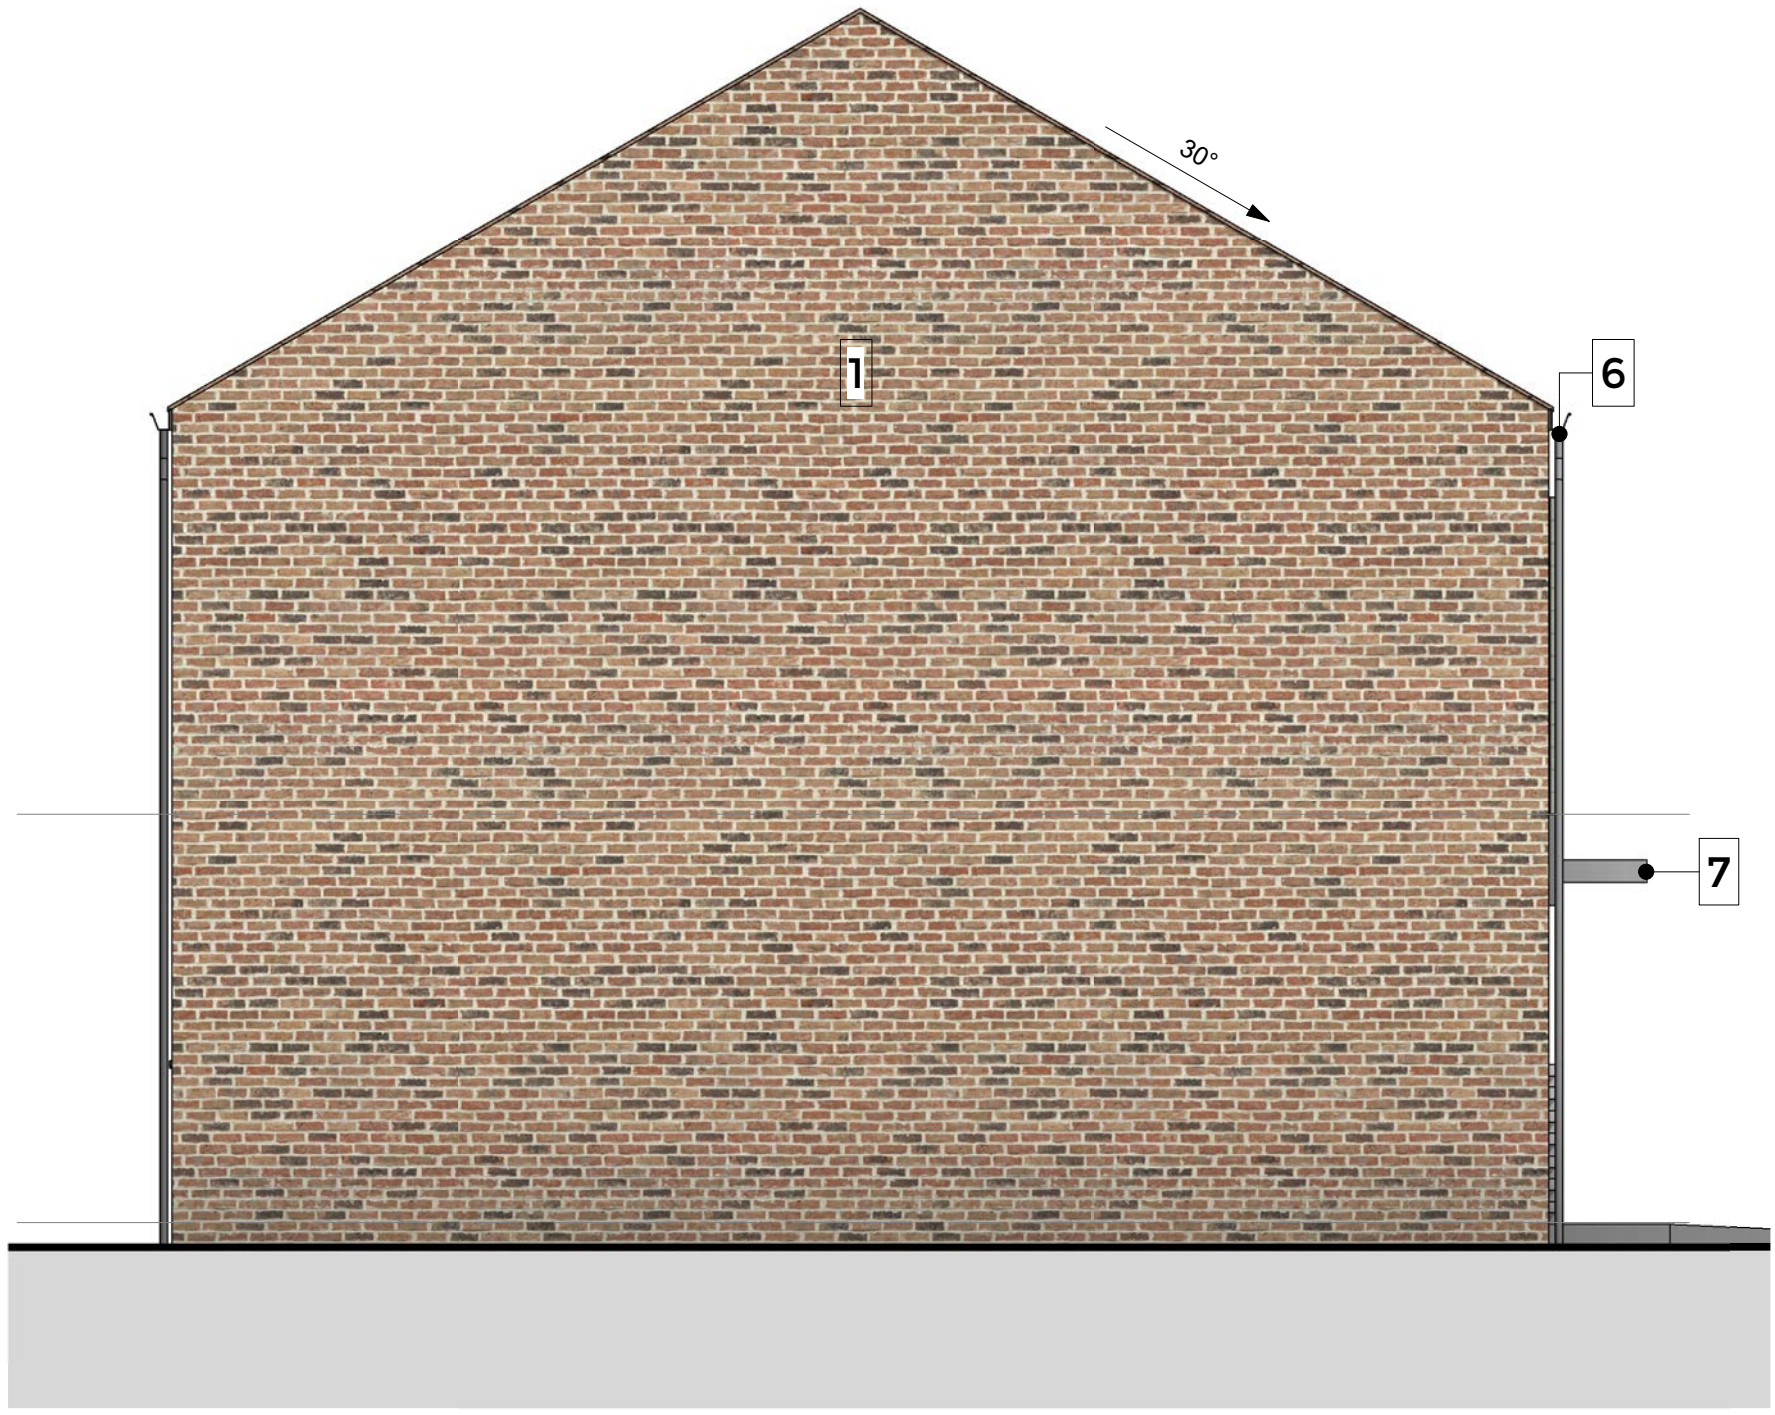


Left Elevation

Plot Numbers
Plot 1 (Handed)
Plot 2
Plot 9 (Handed)
Plot 10
Plot 13 (Handed)
Plot 16 (Handed)
Plot 17

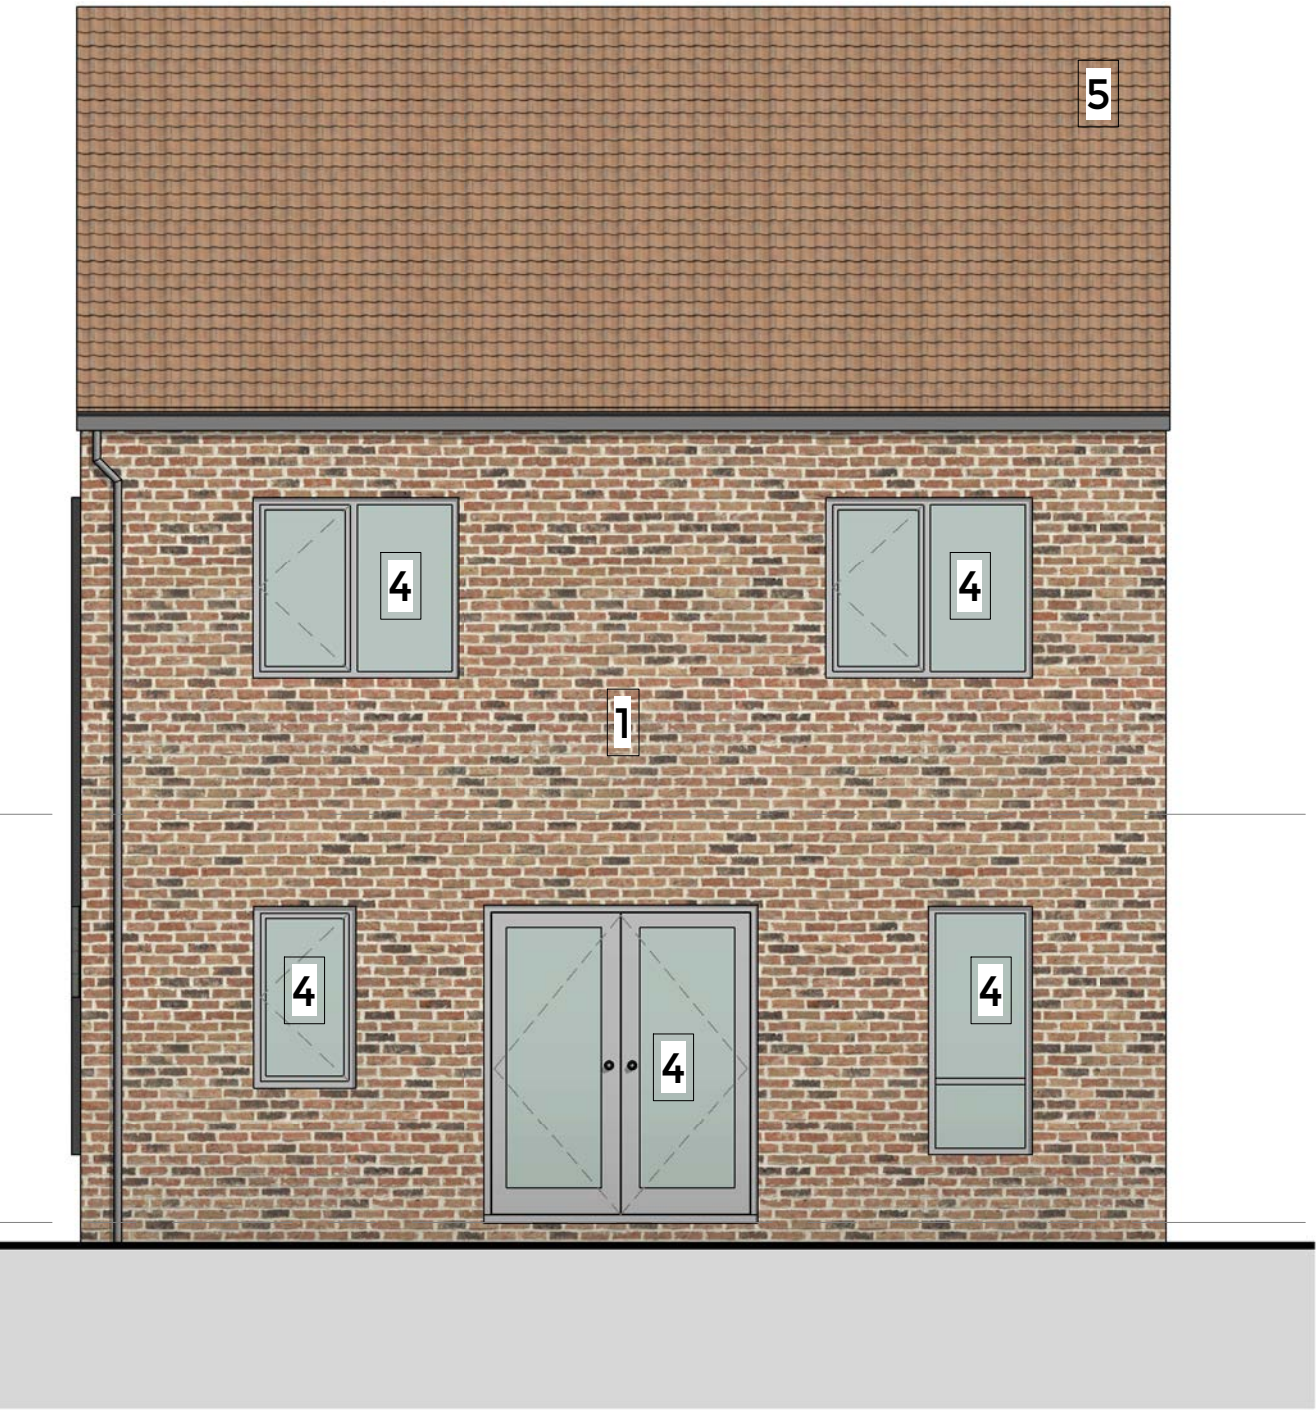


Rear Elevation

Plot Numbers
Plot 1 (Handed)
Plot 2
Plot 9 (Handed & Roof Design Option B)
Plot 10 (Roof Design Option B)
Plot 13 (Handed & Hipped Roof)
Plot 16 (Handed & Roof Design Option B)
Plot 17 (Roof Design Option B)

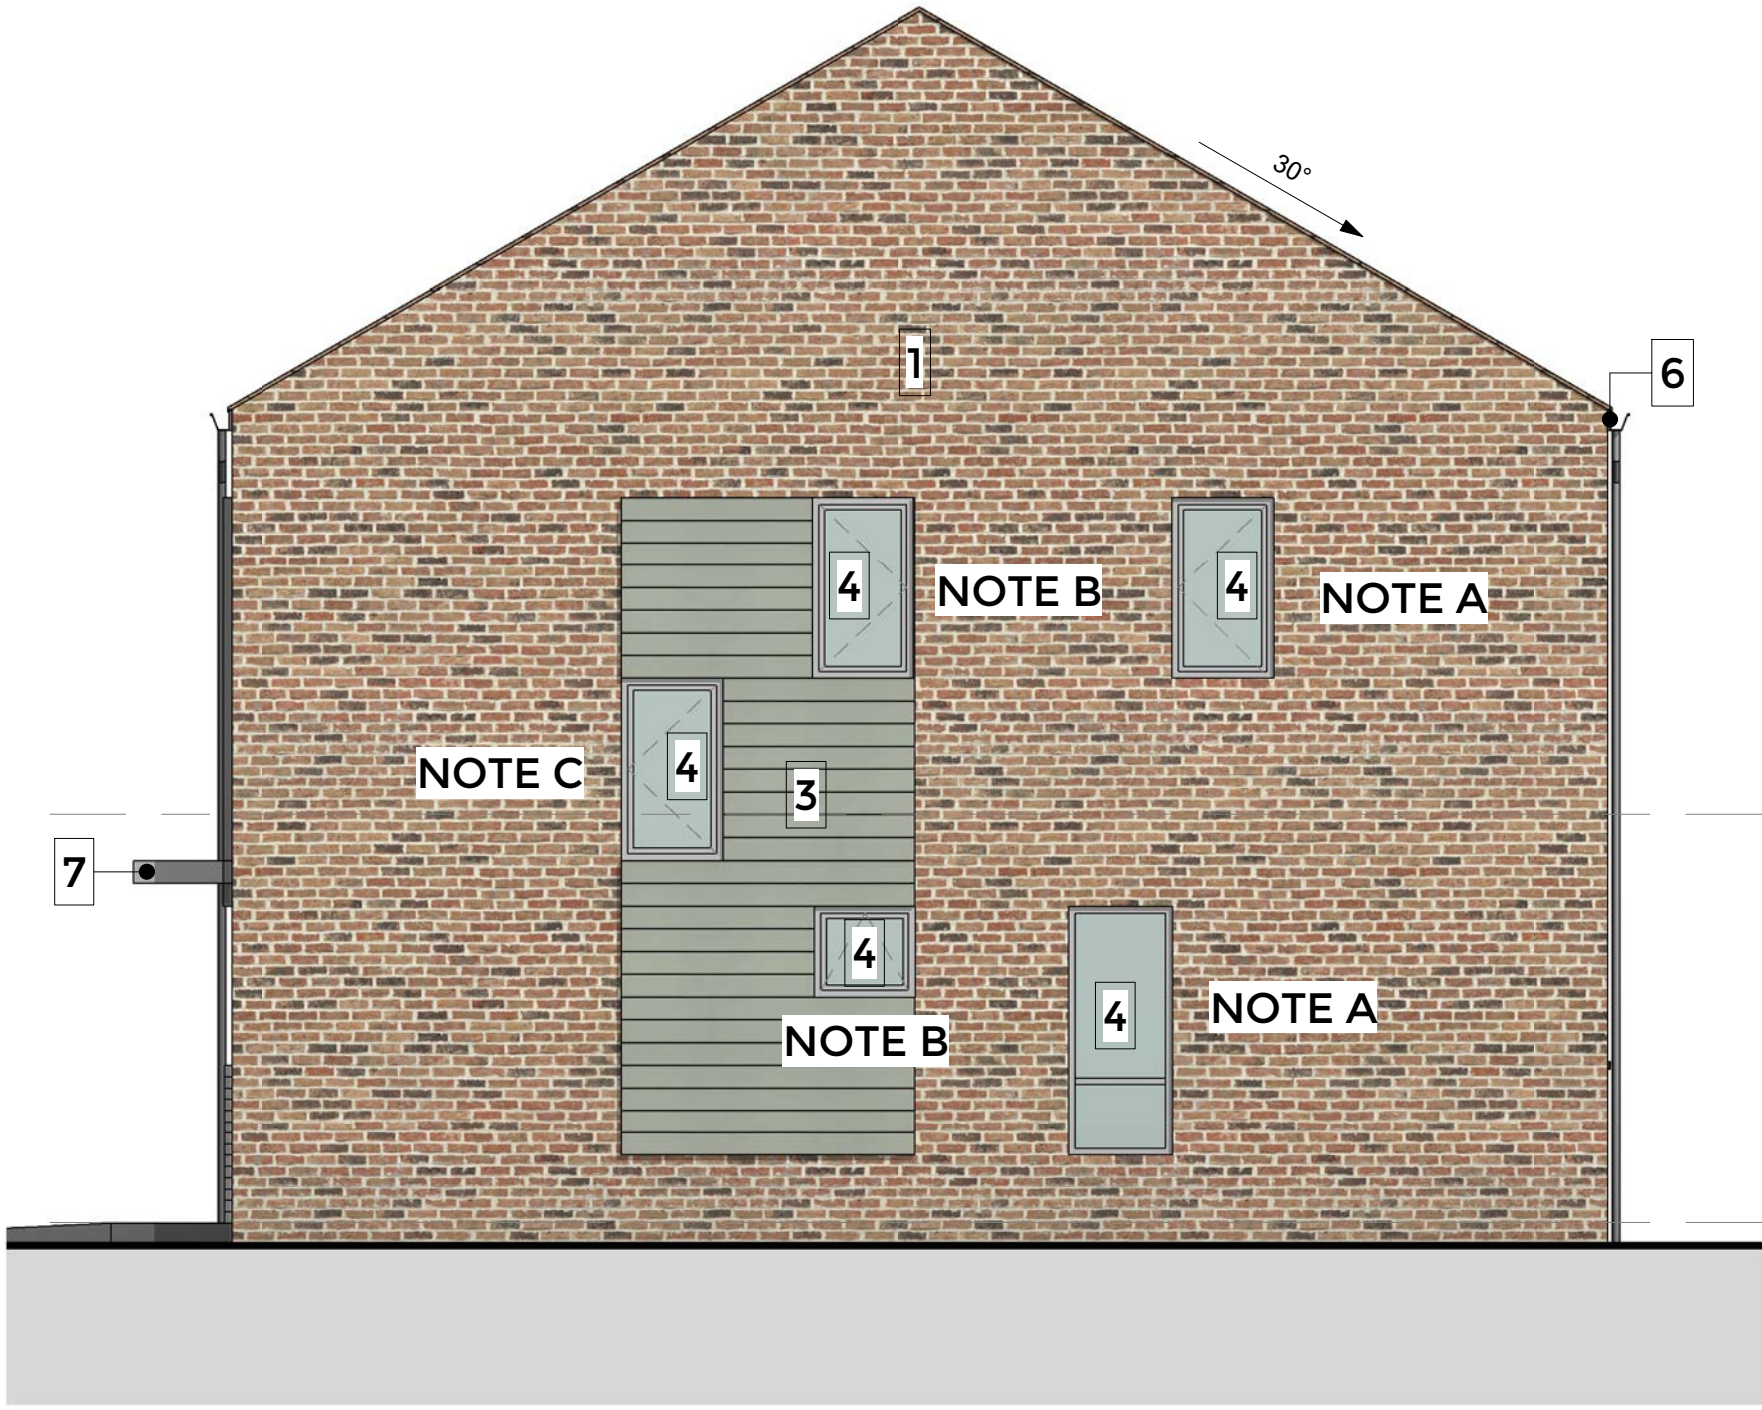

Right Elevation - Design Option A

Plot Numbers
Plot 1 (Handed, Windows note B&C)
Plot 2 (Windows note B&C)
Plot 13 (Handed & Hipped Roof, Windows note A,B&C)

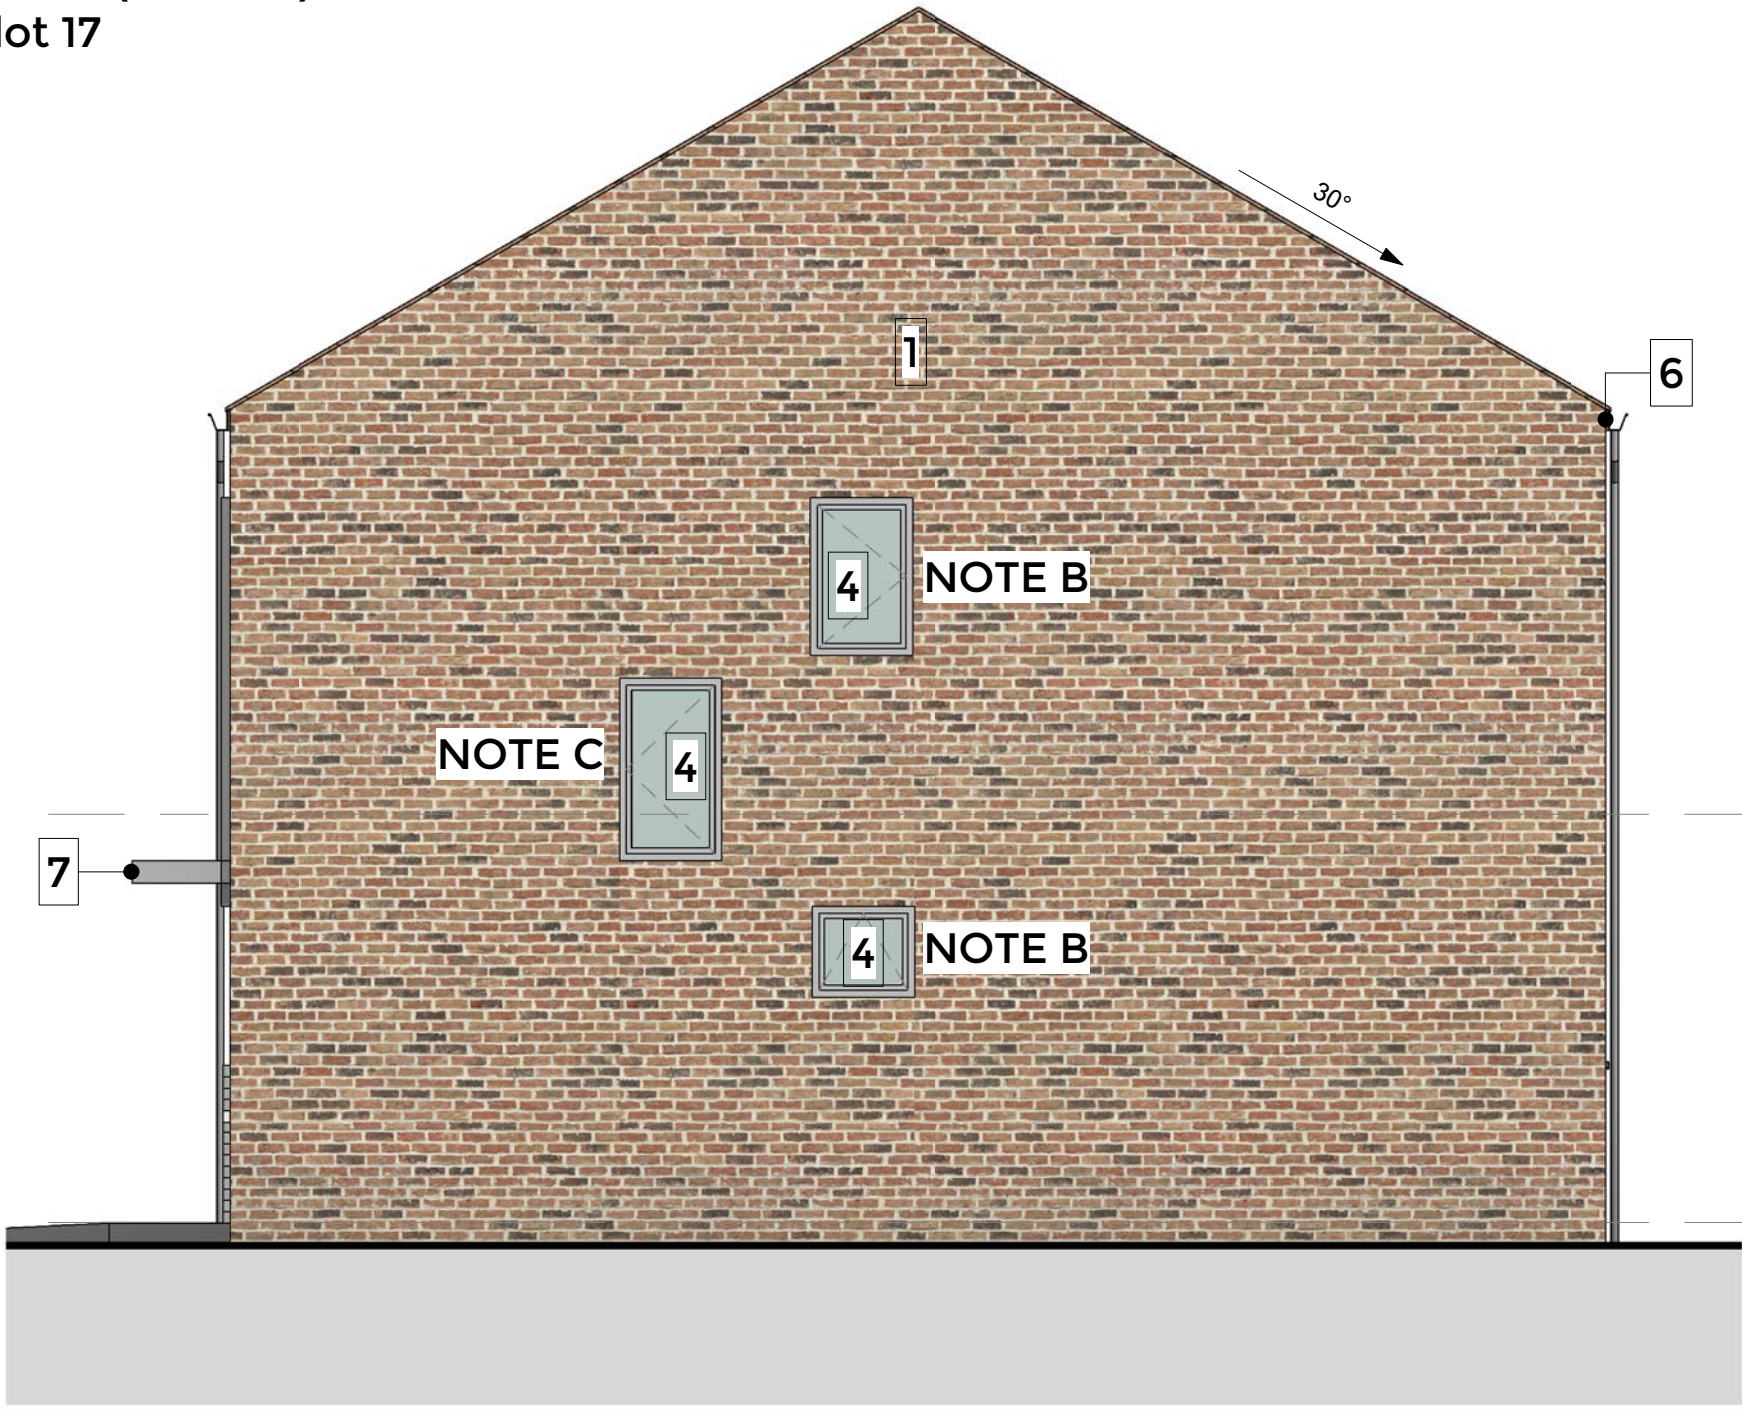

Right Elevation - Design Option B

Plot Numbers
Plot 9 (Handed, no side windows)
Plot 10 (Window note B)
Plot 16 (Handed, Window note B&C)
Plot 17 (Windows note B&C)



Notes

- All bathroom, WC's and front doors to have obscure glazing.

- For design options for each plot refer to table on plans drawing 3001.

MATERIALS LEGEND

- 1 Facing Brick - Red / Brown Multi
- 2 Stepped Brick Detail - Red / Brown Multi
- 3 Cedral Weatherboarding - Grey Green (A) or Grey Blue (B)
- 4 Door / Window System - UPVC Light Grey
- 5 Concrete Roof Tiles - Red (A) or Slate Effect Tiles - Grey (B)
- 6 Fascia / Gutter - UPVC Light Grey
- 7 Canopy - Light Grey Metal
- 8 Metal Face Composite Door

House Type A - 4 Bed / 7 Person

Ground Floor GIA m ²	First Floor GIA m ²	Total
56	56	112

Plot Number	Layout Orientation	Design Option	Type
1	Handed	A	Semi- Detached
2	As Plan	A	Semi- Detached
9	Handed	B	Mid - Terrace
10	As Plan	B	End Terrace (R)
13	Handed	A	End Terrace (L)
16	Handed	B	Semi- Detached
17	As Plan	B	Semi- Detached

Windows

NOTE A - Plot 13 ONLY
NOTE B - All plots except Plot 9
NOTE C - All plots except Plot 9 & Plot 10

C	Jul 2019	Plot Numbers added below elevations	IC	RS
B	Jul 2019	Windows and cladding revised	IC	RS
A	Mar 2019	Roof pitch degree change, amendments to windows and doors	JG	PF

BOYLE + SUMMERS
ARCHITECTURE AND MASTERPLANNING
Canute Chambers
Canute Road
Southampton
Hampshire
SO14 3AB

Client	Exbury Homes Ltd.
Project	Woodcroft Lane, Waterlooville
Title	House Type A - Elevations

BS1092

WLW - BSL - A - XX - DR - A - 40 01 - DF - C										
Project	Originator	Volume	Level	Type	Role	Series	Number	Suitability	Revision	

B+S Ref.	Date	Scale @ A1	Drawn	Checked
17053	Jan 2018	1 : 50	JG	PF

Tel: 023 8063 1432
www.boyleandsummers.co.uk
Other than for the purposes of planning, do not scale these drawings. Use written dimensions only. All dimensions to be checked on site prior to commencement of work.
This drawing is © Boyle+Summers Ltd and may not be reproduced, copied or altered in any way without written authority.