

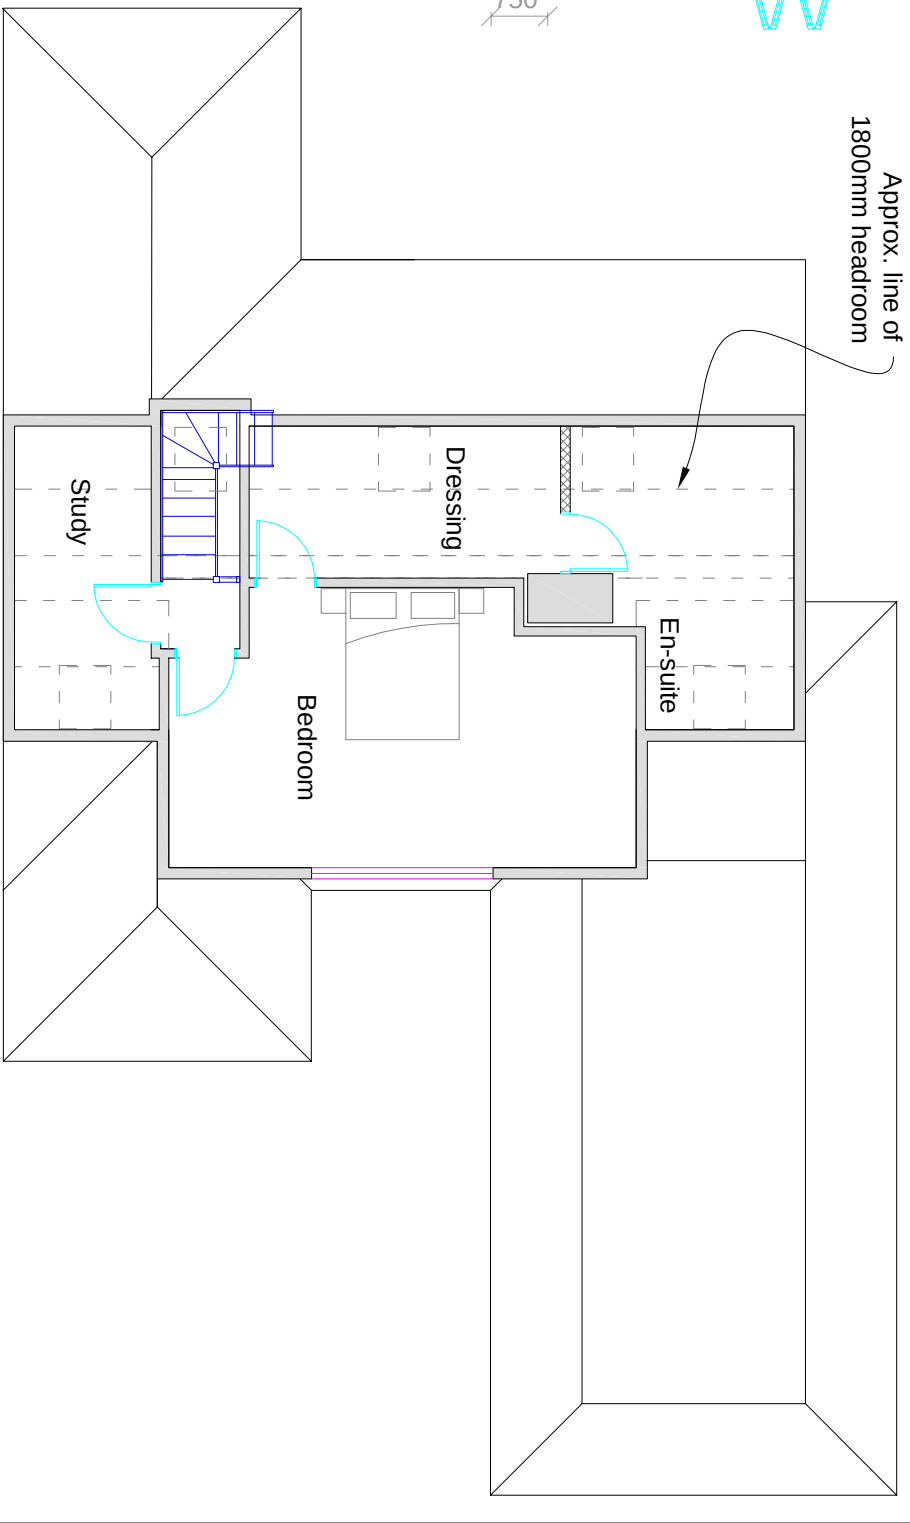


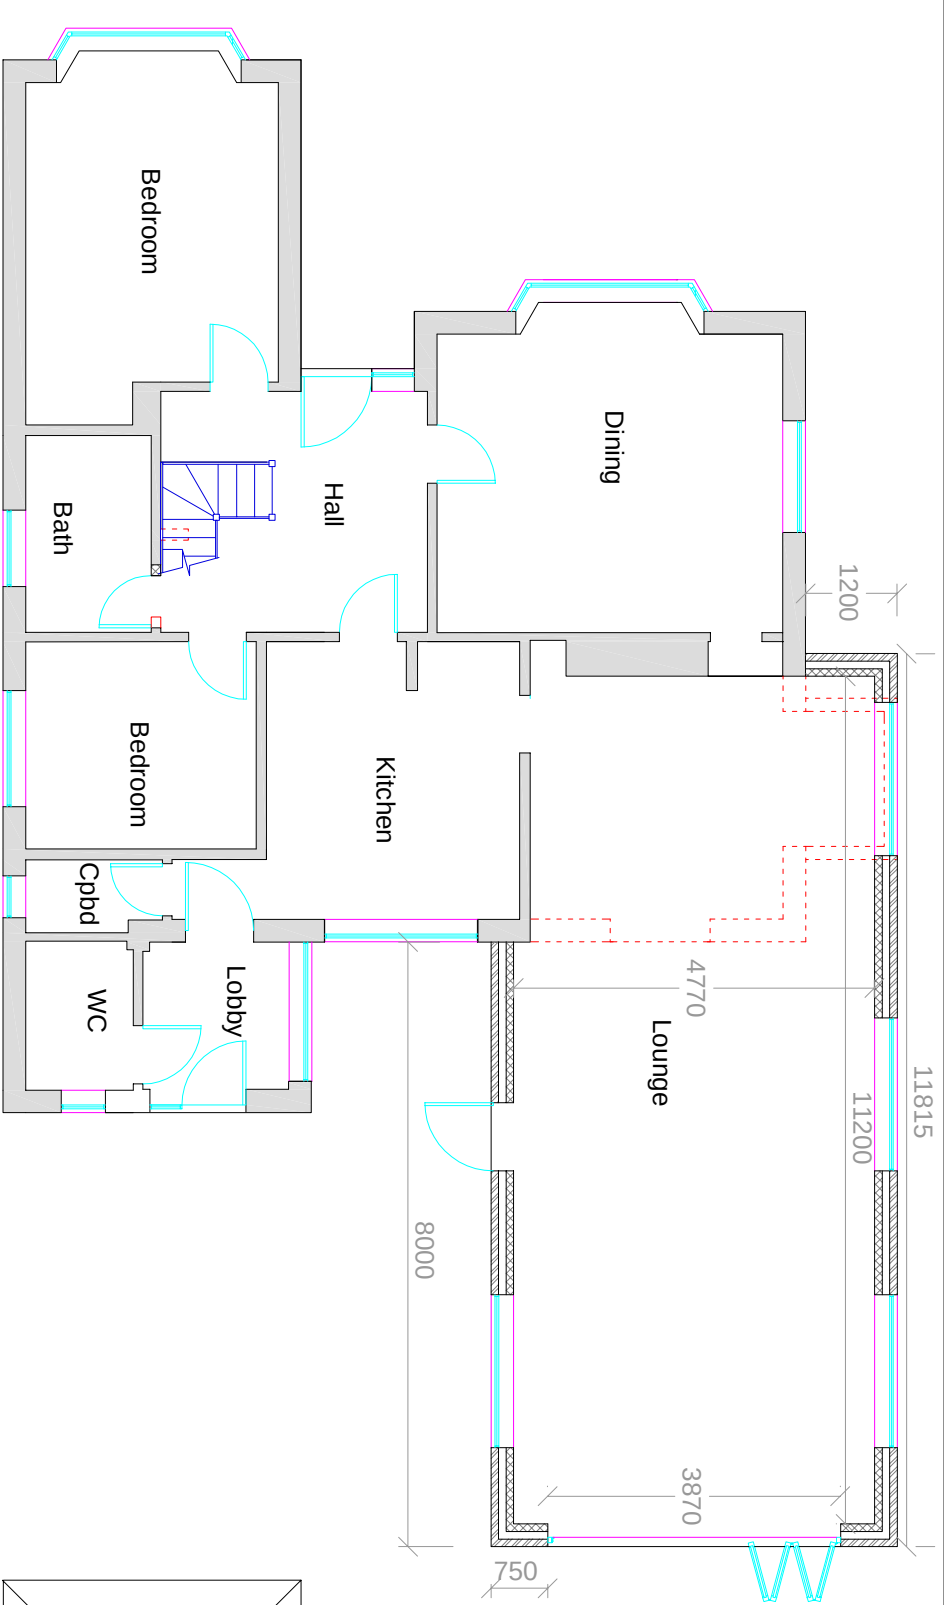


Ground Floor


First Floor

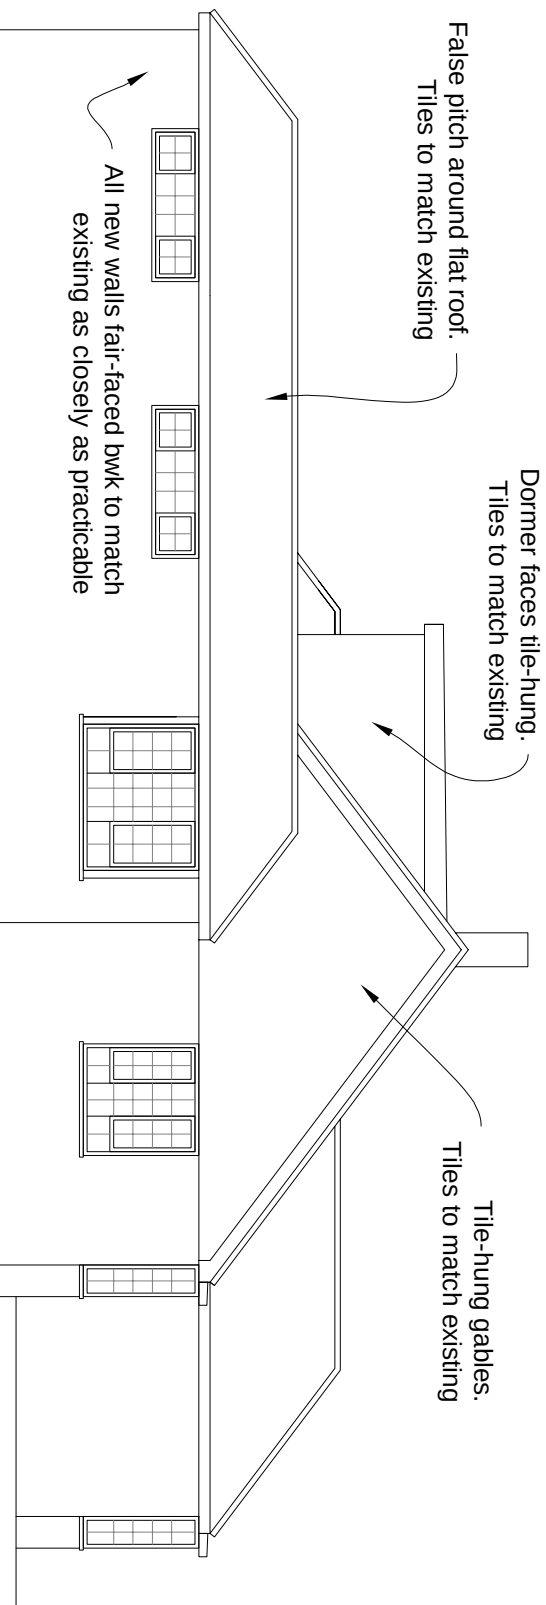


Side (South) Elevation

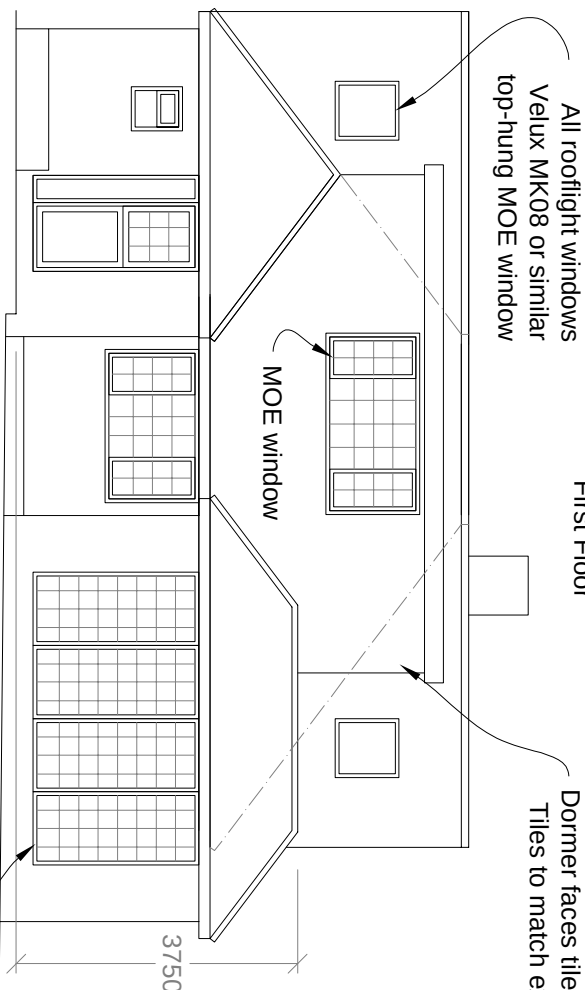

Rear Elevation

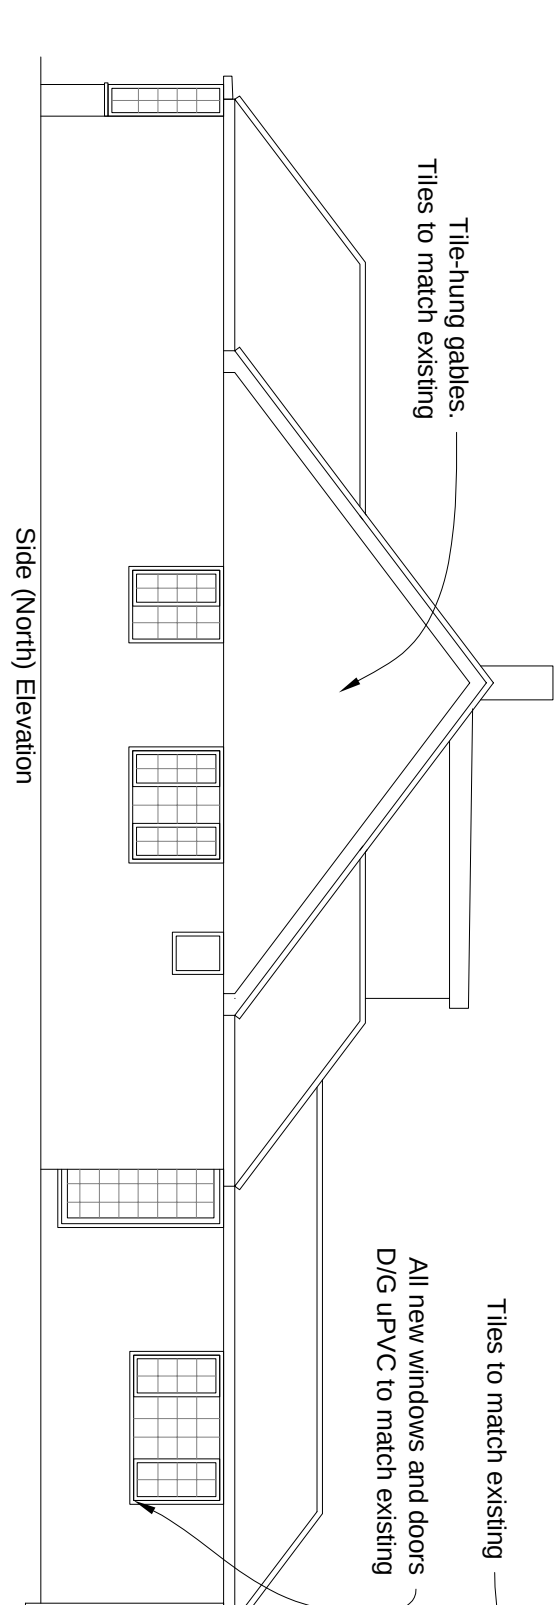

Side (North) Elevation

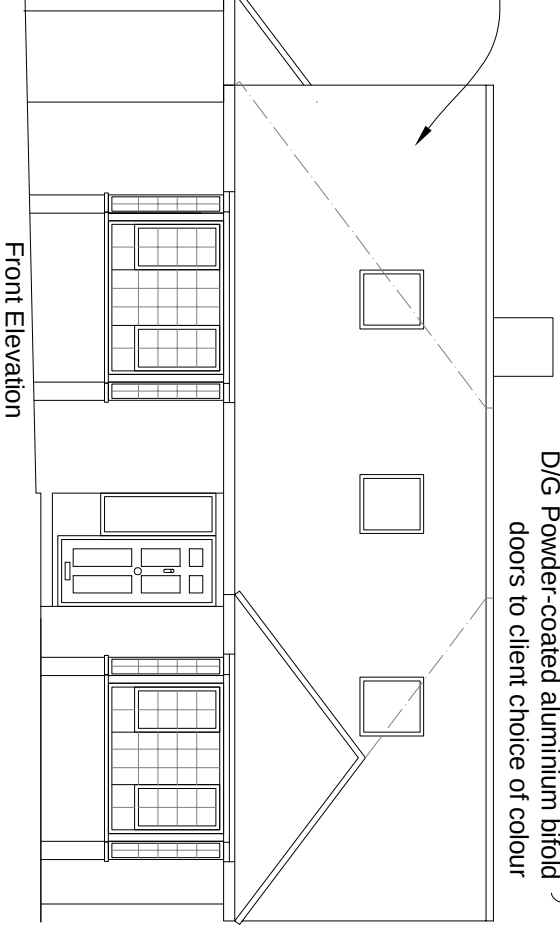

Front Elevation

A. Kitchen window reinstated

REVISIONS

Ordnance Survey Licence number 100045702
(c) Crown copyright. 2019 . All rights reserved.

Notes

1. These are computerised drawings for the purposes of obtaining planning & building regulations approvals & are based on certain overall measurements. They do not constitute working drawings.
2. Distortion and uneven walls etc. have been ignored with some average measurements.
3. Dimensions shown must not be relied upon and must be checked on site and verified prior to commencement of work.
4. Where applicable this drawing is to be read in conjunction with other consultants' drawings & calculations.
5. Do not scale from these drawings, except for planning purposes.
6. Any Work undertaken prior to Planning and Building Regulations Approval is done so entirely at the Client/Contractors own risk.
7. The client is reminded of their obligations under the Party Wall etc. Act 1997 where appropriate.

(c) 2019 - A.H.Sutcliffe

SUTCILIFF CONSULTANTS Ltd

Chartered Building Engineers,
Surveyors & Architectural Consultants



RICS

11 Crossbush Road
Felpham, Bognor Regis
West Sussex, PO22 7LS
Tel: 01243 586004
Fax: 08708 793194
Mob: 07799 39325C
Email: mail@sutcliffeconsultants.co.uk

PROJECT DETAIL

27 Hordean Road
Emsworth
PO10 7PT

Extensions

FOR: Sride

DRAWING SCALE: 1:100 @A3

Proposed plans and elevations

DATE: May 2019

DRAWN: A. H. Sutcliffe

DRAWING: 1901/02

REVISION: A