



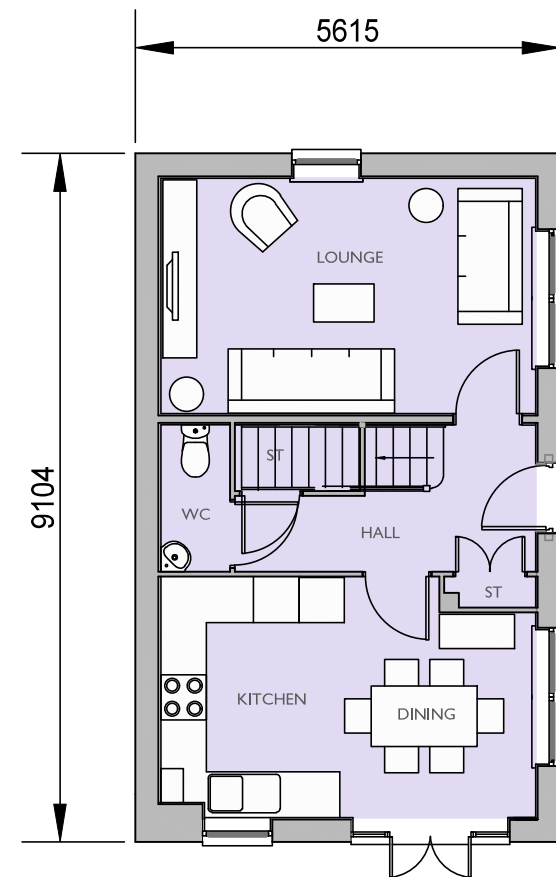

GROUND FLOOR PLAN

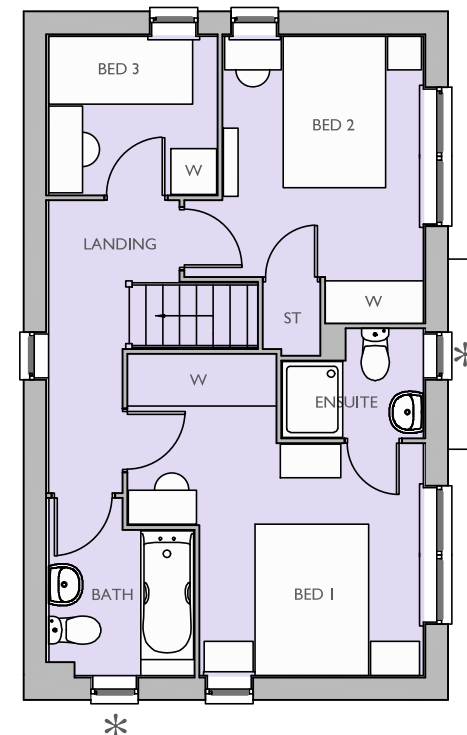

FIRST FLOOR PLAN

* Obscure Glazed Windows

PLOTS 8 (OPP), 10 (AS), 16 (AS),
41 (OPP), 45 (AS), 48 (AS), 75 (AS),
78 (OPP), 114 (AS), 118 (AS),
138 (OPP) & 146 (AS)

3 BED (5 PERSON)
HOUSE
2.0 STOREY
917 SqFt

Project:
HAVANT ROAD,
EMSWORTH

Title:
ENNERDALE
FLOOR PLANS

Drawn by : RKDB Checked by : MAH

Scale @ A3:
0 1 2 3 4 5m
Scale 1:100

Date: OCTOBER 2017

Rev	Date	Drawn	Checked
C	29.03.19	RKDB	MAH

PLOT NUMBERS UPDATED

Drg No: CB_I5_I05_EN_P01

Rev: C

Client:

