


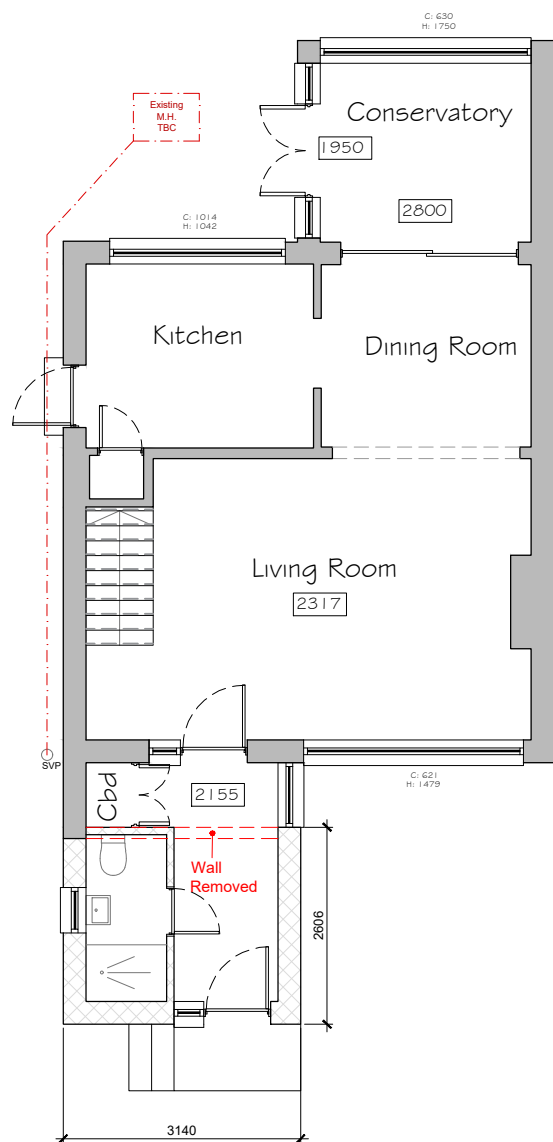


 

Ground Floor Plan
Scale 1:100

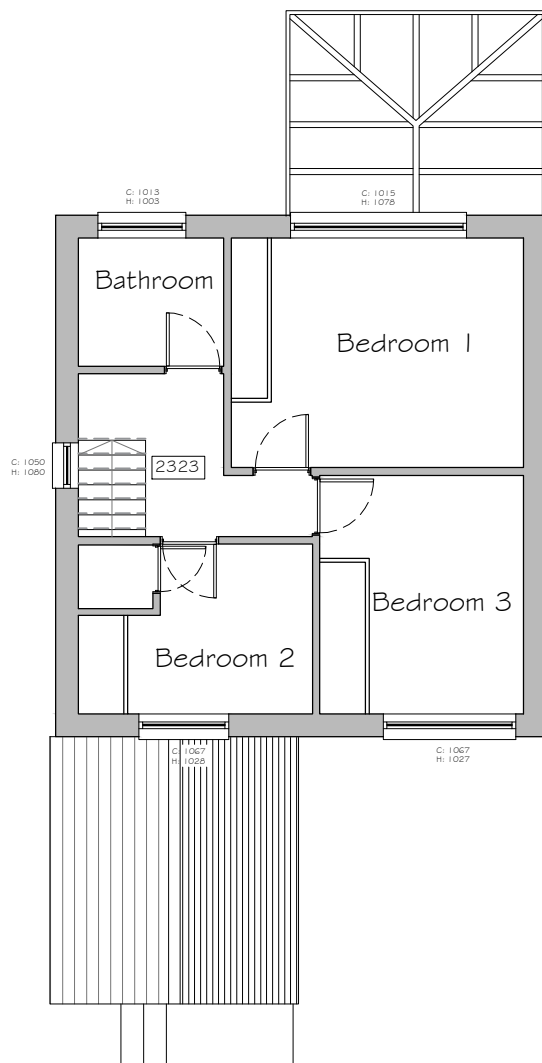


First Floor Plan
Scale 1:100

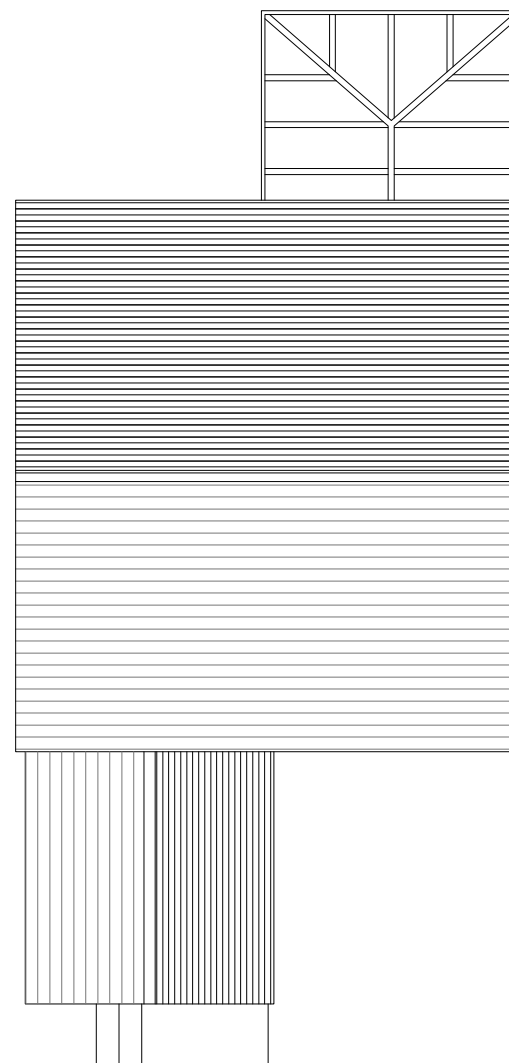

Roof Plan
Scale 1:100

Rev	Date	Description	By	PM
C	04.06.19	Roof changed to dual pitch	RO	JM
B	20.05.19	Size reduced per client	VB	JM
A	16.05.19	First Issue	RO	JM

REVISIONS

 

Design Team Studios LLP
Copyright Reserved
Check Dimensions on Site

© Crown copyright and database rights (2019)
Ordnance Survey 0100031673
© Local Government Information House Limited copyright and database rights (2019) 0100031673

DRAWING STATUS:
Planning

REVISION:
C

PROJECT
36A Frogmore Lane, Lovedean
Waterlooville PO8 9QL
CLIENT
Paul Dreczko

Scale @ A3: 1:100
Date : © May 2019

Drawn by : RO
Checked by : JM

DRAWING TITLE
Proposed Floor Plans
-

DRAWING NUMBER:
424.P101_C



City Office (Design Drawn)
The Clock Tower, Great Southsea Street at Castle Road
Southsea, Portsmouth, Hants, PO5 3BY
Tel: 02392 837149

E: info@designteamstudios.com
W: www.designteamstudios.com

