




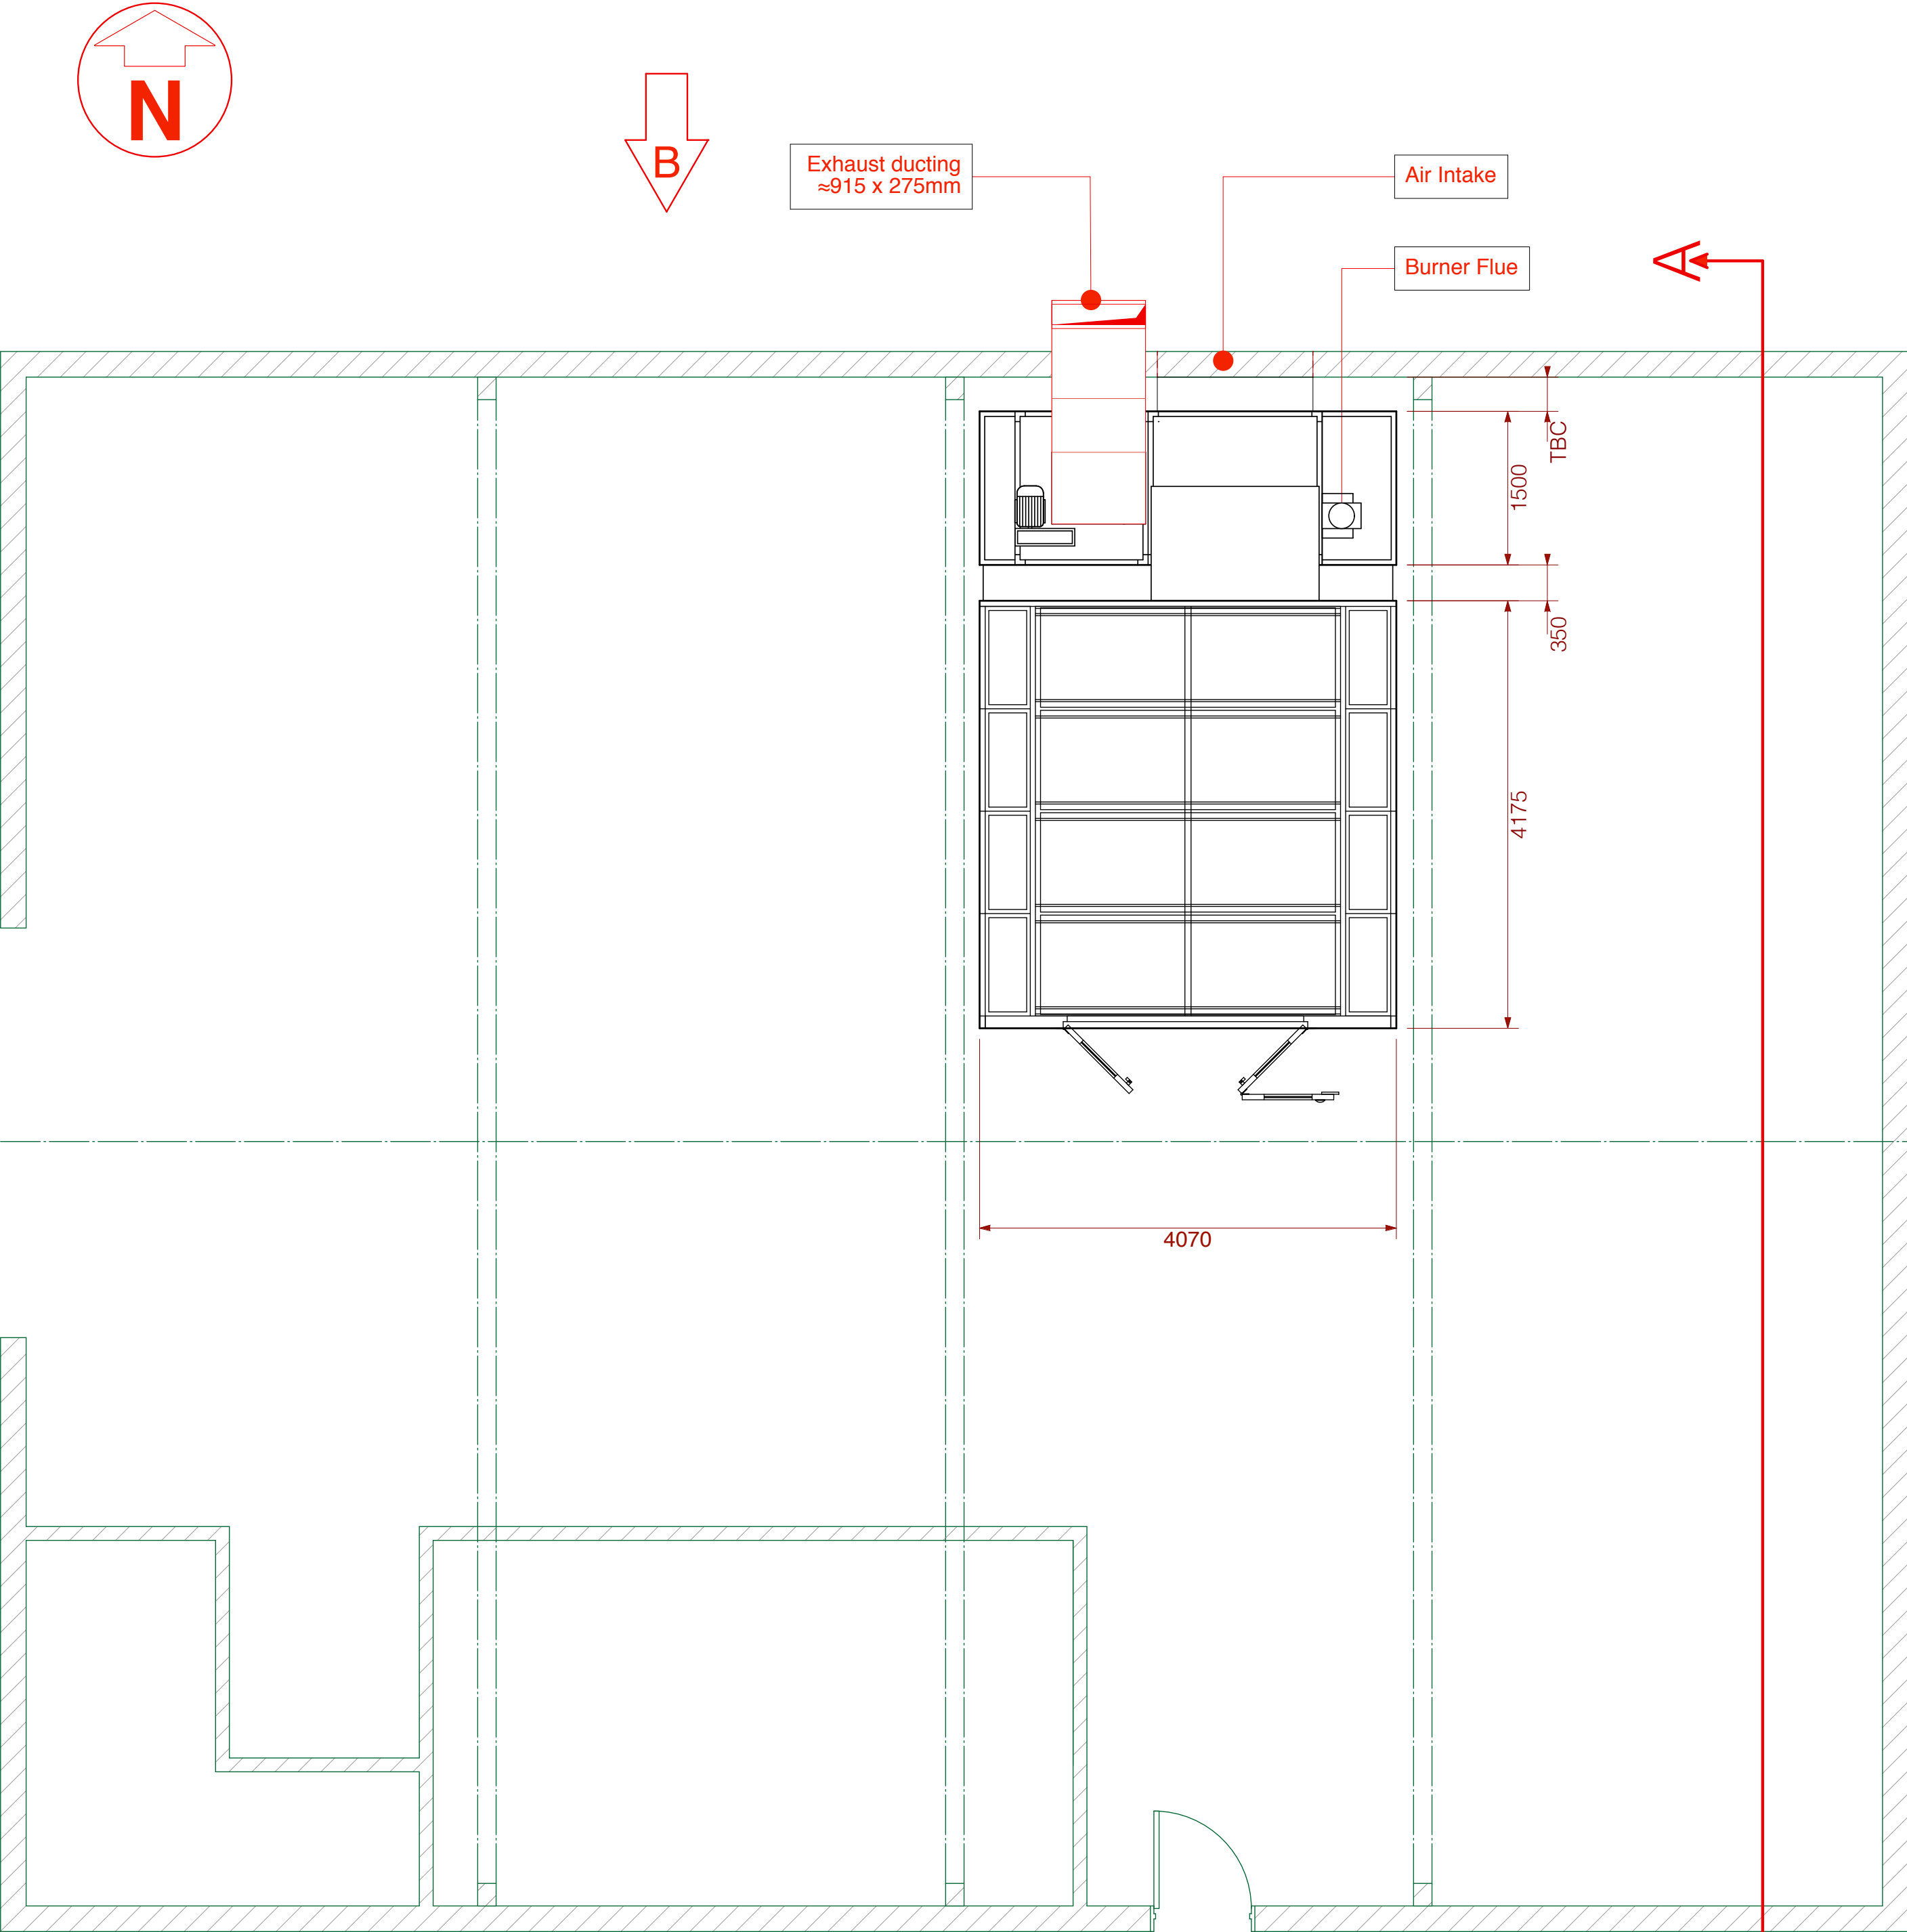

PLAN VIEW

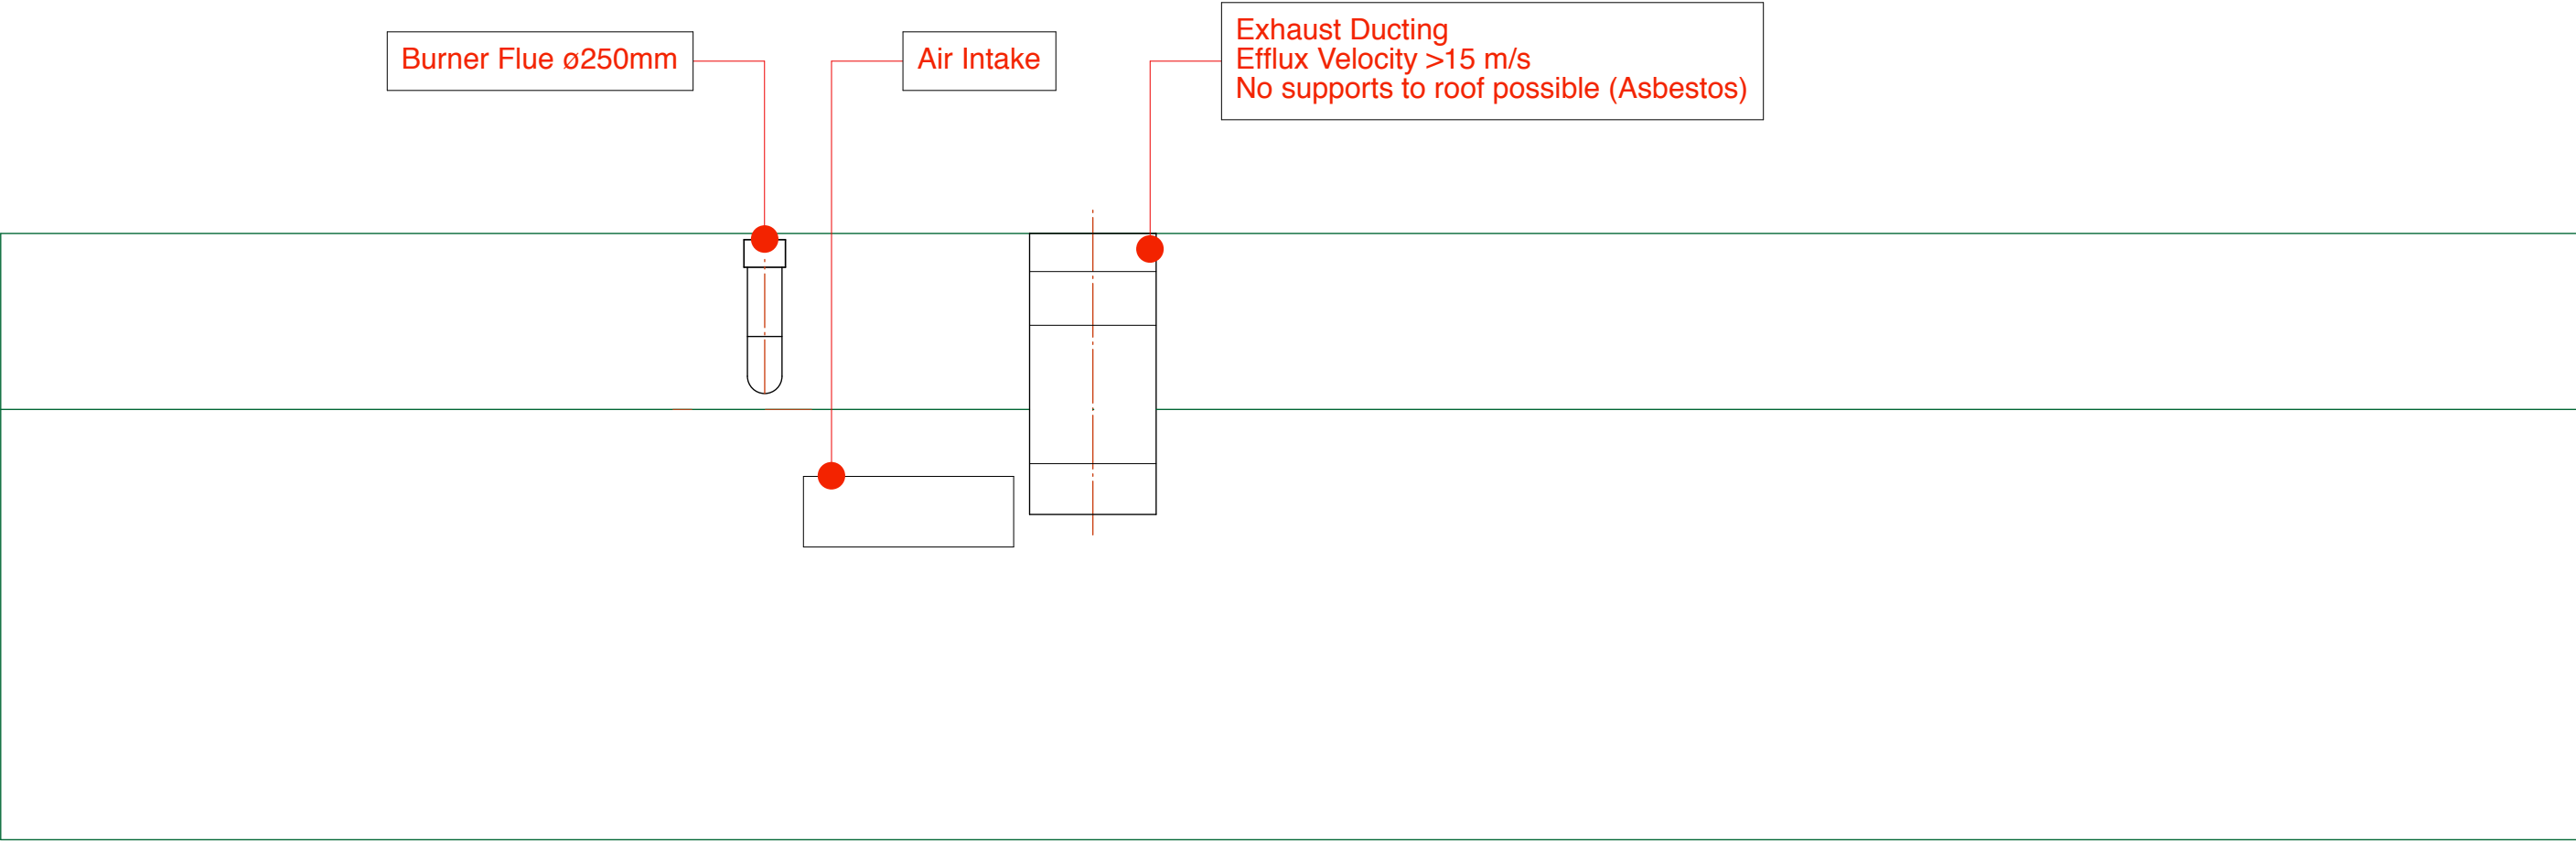

“NORTH” ELEVATION (VIEW FROM “B” TOWARDS BUILDING)

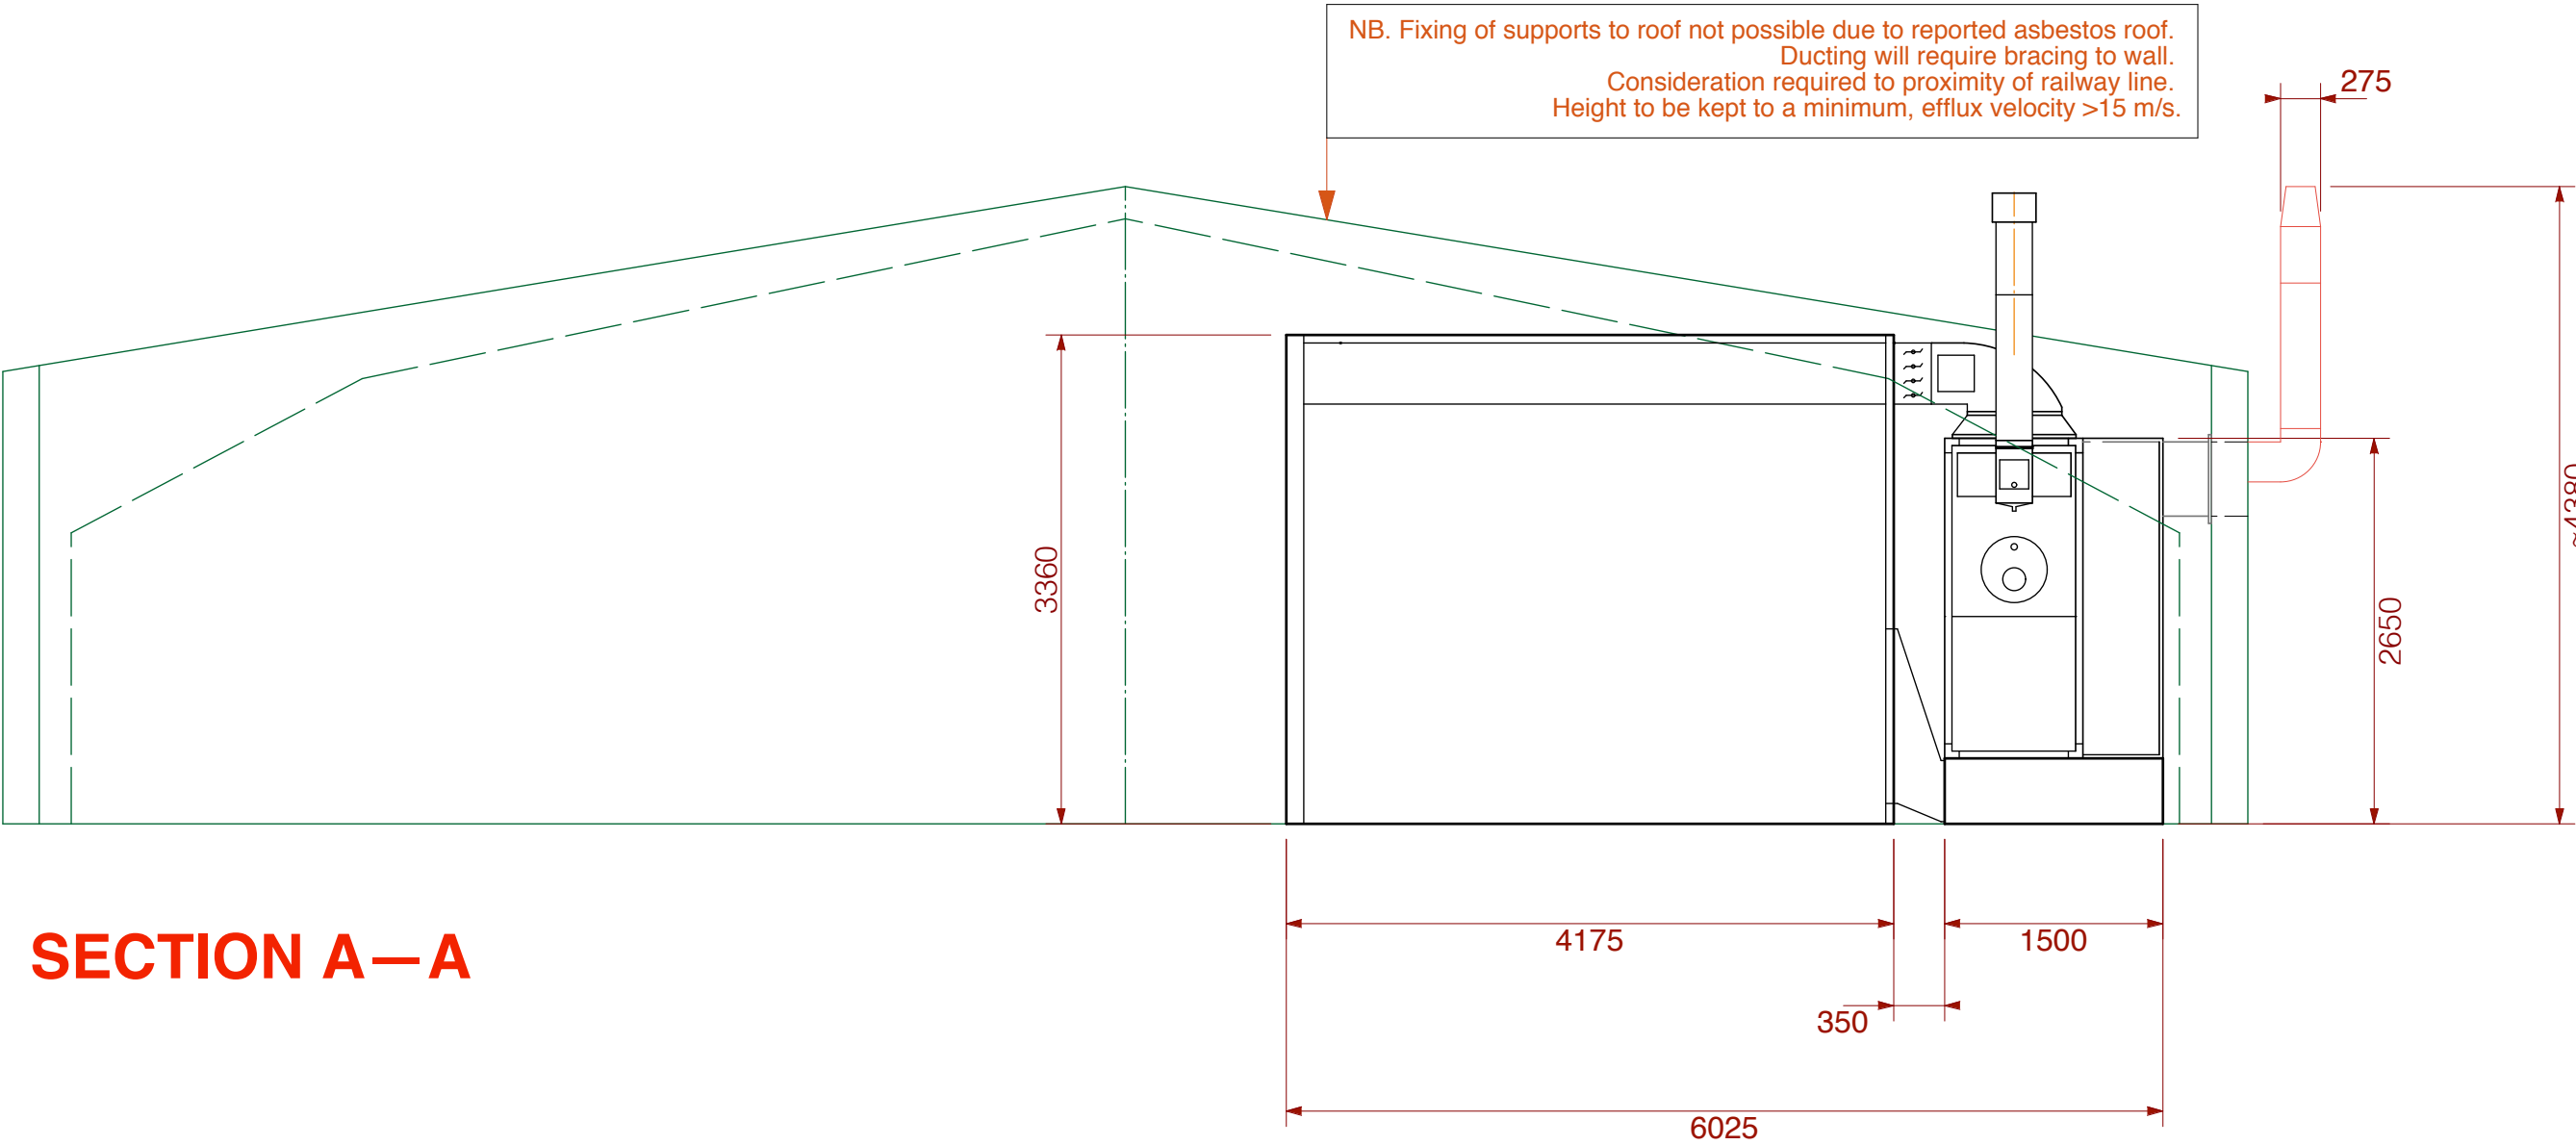

SECTION A—A

1	08/01/19	Exhaust ducting exits through wall instead of roof.
2	12/02/19	Added 'North Elevation' and rearranged drawing.
3	25/02/19	Adjusted height of burner flues, changed elevation label, added direction arrow.
REV.	DATE	DESCRIPTION

 **EUROTECNO**

Eurotecno Spray Booths Ltd.
Unit A3 Stirling Business Park 6 Nimrod Way
Wimborne Dorset BH21 7SH

info@eurotecno.co.uk
www.@eurotecno.co.uk

CLIENT
Innova Design and Build Ltd.
Unit 2, Station Approach, Emsworth,
Hampshire,
PO10 7PW

DESCRIPTION
Proposed installation positioning.
Plan view and Section elevation.

Full site survey required prior to installation.

SCALE	DATE
A1 : 1:50	28/11/18
DRAWING N°	DRAWN BY
INNOVA/2018/DR-02	JC
TITLE	
Innova Design Layout Plan	
FILE	
Innova Design Layout Plan rev 3	