




West Elevation

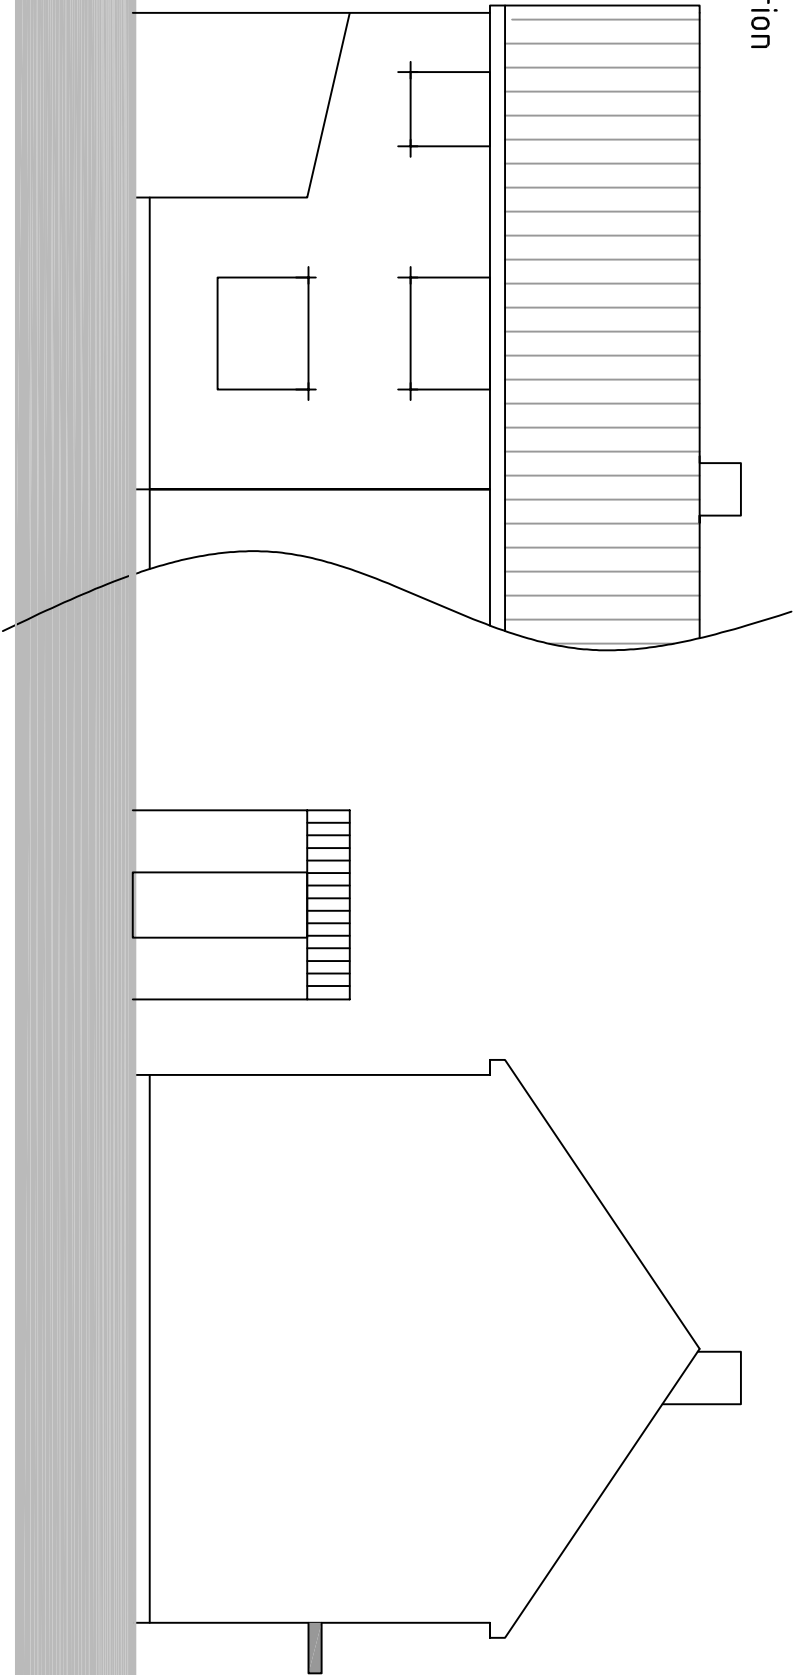


South Elevation

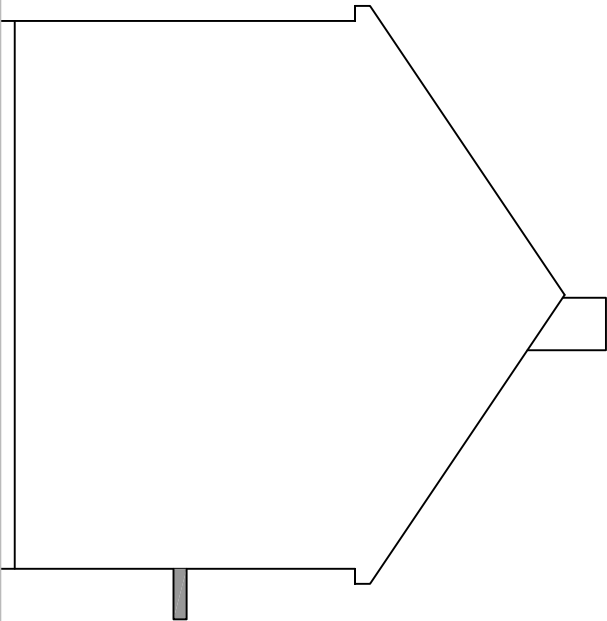

North Elevation

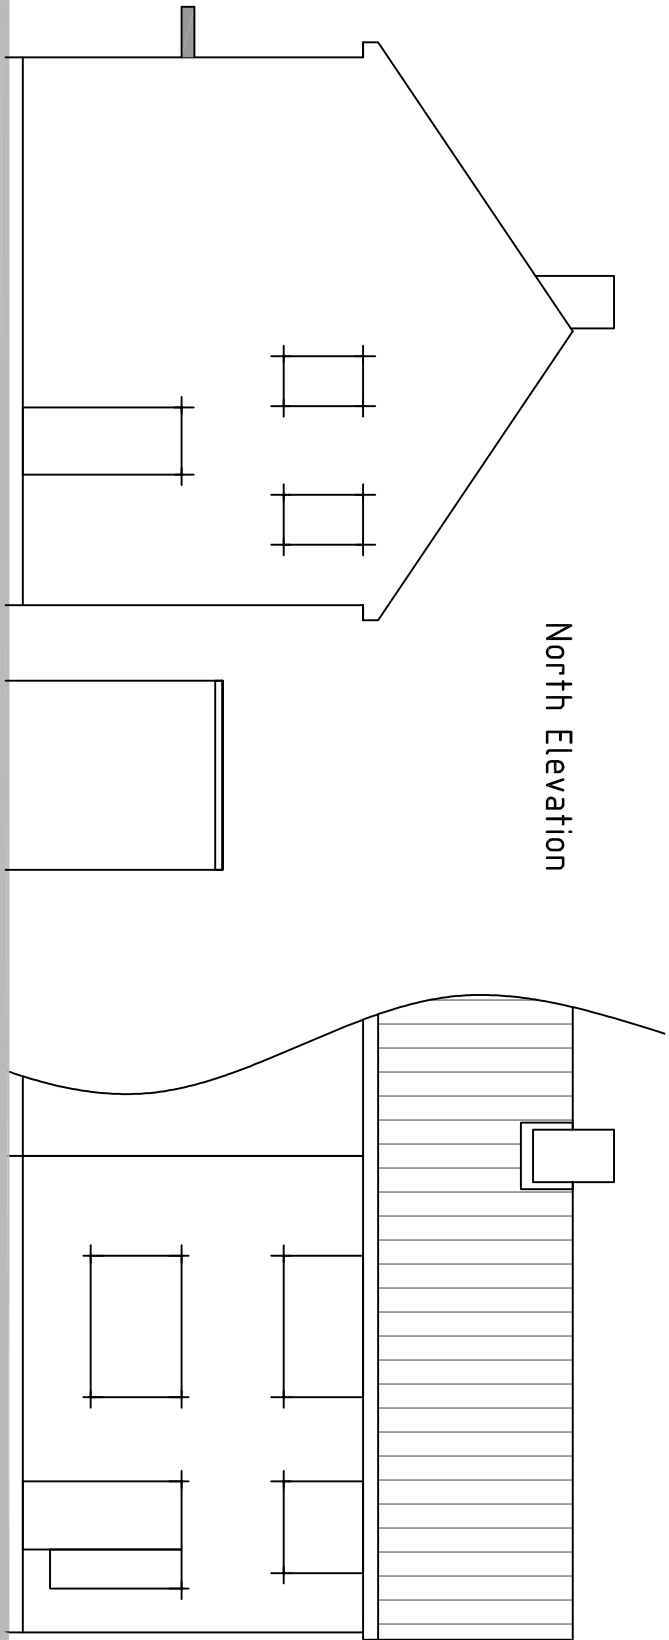

East Elevation

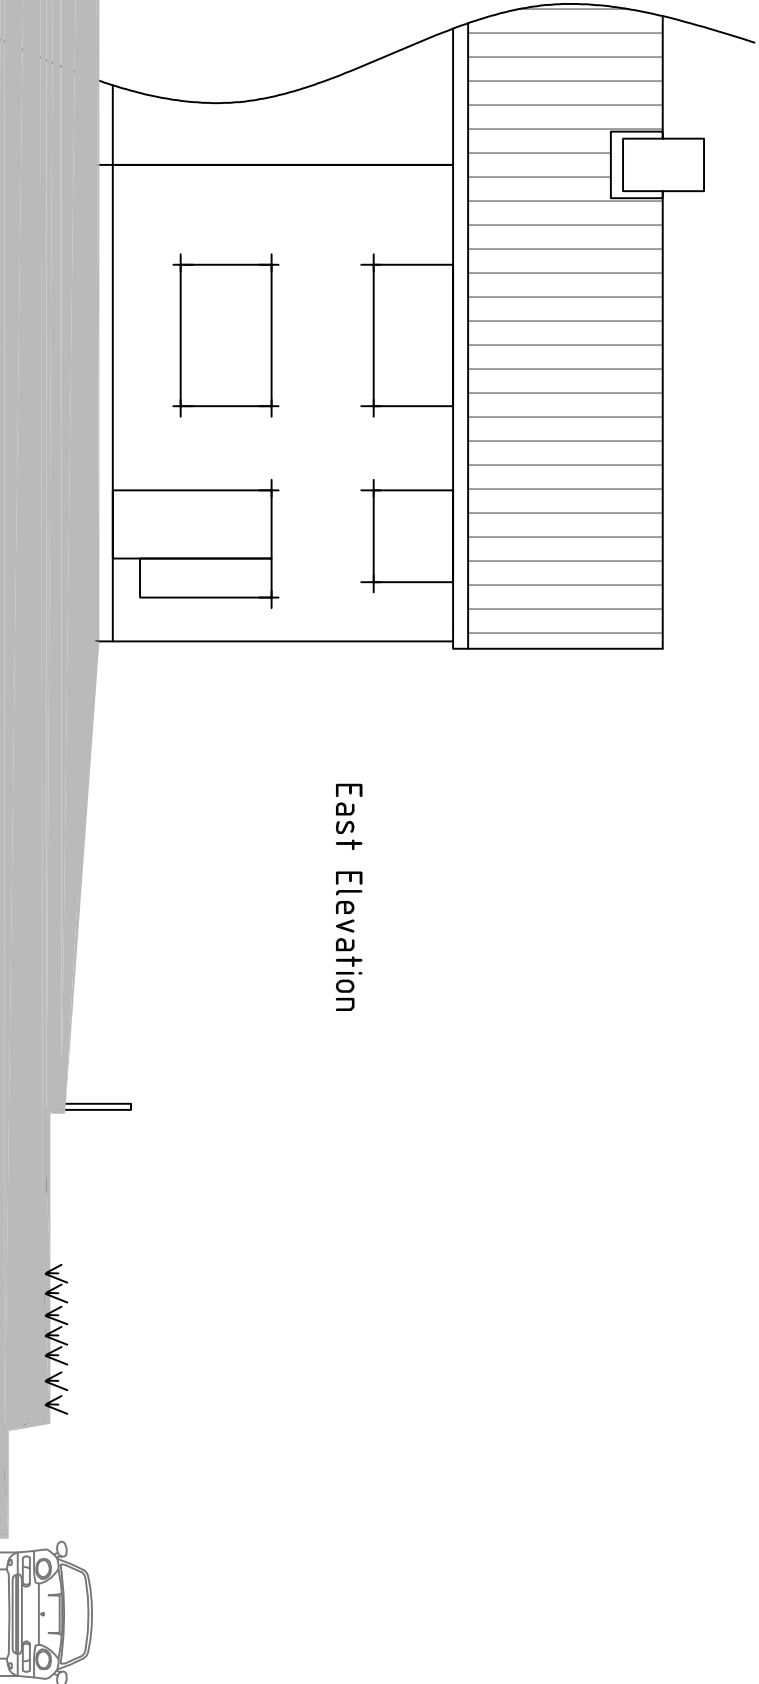

Drawing Title :

Existing Elevations

Project:

Land Adjacent
391 Purbrook Way
Havant

Drawn By

CRF

Date

10/10/18

SHEET SIZE

A3

Approved By

Date

Drawing No.

CFA | FULL | BS

Revision:

1-100

Scale:

PLANNING

Chris Flint Associates Ltd

CHARTERED SURVEYORS - PROJECT MANAGERS
DEVELOPMENT CONSULTANTS

2 Emerald Close Watlington Hants PO7 8NZ
tel: 023 92 432484 fax: 023 92 358554
Email: chrisflintassociates@gmail.com