


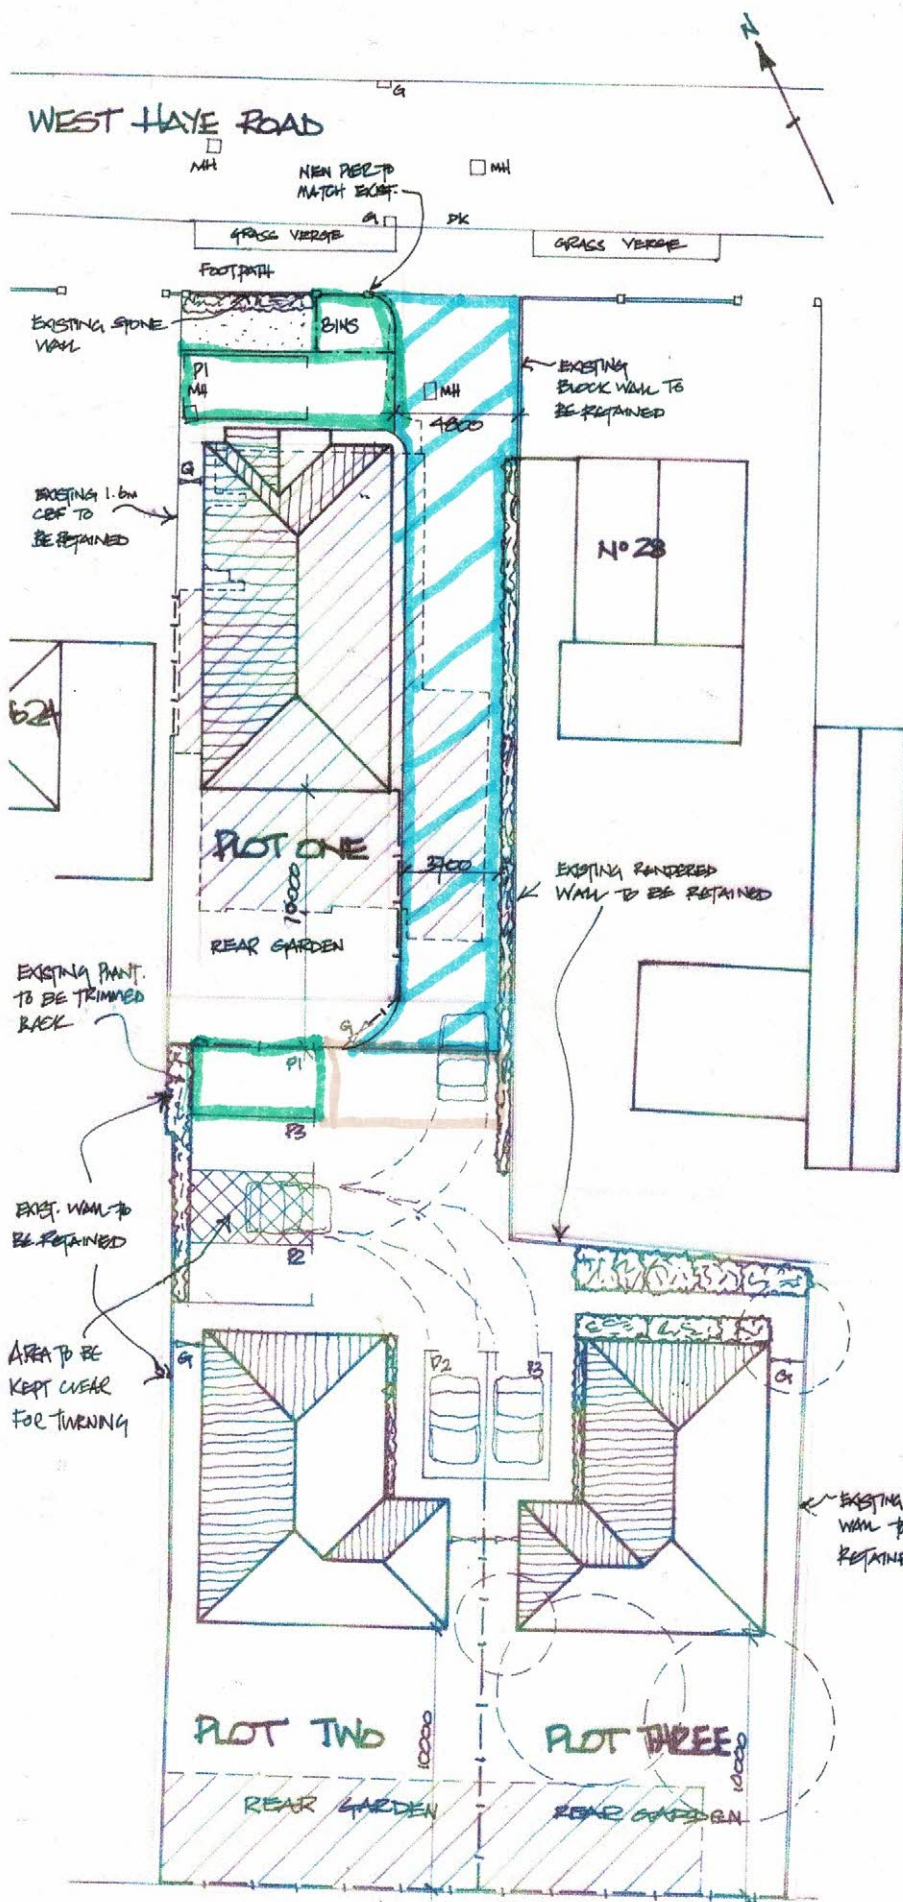

- EXISTING BUILDINGS TO BE DEMOLISHED
 - NEW 1.8M CLOSE BOARDED FENCE
 - NEW 1.0M CLOSE BOARDED FENCE
 - NEW LANDSCAPING
 - EXISTING BOUNDARY WALLS TO BE RETAINED
 - NEW LOCKABLE GATES
 - CYCLE STORAGE TO BE WITHIN THE SECURE REAR GARDENS VIA A CYCLE HOOP.
 - CHARCOAL GREY BLOCKS
 - ASPHALT DRIVE
 - BRINDLE BLOCKS
- 0 2 4 6 8 10 SCALE 1:200

A	27/3/19	REVISION TO P19/203	DT
DEREK TREAGUS ASSOCIATES			
ARCHITECTURAL SERVICES			
No.3-The Townhouse, 20 Nelson Road, Southsea, Hampshire PO5 2AS			
Tel: 07956 624094			
Email: derek.treagus@gmail.com			
Project	DEVELOPMENT AT 26 WEST HAYE ROAD, HAYLING ISLAND, HAMPSHIRE.		
Client	Mr & Mrs B Smith		
Subject	Planning Drawing Site Plan		
Date:	March 2019	Scale:	1:200@ A3
Rev:	A	Dwg. No.	19/803/01
• Copyright reserved. • All dimensions are to be site confirmed and			

MARLEY MODERN
SLATE GRAY CONC.
THES

BACK PUG
GROUNTING ETC

WHITE PINE
WINTERS

IB#200 BEXHIL REP

25

SIDE

FRONT



FLOOR PLAN

[illegible]