


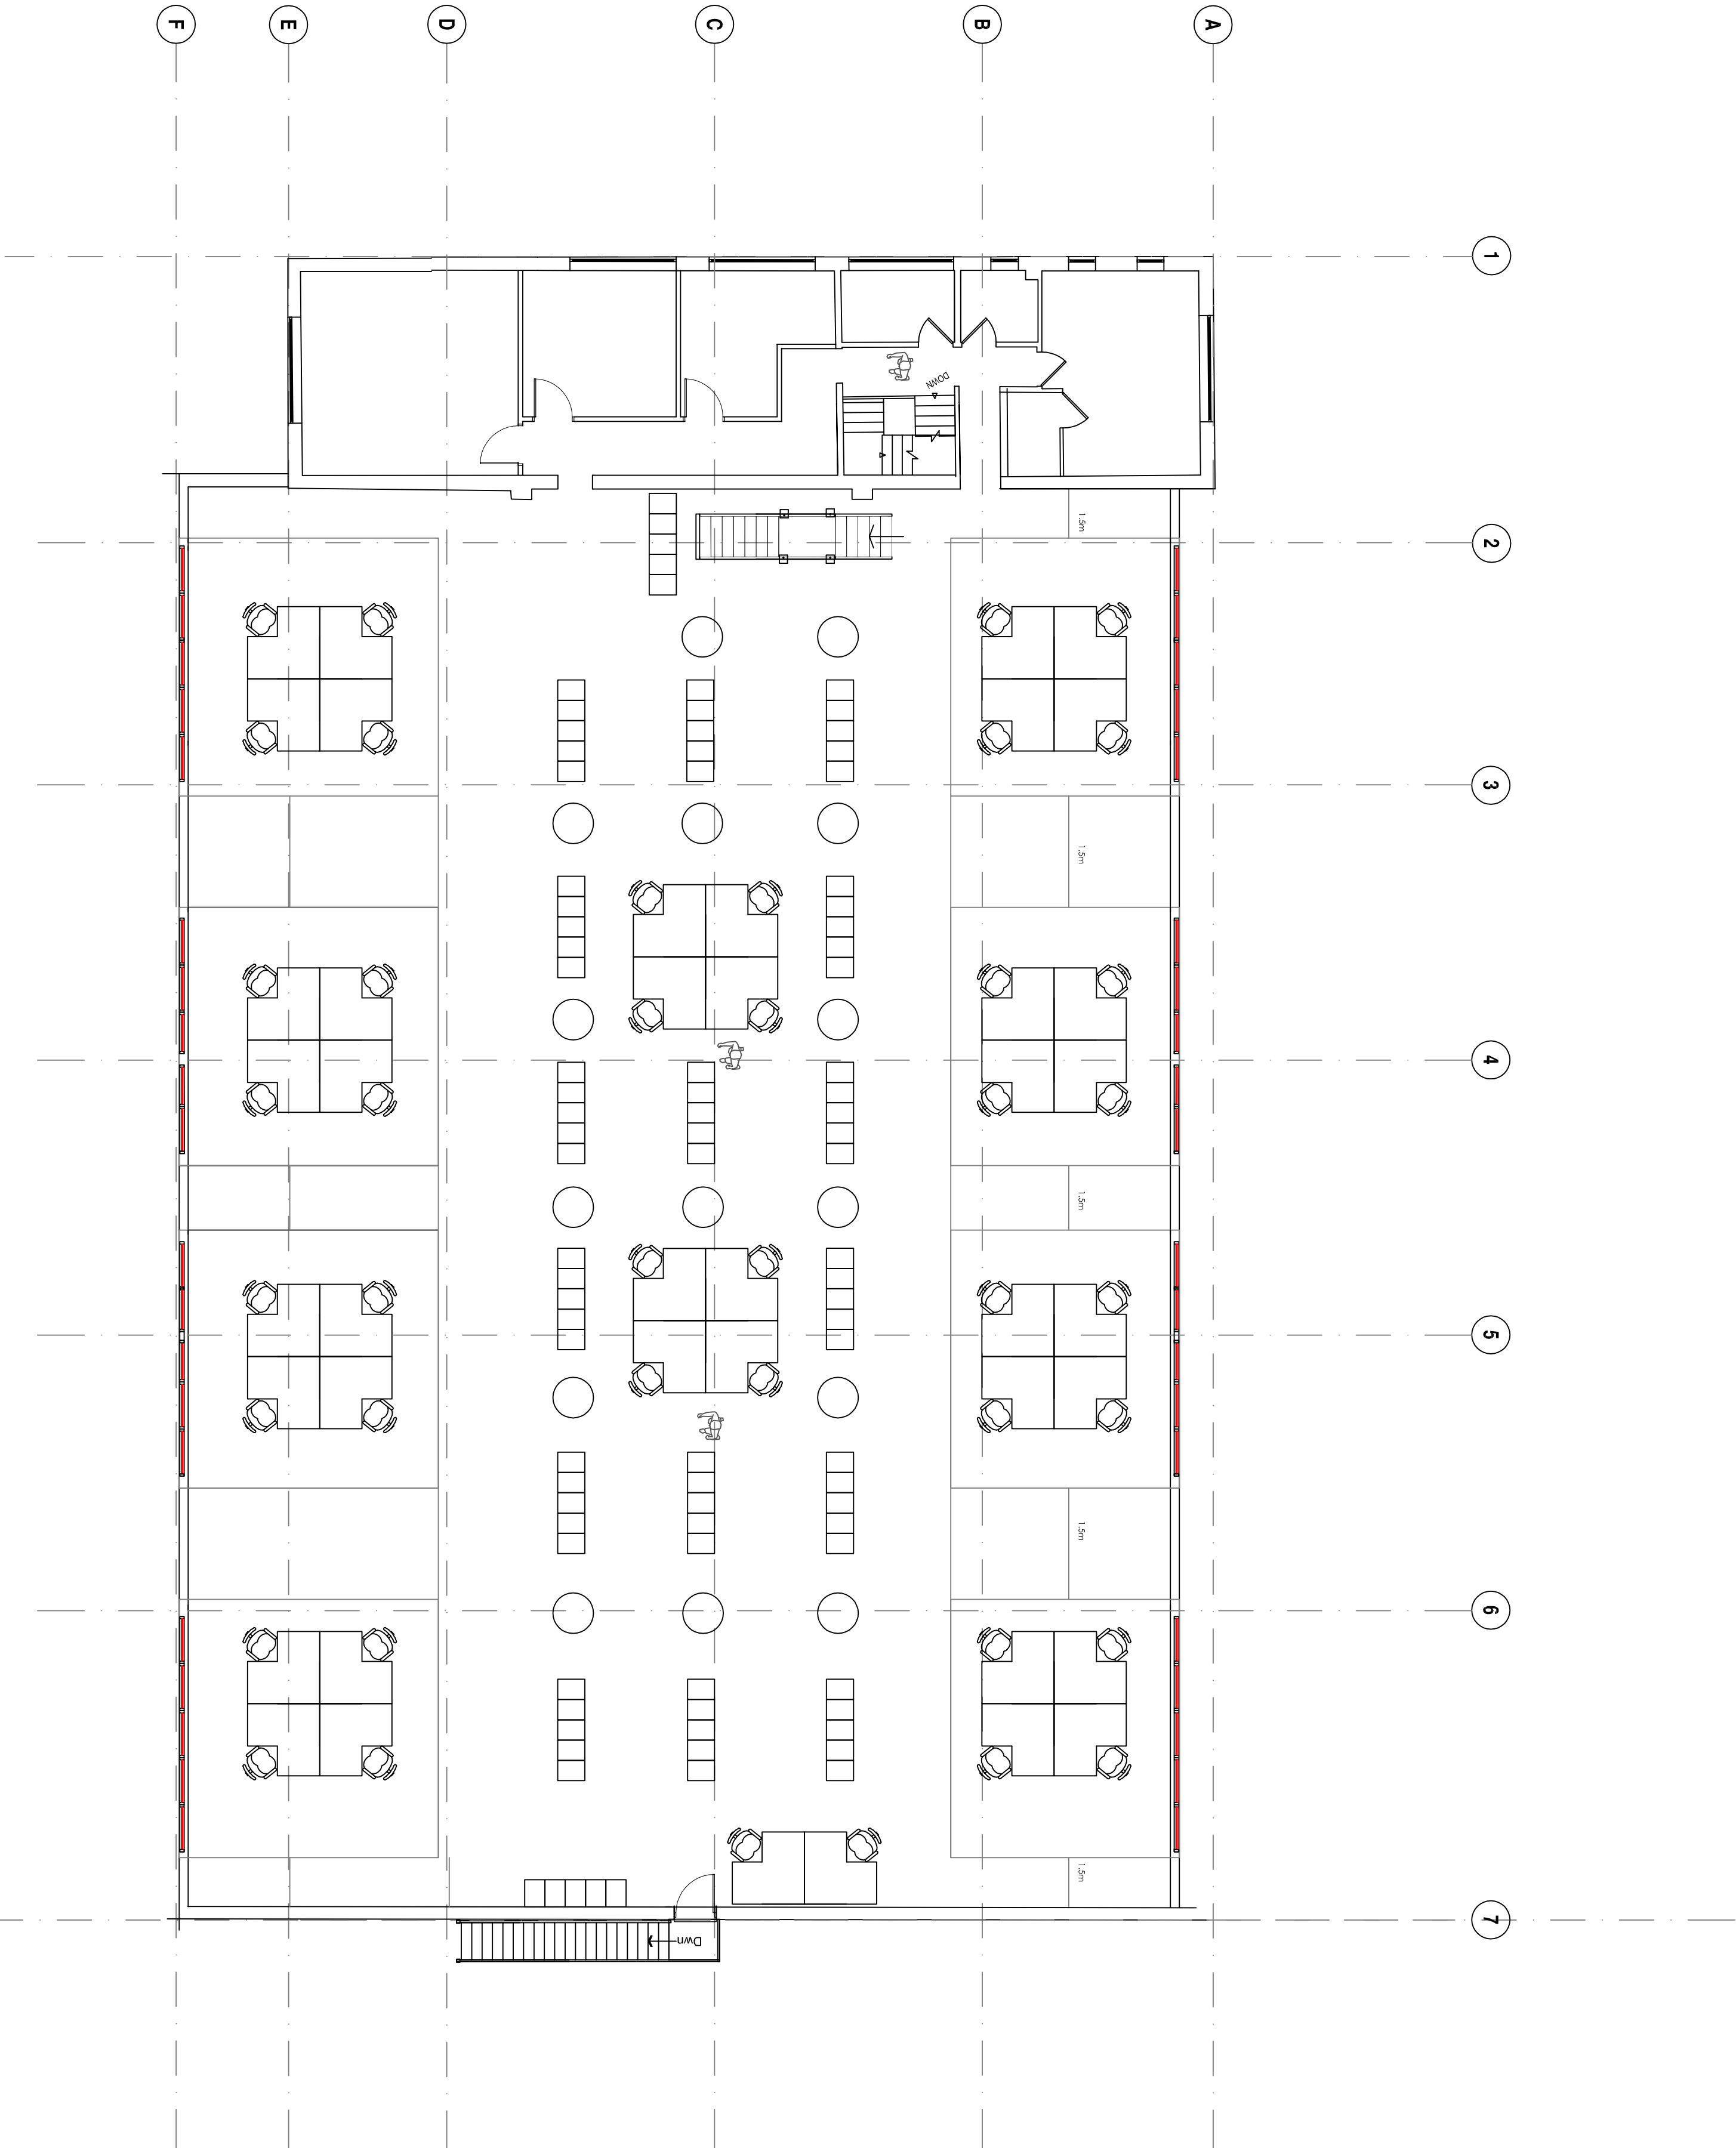

02 updated floor plans & elevations

01 updated floor plans & elevations

Revision Description Date DRAWN

Project: The West Group

Ansides Waterlooville

Drawing Title: Proposed First & Second Floor Plan

Chris Flint Associates Ltd
CHARTERED SURVEYORS - PROJECT MANAGERS
DEVELOPMENT CONSULTANTS

Drawing No.	Date	Sheet Size	Revision	Approved By	Date
CFA	19/06/18	A1	02		
02	02	1-100			

PLANNING

2 Emerald Close, Waterlooville, Hants PO7 8NZ
tel: 023 92 432484 fax: 023 92 388554
Email: chris@flintassociates.co.uk