

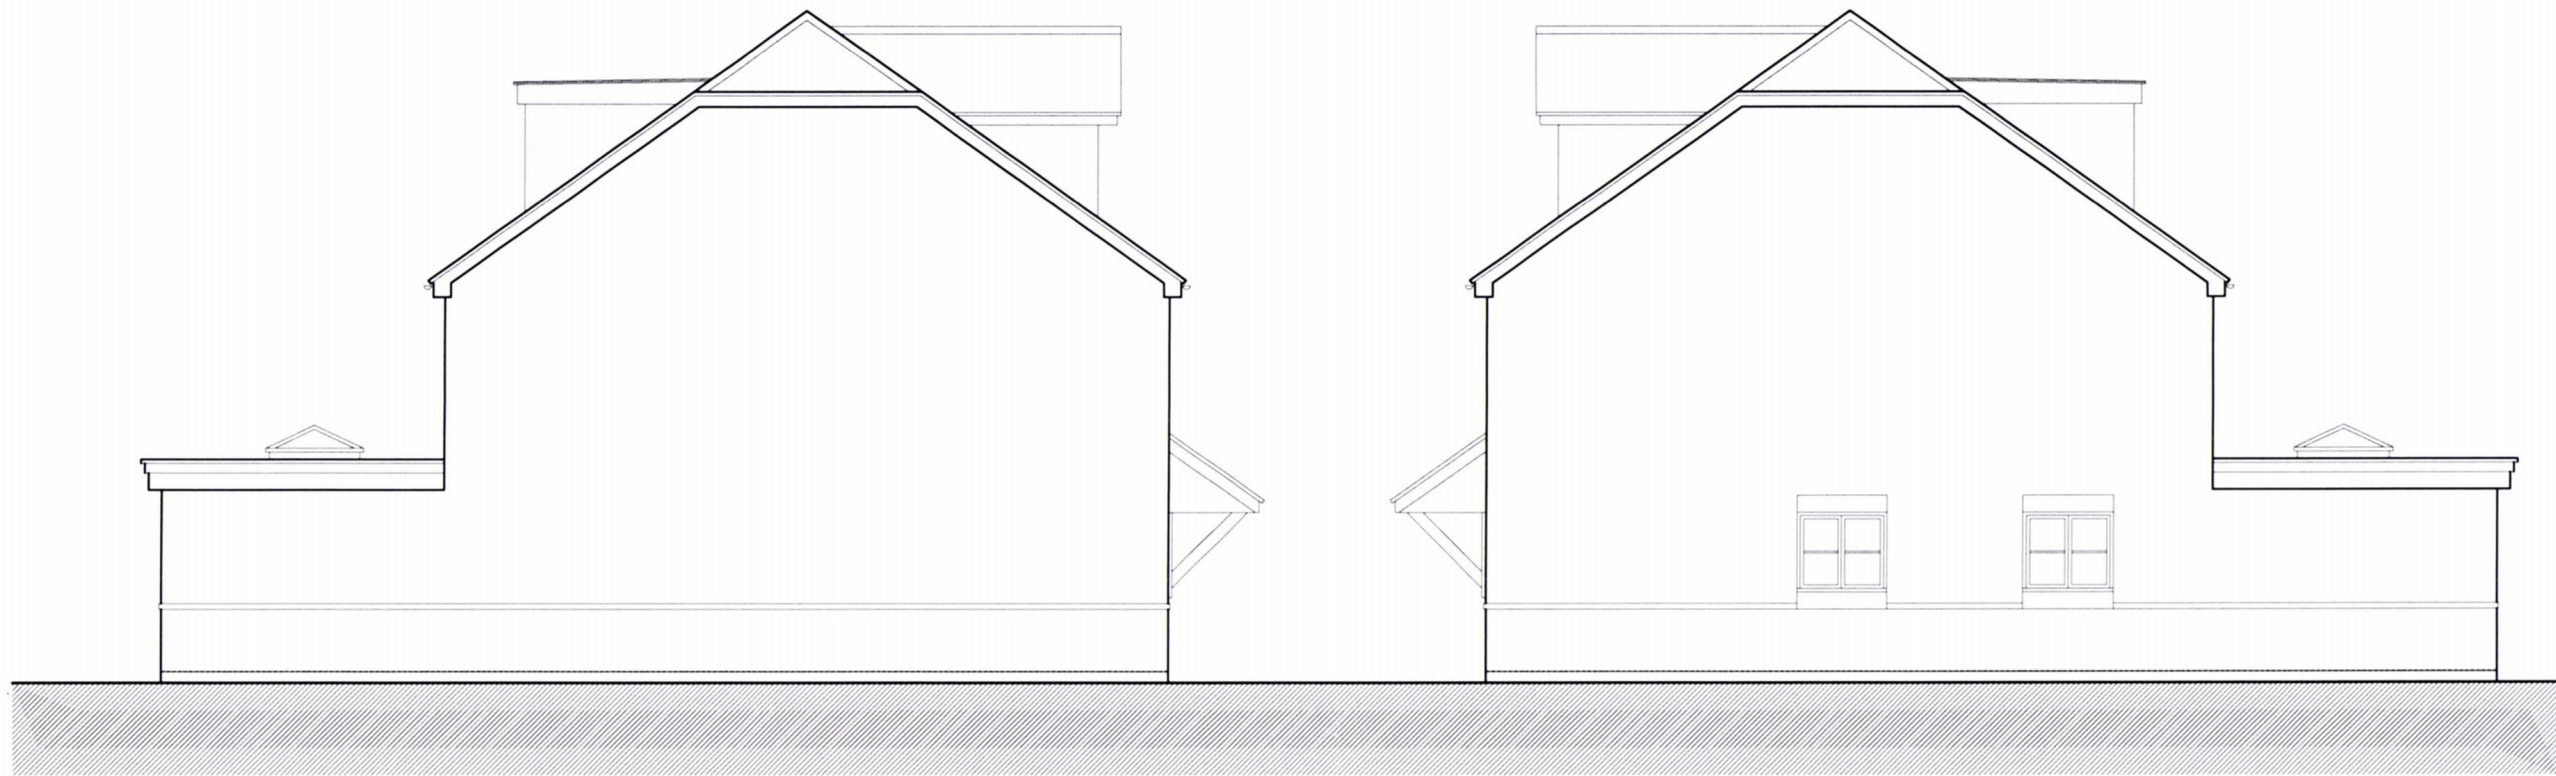


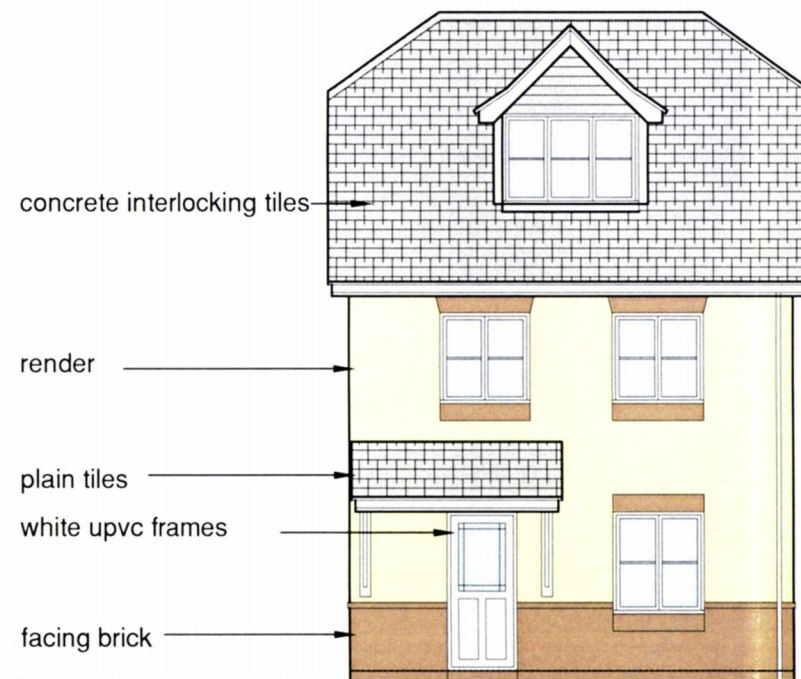

Side Elevation

Side Elevation

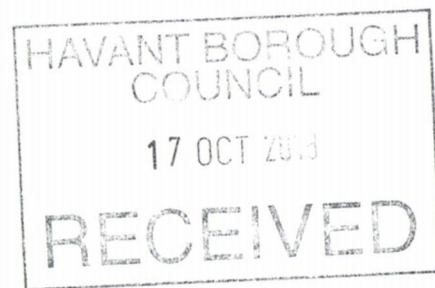

facing brick

white upvc frames

plain tiles

render

concrete interlocking tiles

Front Elevation



Rear Elevation

PROJECT

Proposed Development on Land to Side of
15 Elm Park Road, Havant

CLIENT

A Carter

DRG TITLE

Elevations

PROJECT NO.

18016

DRAWING NO.

203

SCALE

1:100

REV

A

Rev	DESCRIPTION	Dwn / Date	Chk / Date
A	Windows revised	mw 21.08.18	-
This drawing is copyright and must not be disclosed to third parties without permission Scaled dimensions are not to be used for construction			

4 Queensgate
Queens Road
Fareham
Hampshire
PO16 0NW

Tel: 01329 288911
Fax: 01329 221913
E-mail: admin@m2architecture.com

m2
architecture
architectural technologist