



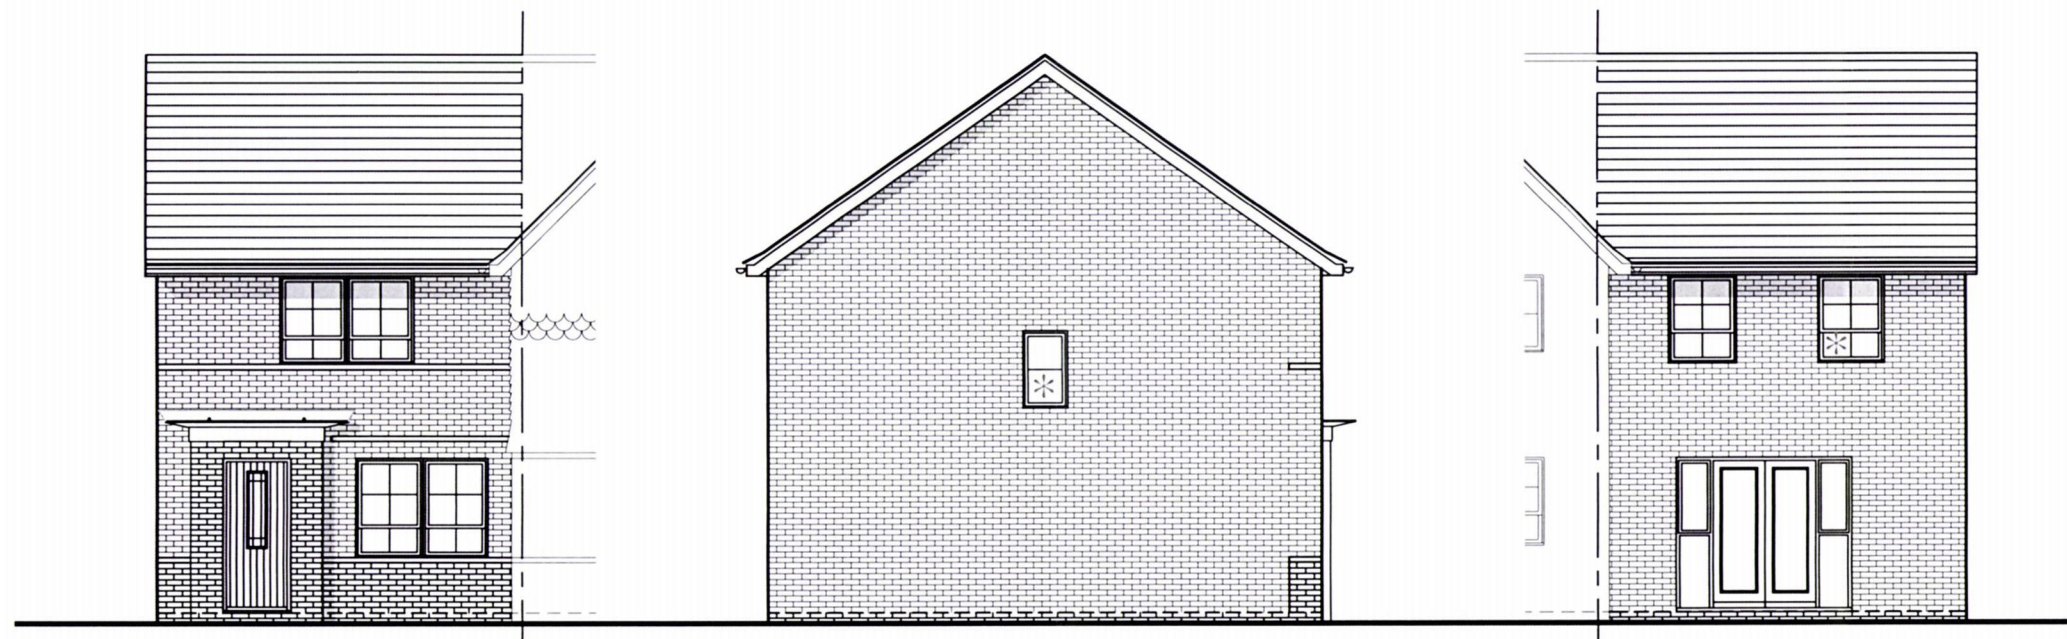

FRONT ELEVATION

SIDE ELEVATION
* Obscure Glazed Windows

REAR ELEVATION

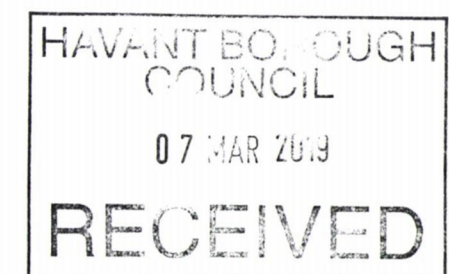

PLOT 52 (AS)

2 BED (4 PERSON)
HOUSE
2.0 STOREY
679 SqFt

Project:
HAVANT ROAD,
EMSWORTH
Title:
ROSEBERRY
ELEVATIONS

Drawn by: RKDB Checked by: MAH

Scale @ A3:
0 1 2 3 4 5m
Scale 1:100


Date: FEBRUARY 2019

Rev Date Drawn Checked

Drg No: CB_15_I05_RO_E04 Rev:

Client:

 **BARRATT**
HOMES

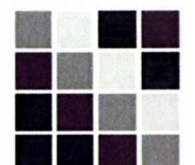
COOPERBAILLIE