



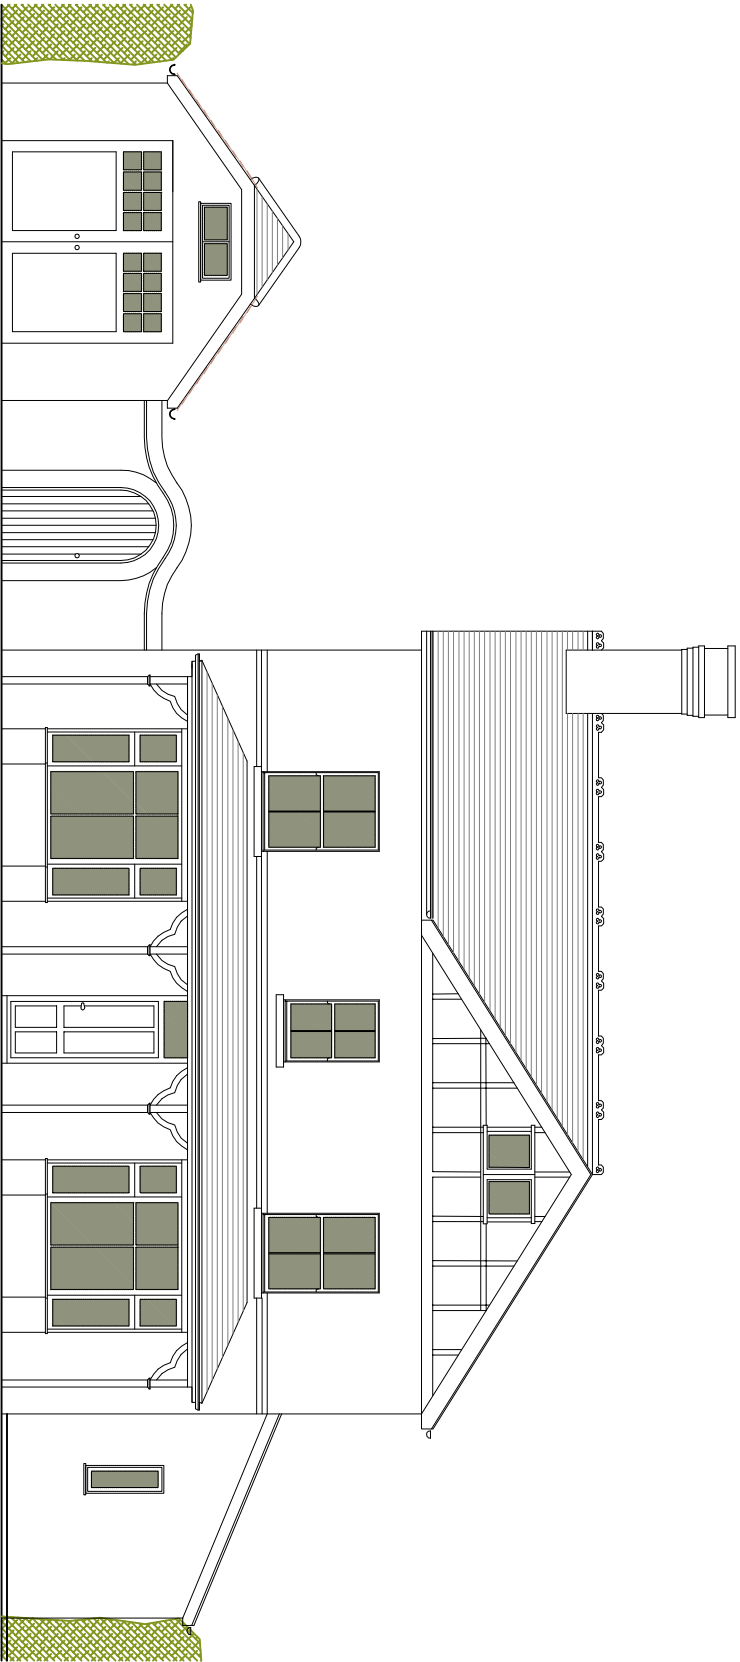


North Elevation

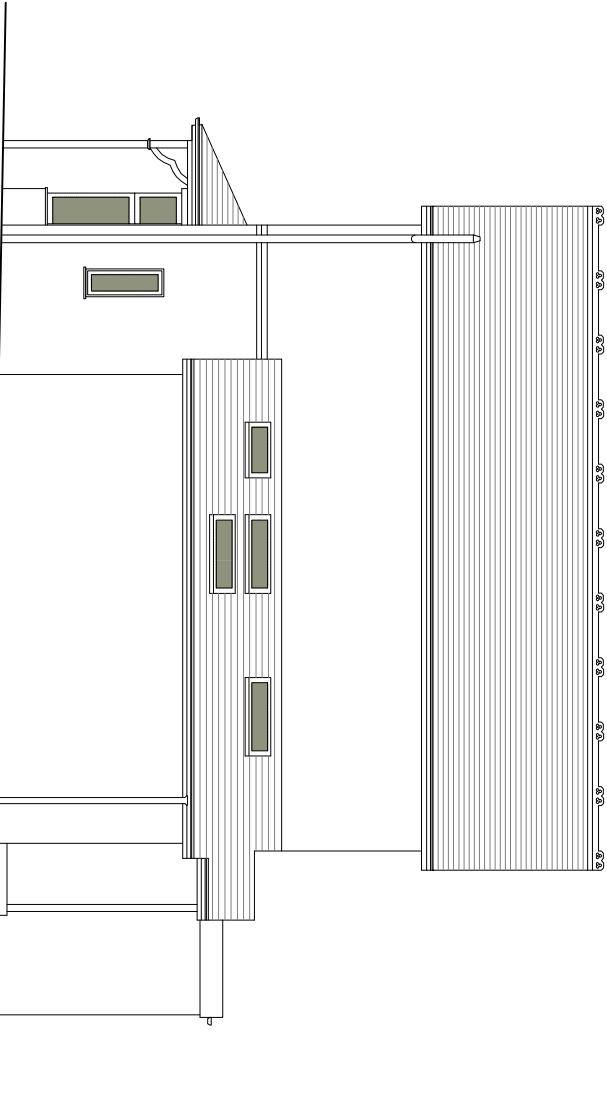

West Elevation



South Elevation

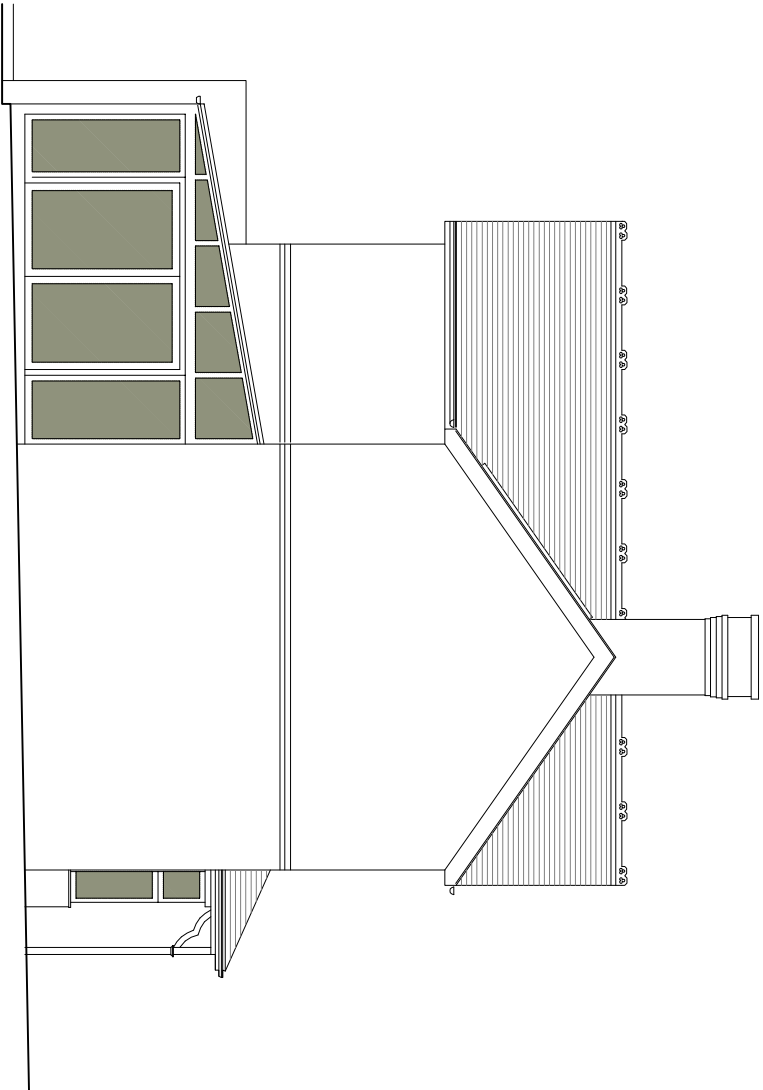

East Elevation

Client		Scale		Drawn	
Major James Boutle		1:100		JAG	
Job Title		Date		Sheet Size	
62 Warblington Road, Emsworth PO10 7HH		04/01/19		A3	
Drawing Title		Drawing Number		Revision	
Elevations - proposed		1801/2000		P 1	



JIM GARLAND ARCHITECTS LTD
ONE DOLPHIN QUAY
EMSWORTH PO10 7BU
01243 370502
email: info@garland.org.uk

ISSUE: PLANNING