




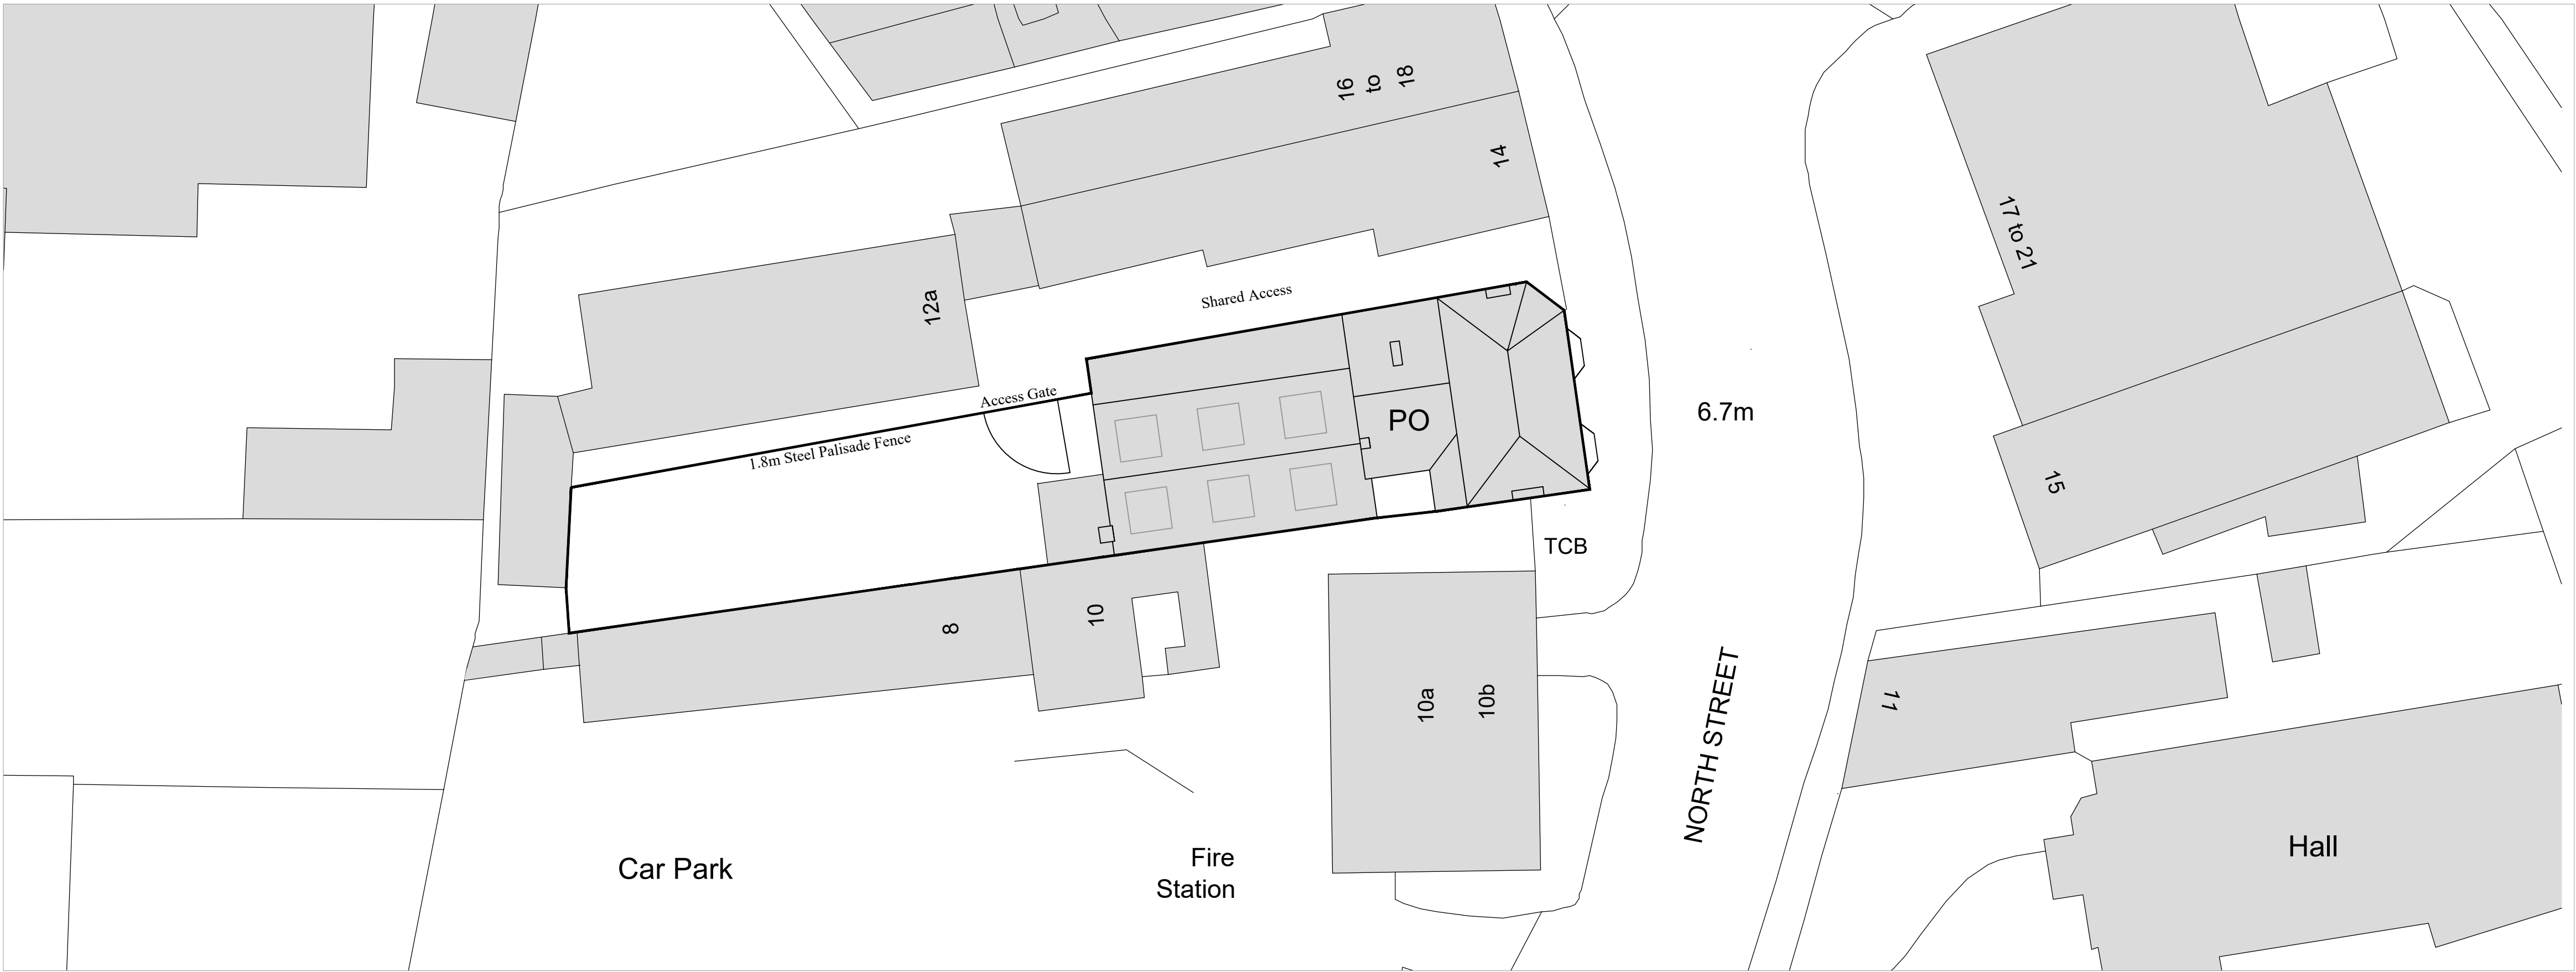


EXISTING SITE PLAN
1:200

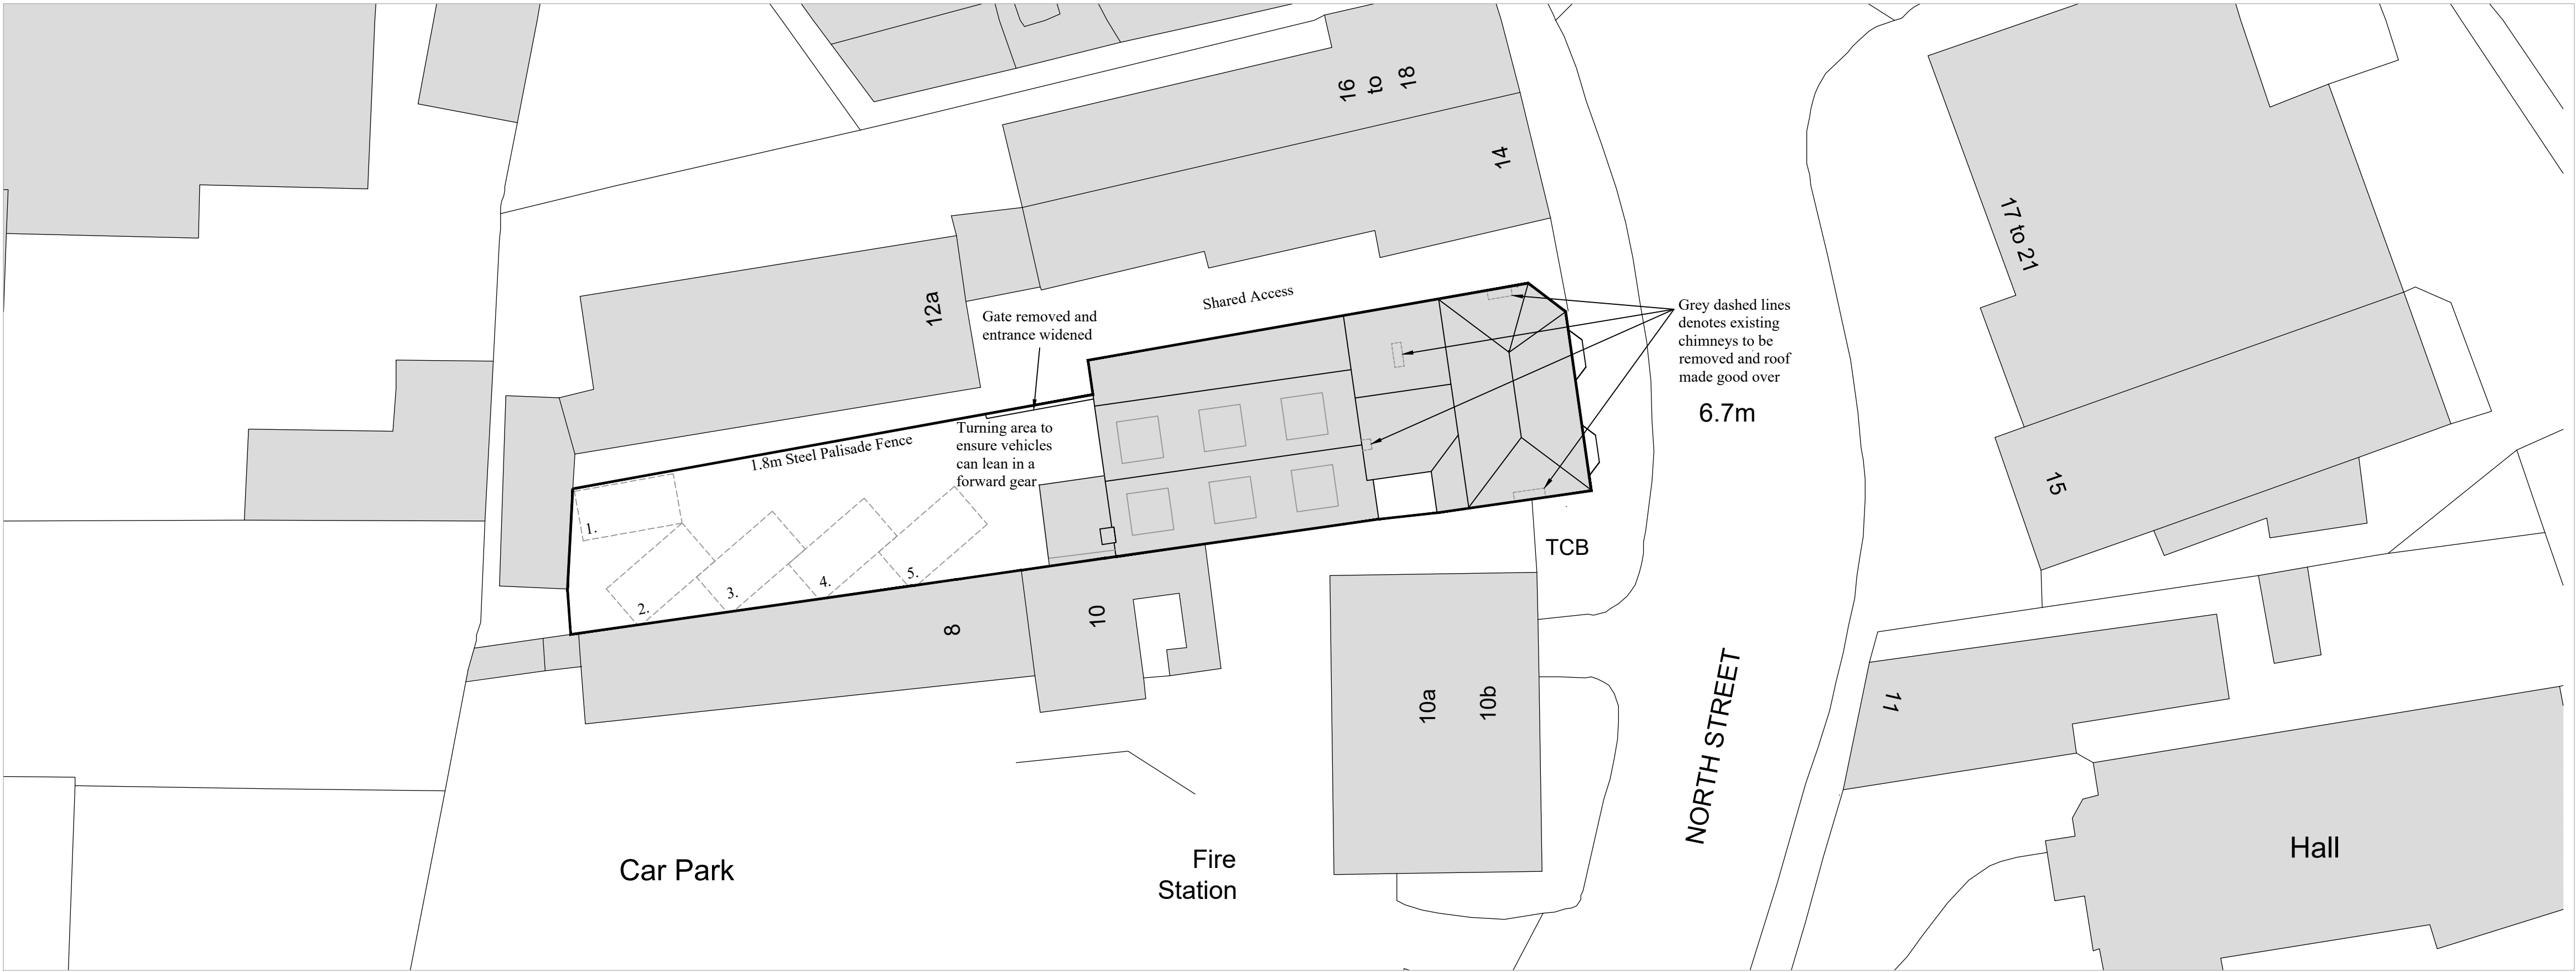


PROPOSED SITE PLAN
1:200

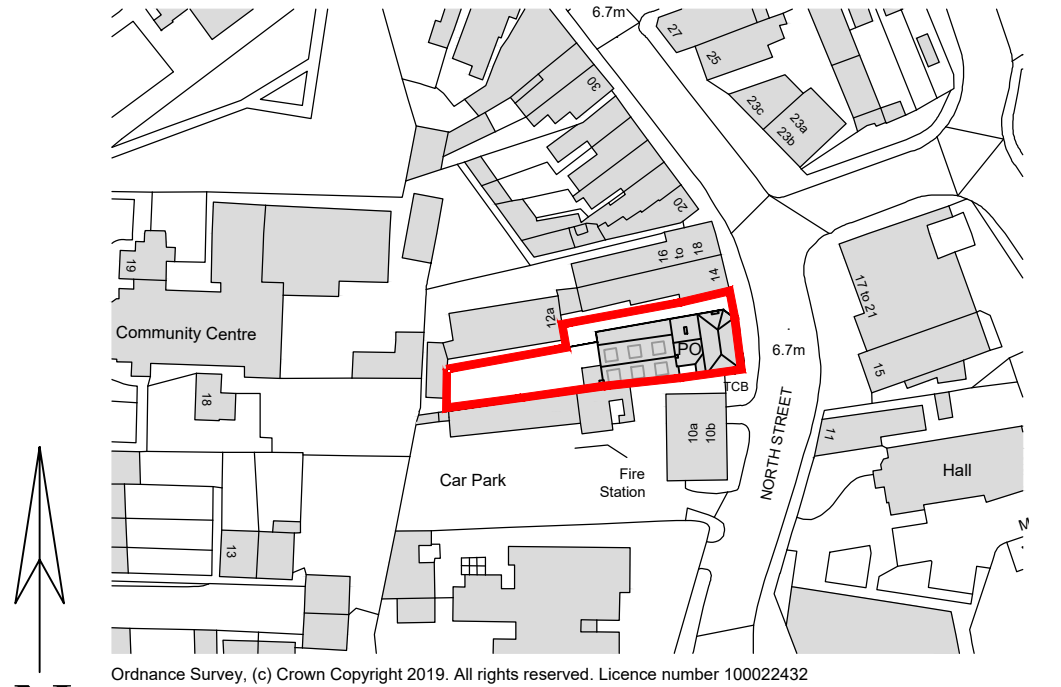

EXISTING SITE LOCATION PLAN
1:1250

 

SCALE BAR 1:1250 (Metres)

 

SCALE BAR 1:200 (Metres)



SCALE BAR 1:100 (Metres)

Revisions:

PROJECT:
Proposed Change of Use and Alterations at:-
Former GPO Post Office & Sorting Office
12 North Street,
Emsworth,
PO10 7DF

TITLE:
Existing & Proposed Site Plans

DRAWING NUMBER:
550-19-01

SCALE:
As Shown @ A1

DATE:
May 2019