



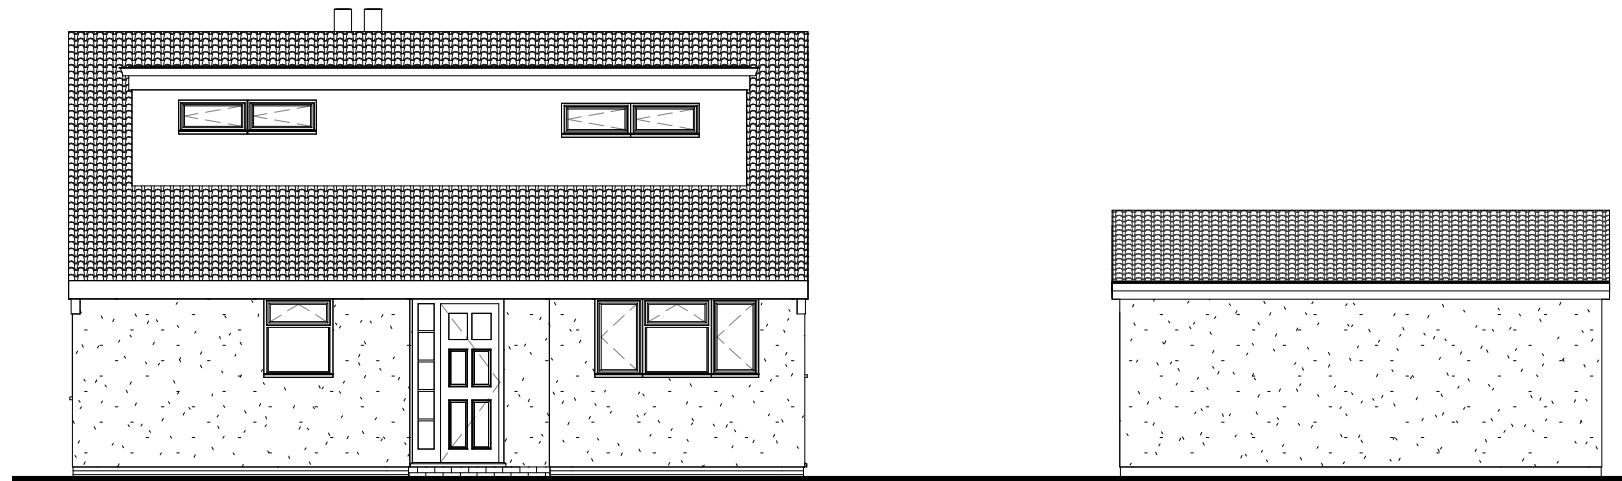

1

East Elevation


1 : 100

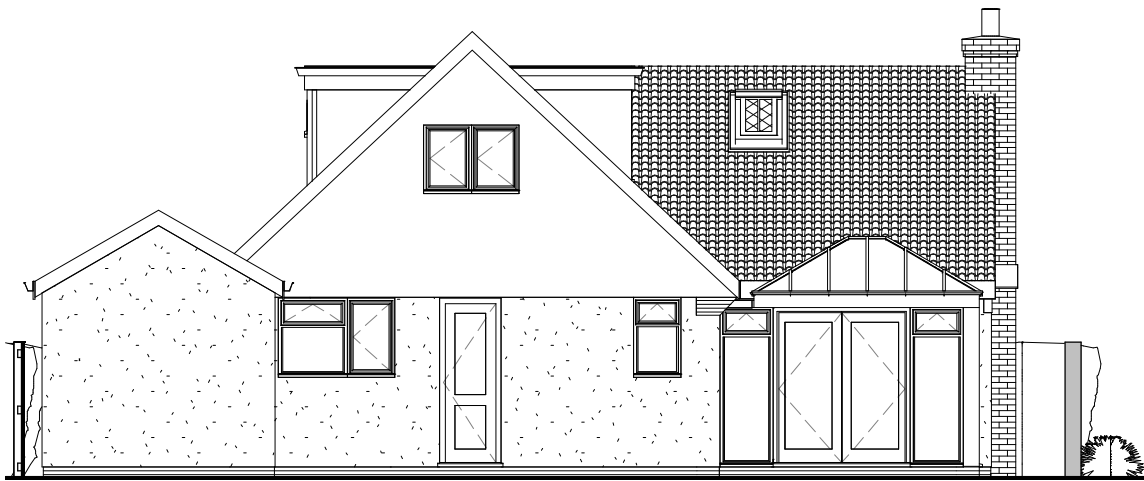

2

North Elevation


1 : 100

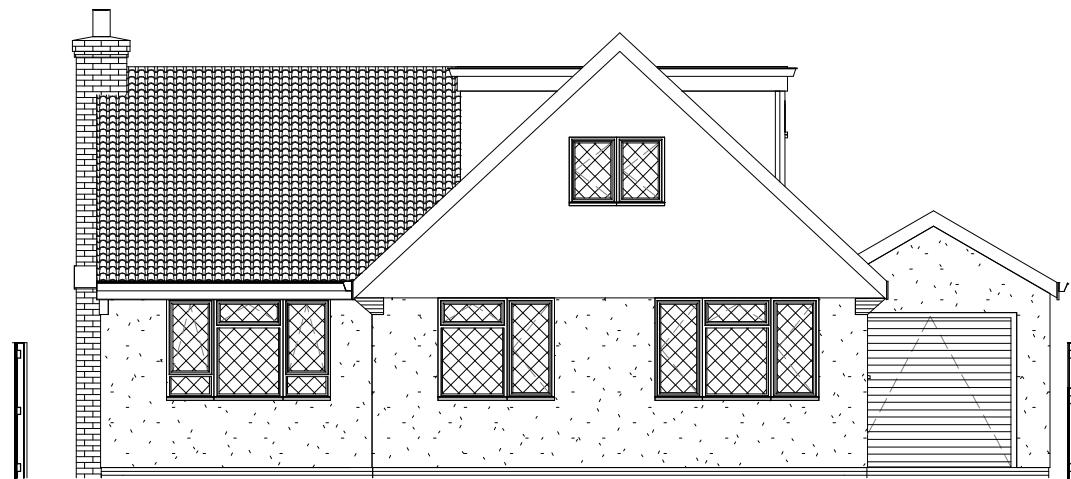

3

South Elevation


1 : 100

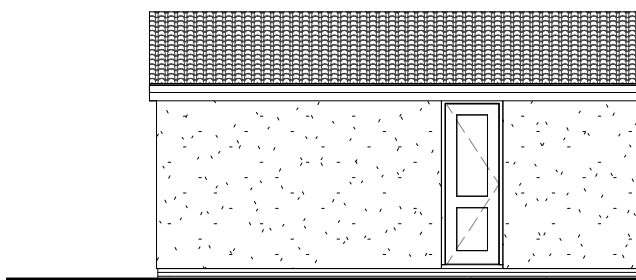

4

West Elevation

1 : 100

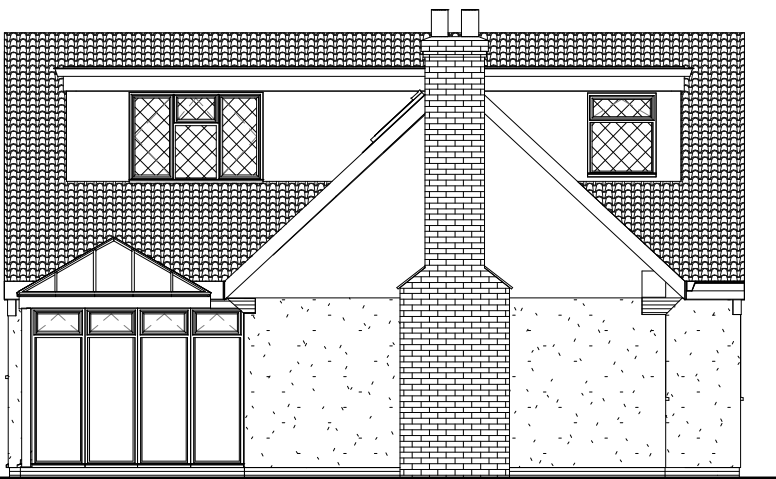

IJ Murray Associates

www.ijma.co.uk

No.	Description	Date

Mr & Mrs Carter

4 Lime Grove HI

Existing Elevations

Project number	Project Number	A103
Date	Issue Date	
Drawn by	Author	
Checked by	Checker	Scale
		1 : 100