




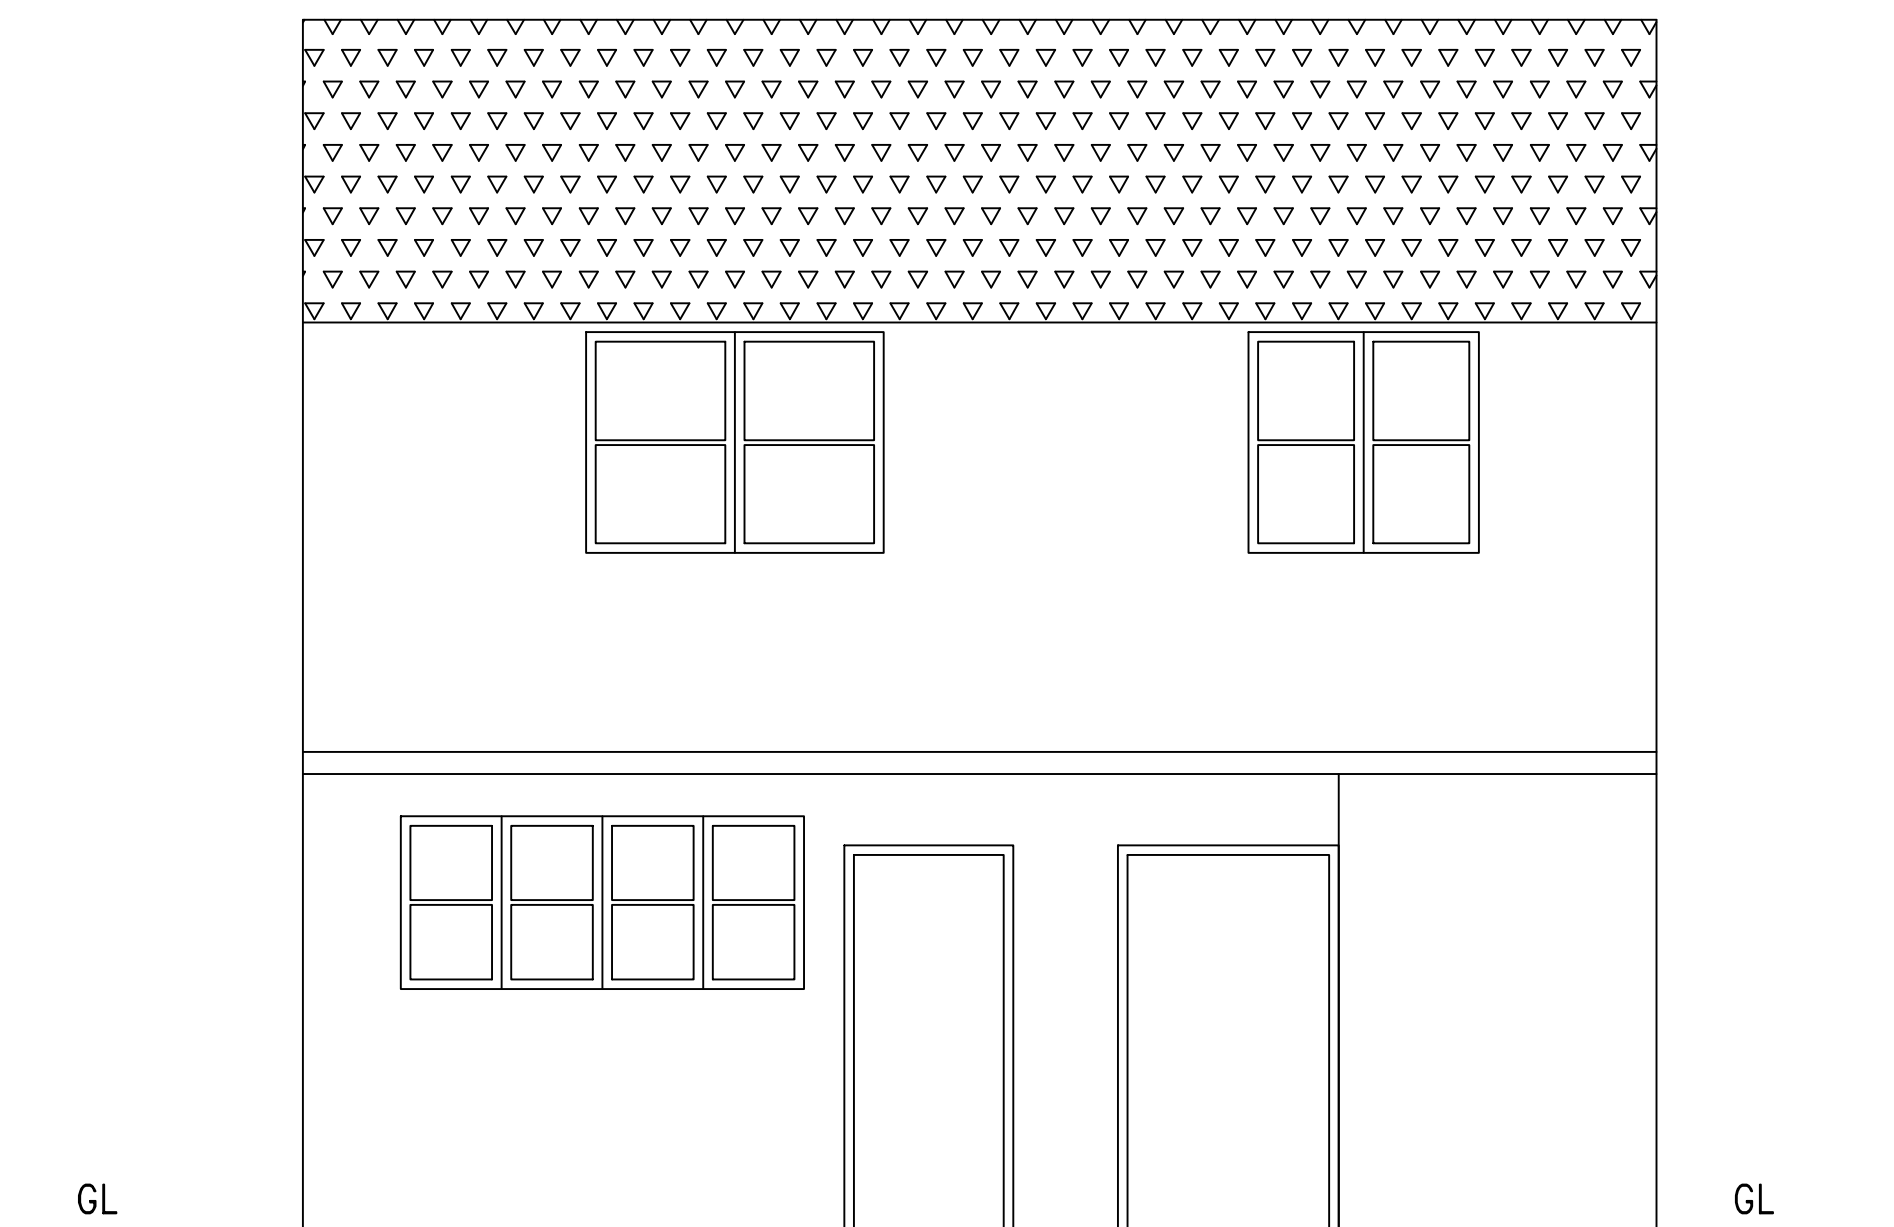


1 REAR ELEVATION_EXISTING
SCALE 1:100

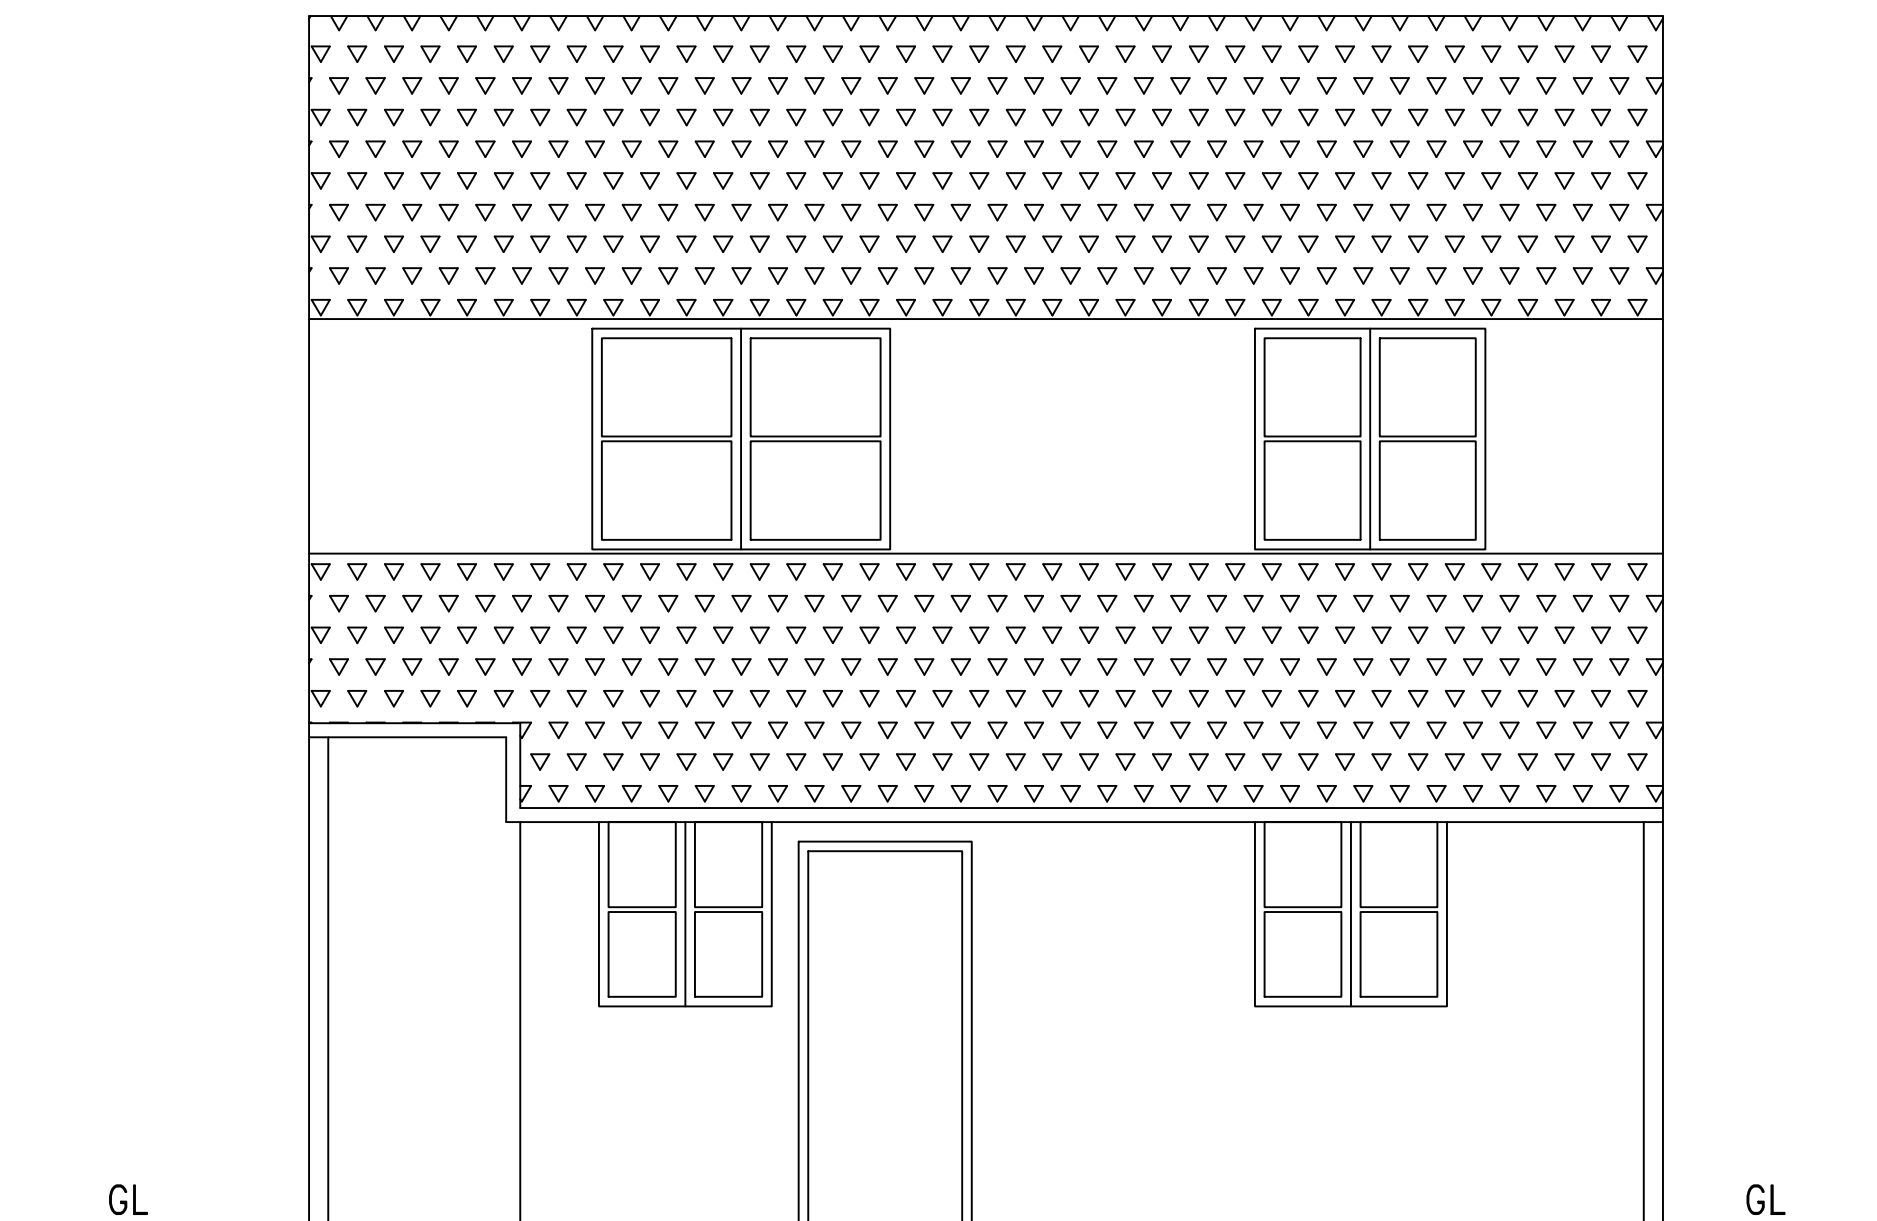

2 REAR ELEVATION_PROPOSED
SCALE 1:100

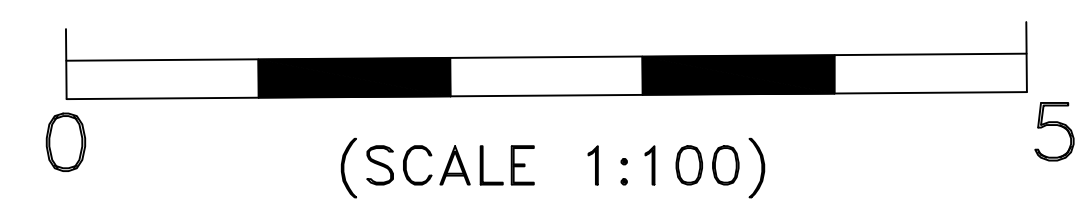

General Notes

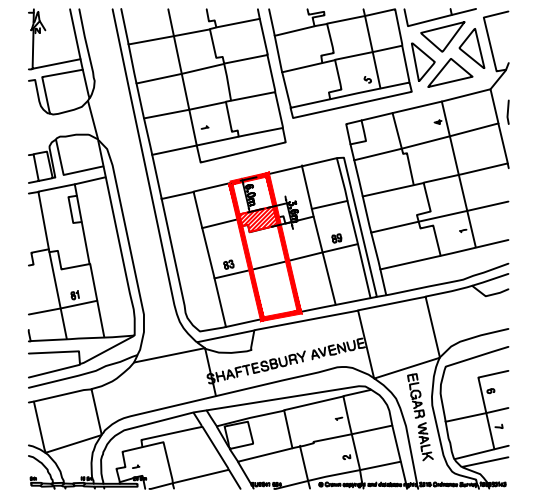

KEY PLAN

4	DRG NO:03; REV.03	24/05/2019
3	DRG NO:03; REV.02	24/05/2019
2	DRG NO:03; REV.01	28/03/2019
1	DRG NO:03; REV.00	23/03/2019
No.	Revision/Issue	Date

Firm Name and Address

Project Name and Address

SINGLE STOREY REAR EXTENSION.
SITE NO:85,
SHAFTESBURY AVENUE,
PO7 5UU.

Project	Sheet
REAR ELEVATION EXISTING & PROPOSED	03
Date	
23/03/2019	
Scale	1:100