



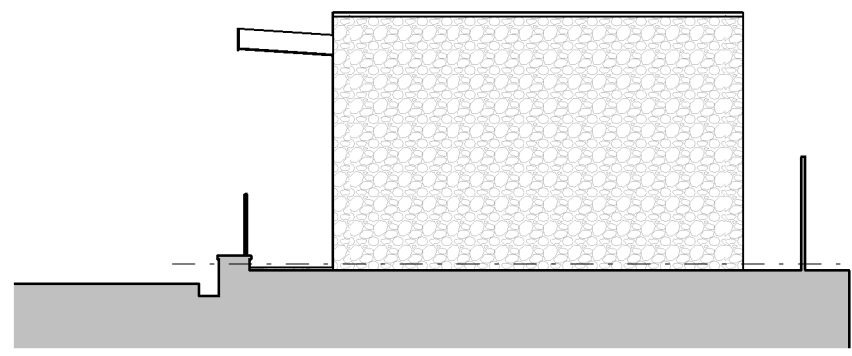


North Elevation - Existing

1 : 100
0 5m

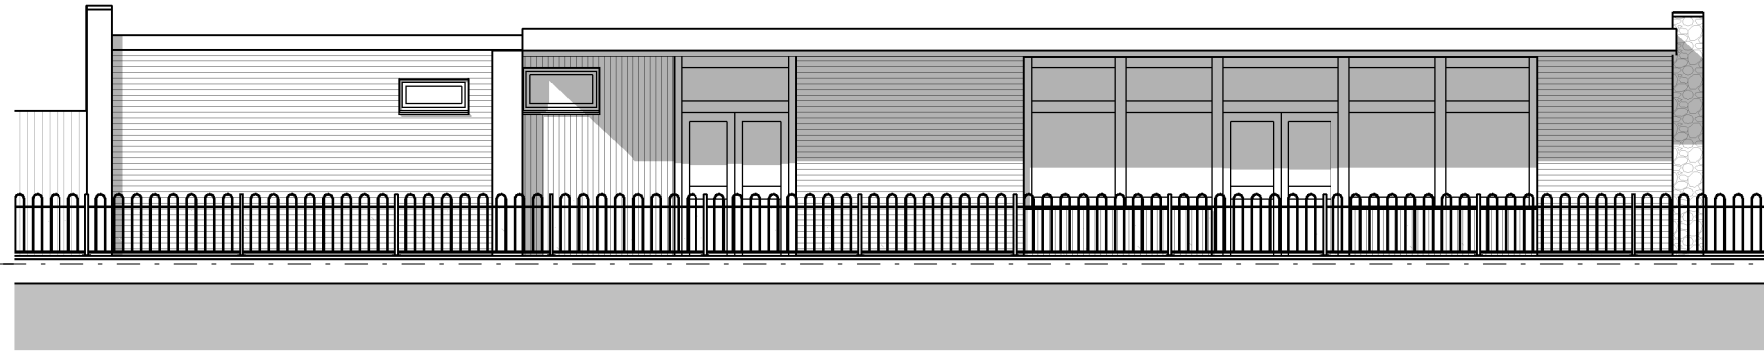


Front Elevation - Existing

1 : 100
0 5m

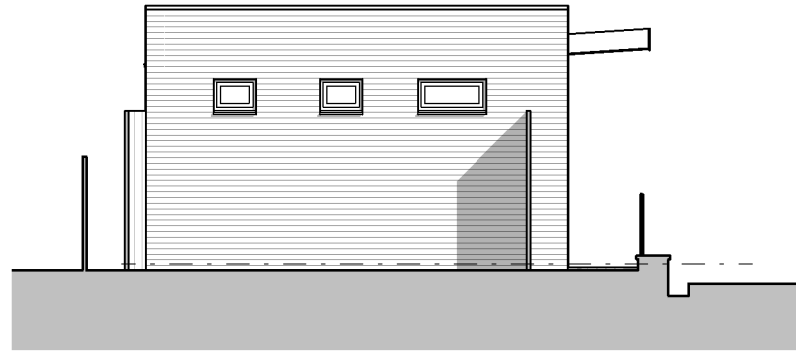

South Elevation - Existing

1 : 100
0 5m

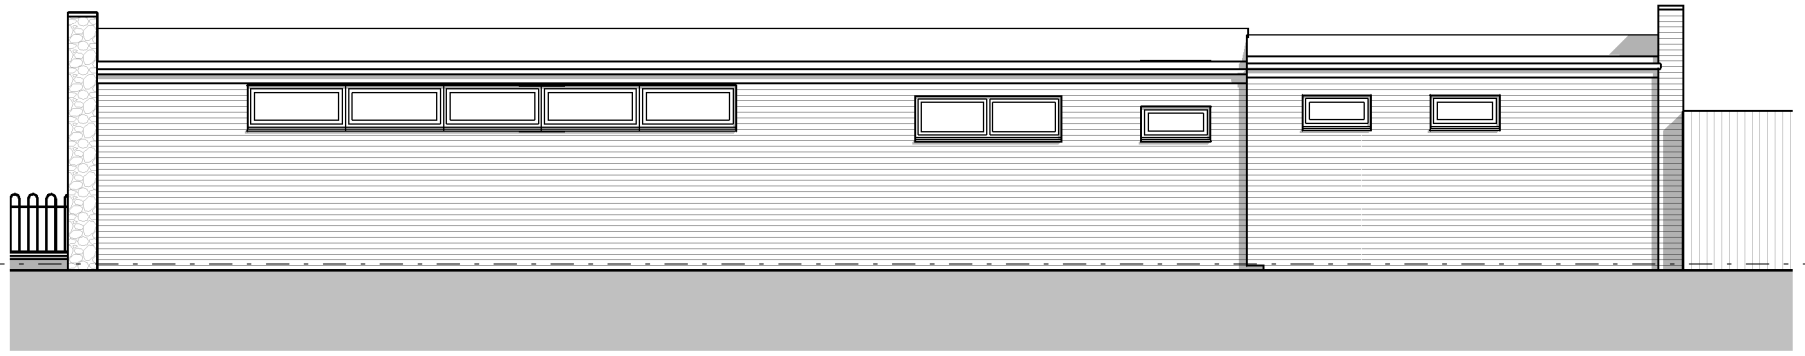


Rear Elevation - Existing

1 : 100
0 5m




3D View - Existing

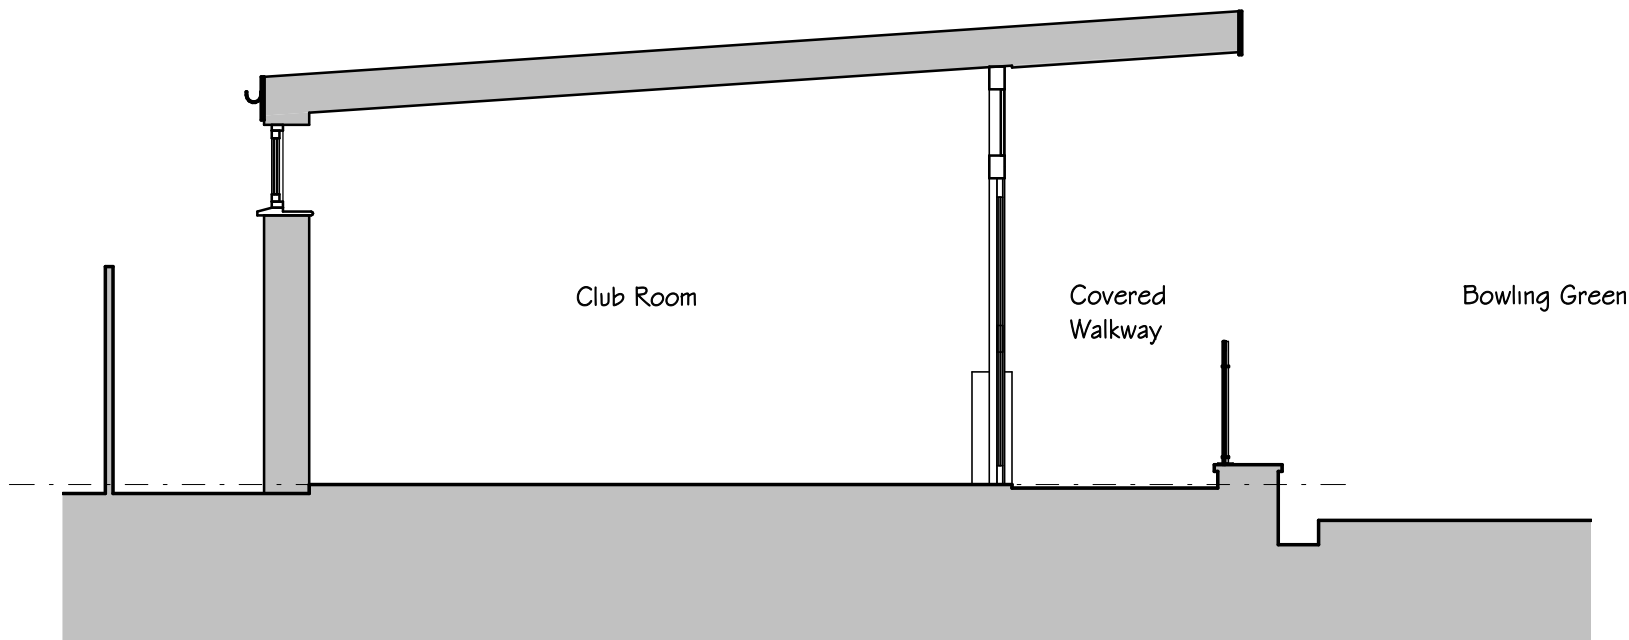

Section Through Pavilion


1 : 50
0 2.5m

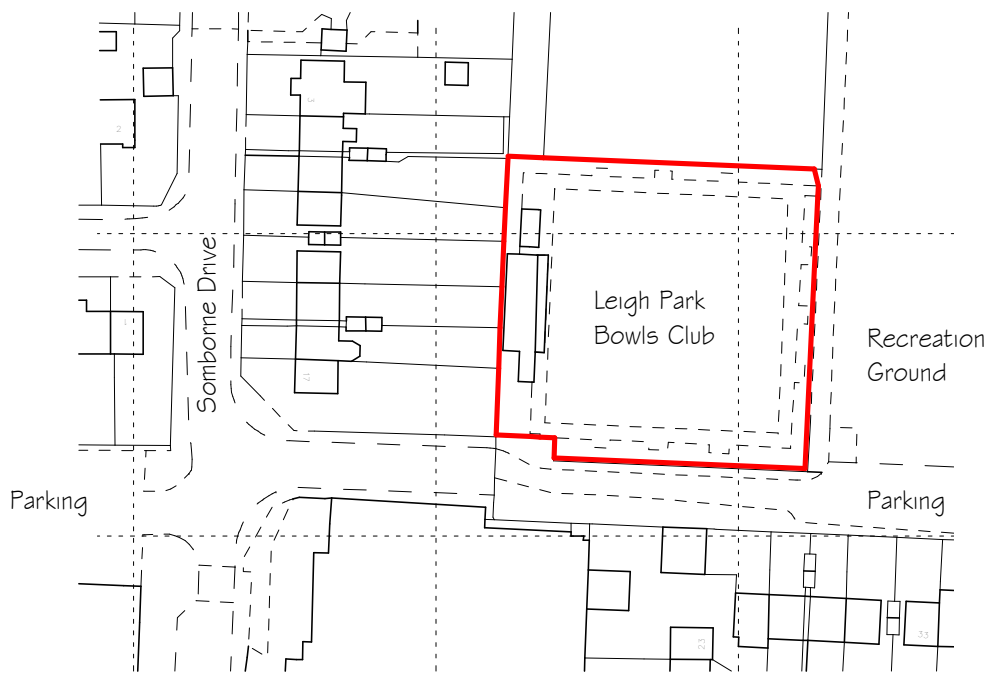

Ordnance Survey (c) Crown Copyright 2018.
All rights reserved. Licence number 100022432


Location Plan

1 : 1250
0 50m

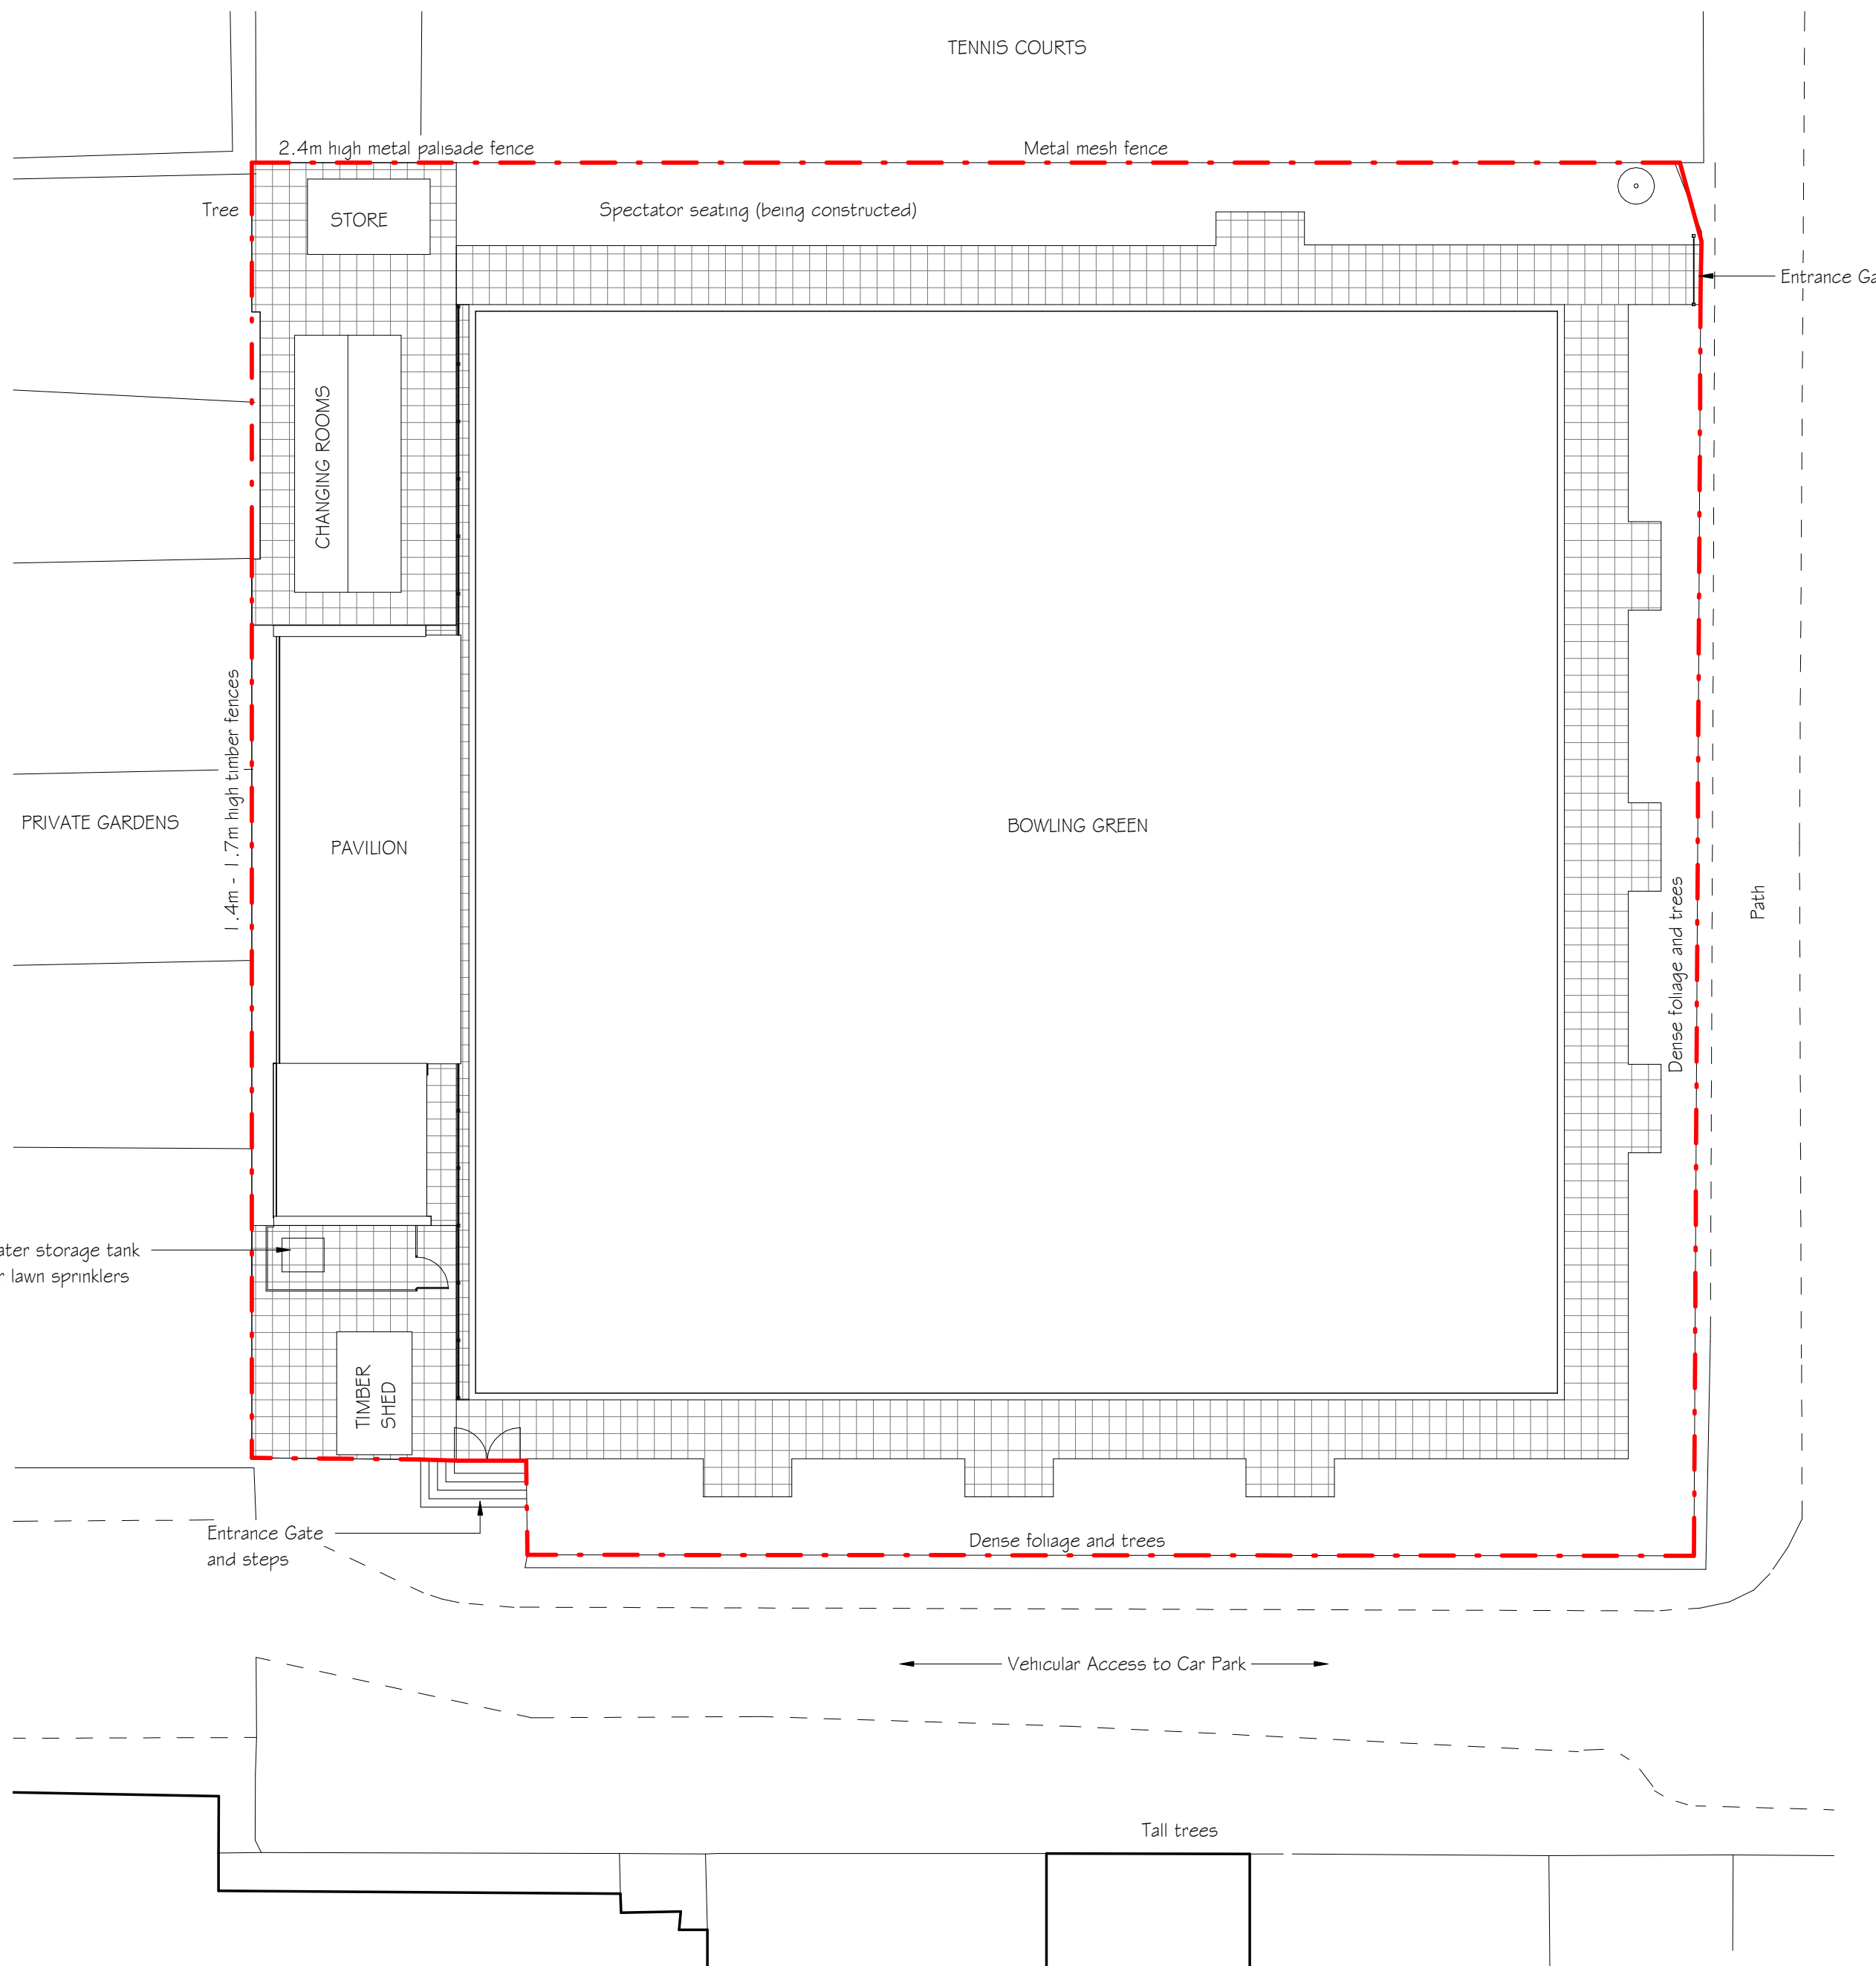

Block Plan - Existing

1 : 200
0 10m

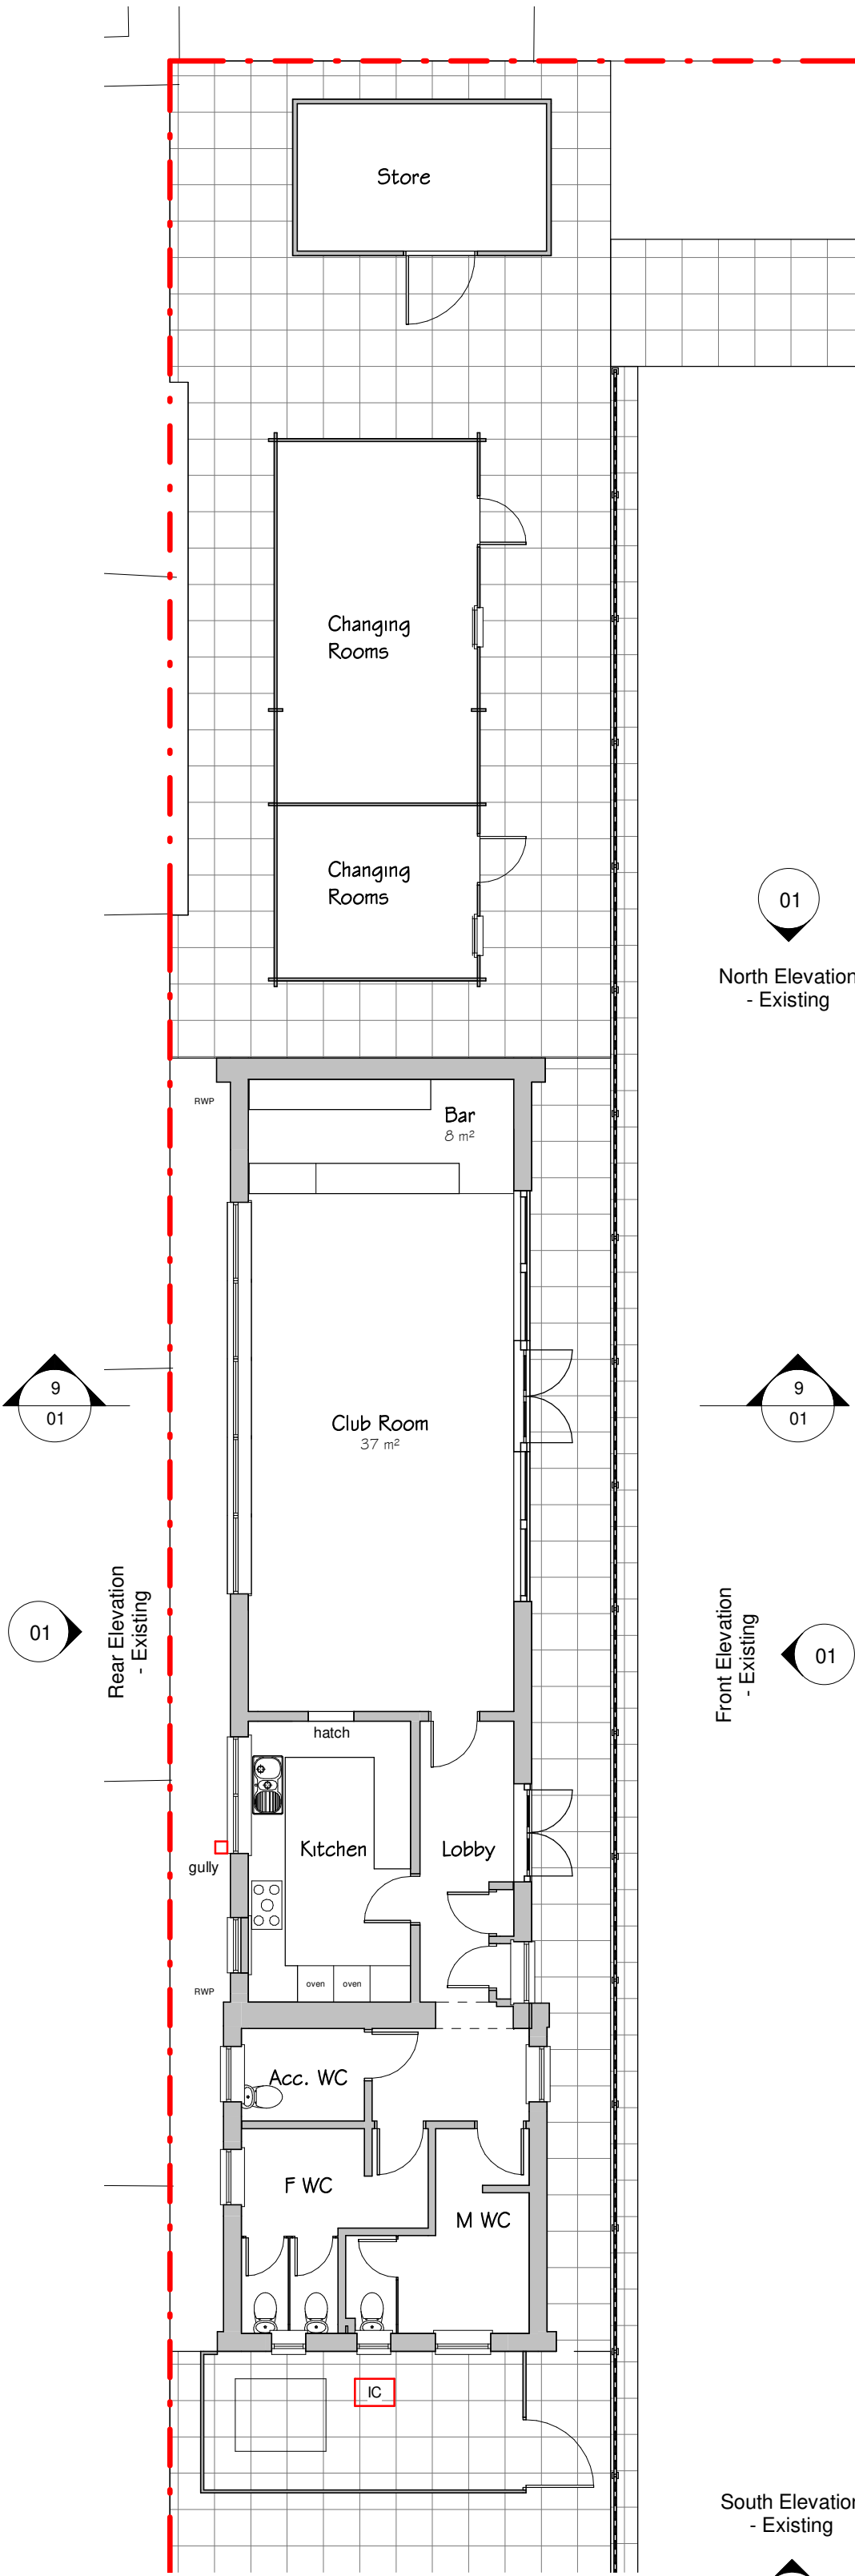

Ground Floor Plan - Existing

1 : 100
0 5m

Project: Club House Extension
Address: Leigh Park Bowls Club, Havant
Drawing Title: Site, Plans, Elevations - Existing

Drawing No: 18020/01 B

THE ARCHITECTS DESIGN LTD

Unit 20D, The WREN Centre, Emsworth, Hampshire, PO10 7SU
01243 624622 | jo@thearchitectsdesign.co.uk | www.thearchitectsdesign.co.uk

Sheet Issue Date Oct 2018 Drawing Status PLANNING Scale @ A1 As indicated

All dimensions shall be checked on site before work commences and any discrepancies advised. Figured dimensions only are to be taken from this drawing. This drawing is to be read in conjunction with all relevant consultants and/or specialists drawings/documents and any discrepancies or variations to be advised before work commences. This drawing is for planning purposes only and it is not a construction drawing. This drawing is copyright of the architect and may not be copied, altered or reproduced in any way without our written authority.