


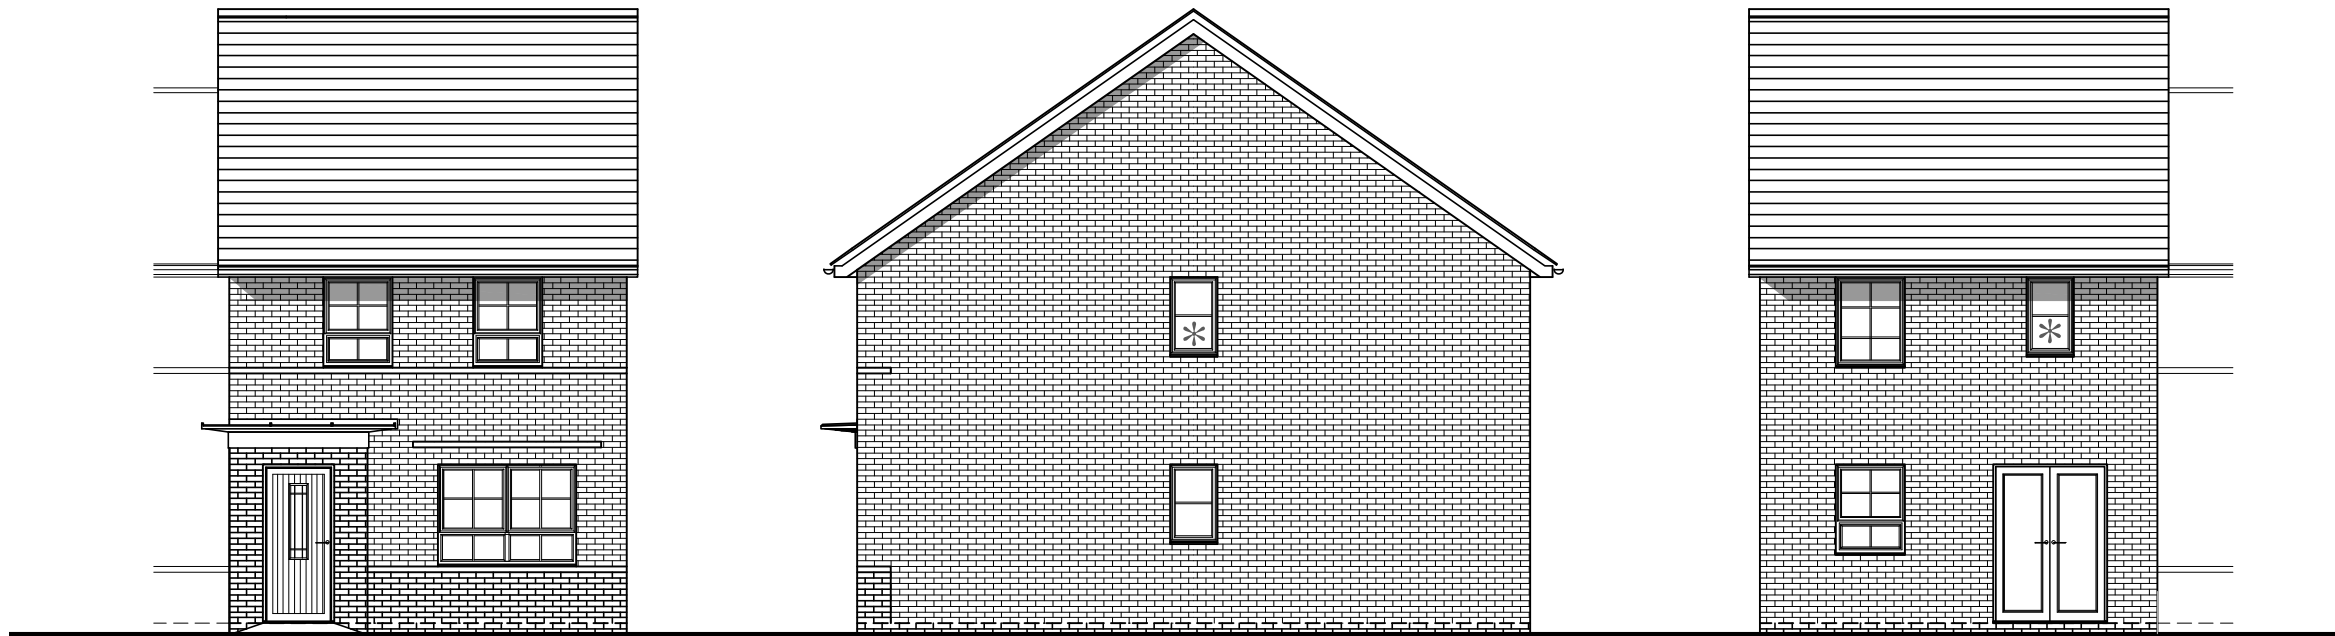

FRONT ELEVATION

SIDE ELEVATION
* Obscure Glazed Windows

REAR ELEVATION

PLOT 71 (AS)

3 BED (5 PERSON)
HOUSE
2.0 STOREY
830 SqFt

Project:
HAVANT ROAD,
EMSWORTH

Title:
MAIDSTONE
ELEVATIONS

Drawn by : RKDB Checked by : MAH

Scale @ A3:
0 1 2 3 4 5m
Scale 1:100

Date: OCTOBER 2017

Rev	Date	Drawn	Checked
B	21.02.19	RKDB	MAH

UPDATED TO CLIENT COMMENTS.

Drg No: CB_I5_I05_MA_E06 Rev: B

Client:

