




Proposed driveway for new dwelling with parking for two cars.
One within garage and one on parking area.
Parking for no. 43 along side of garage

Existing vehicular access.


- 1. Bathroom window at first floor level.
- 2. Bedroom window at first floor level.

Meters

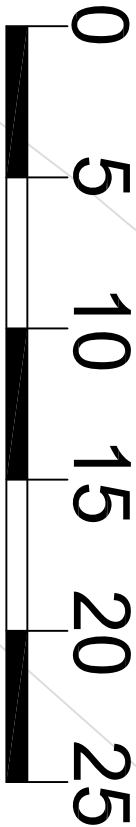

OS Licence No 100045733

STAKES HILL ROAD

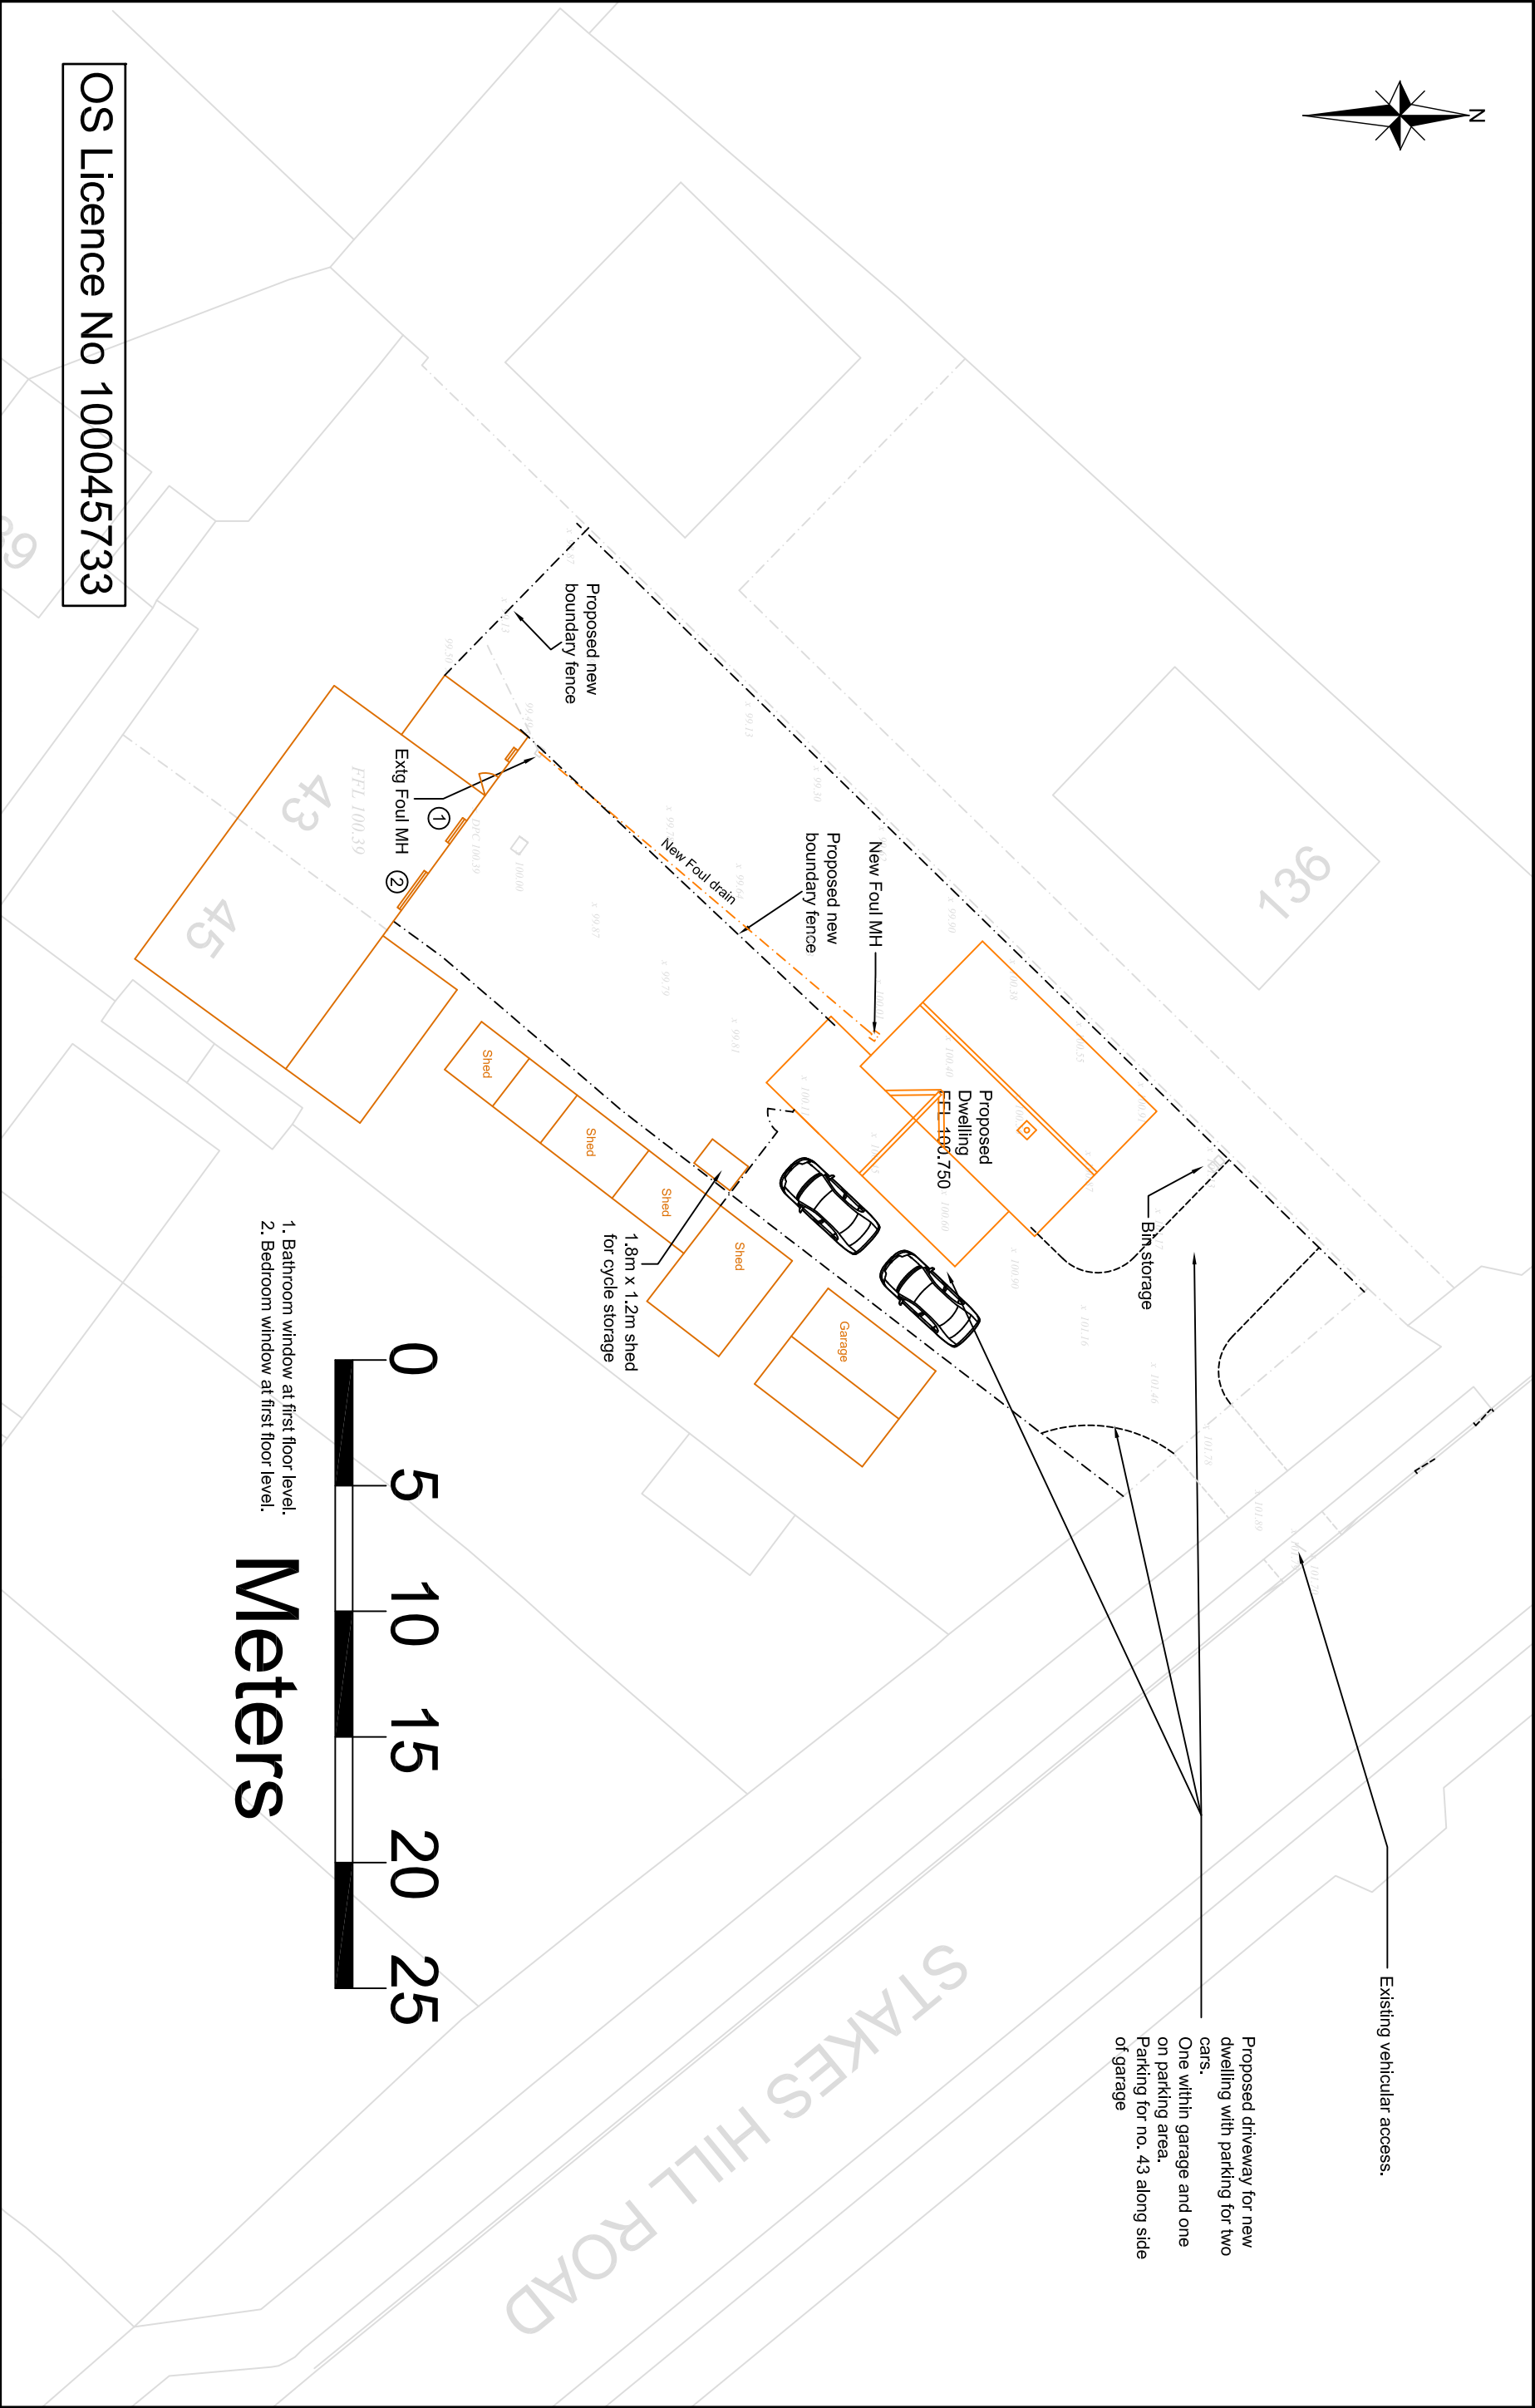

ACE DESIGNS Architectural & Civil Engineering Design 143 Station Road, Liss, Hants. GU33 7AJ Tel 01730 894988 Fax 01730 891165 e-mail: enquiries@acedesigns-ltd.co.uk www.ace-designs.co.uk		Job Title Proposed New Dwelling rear of 43 Elizabeth Road, Waterlooville		Client Mr J G Gill		Scale 1:250 @ A3		Date Mar 19		Designed GG	
Drawing Title Site Plan as proposed						Drawn EV		Checked GG		Approved	
						Job No 190306		Drawing No 190306 / 13		Rev	